


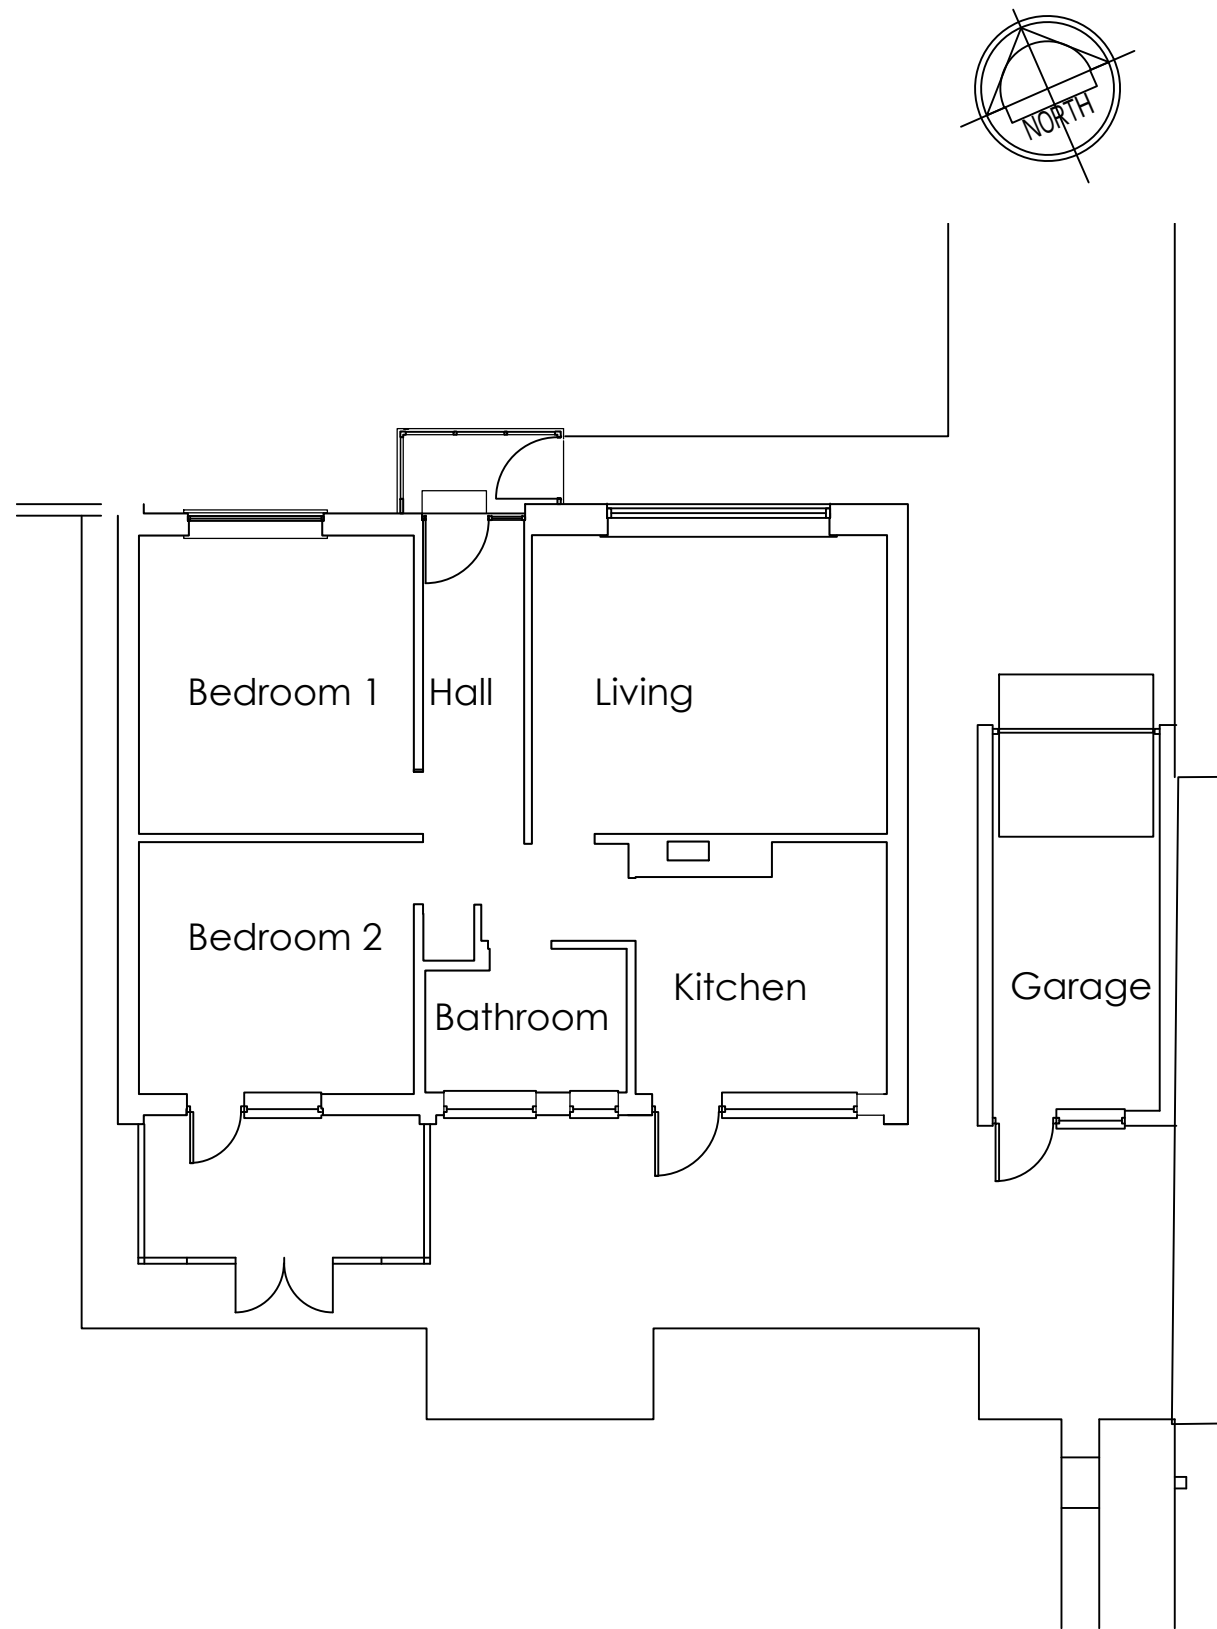
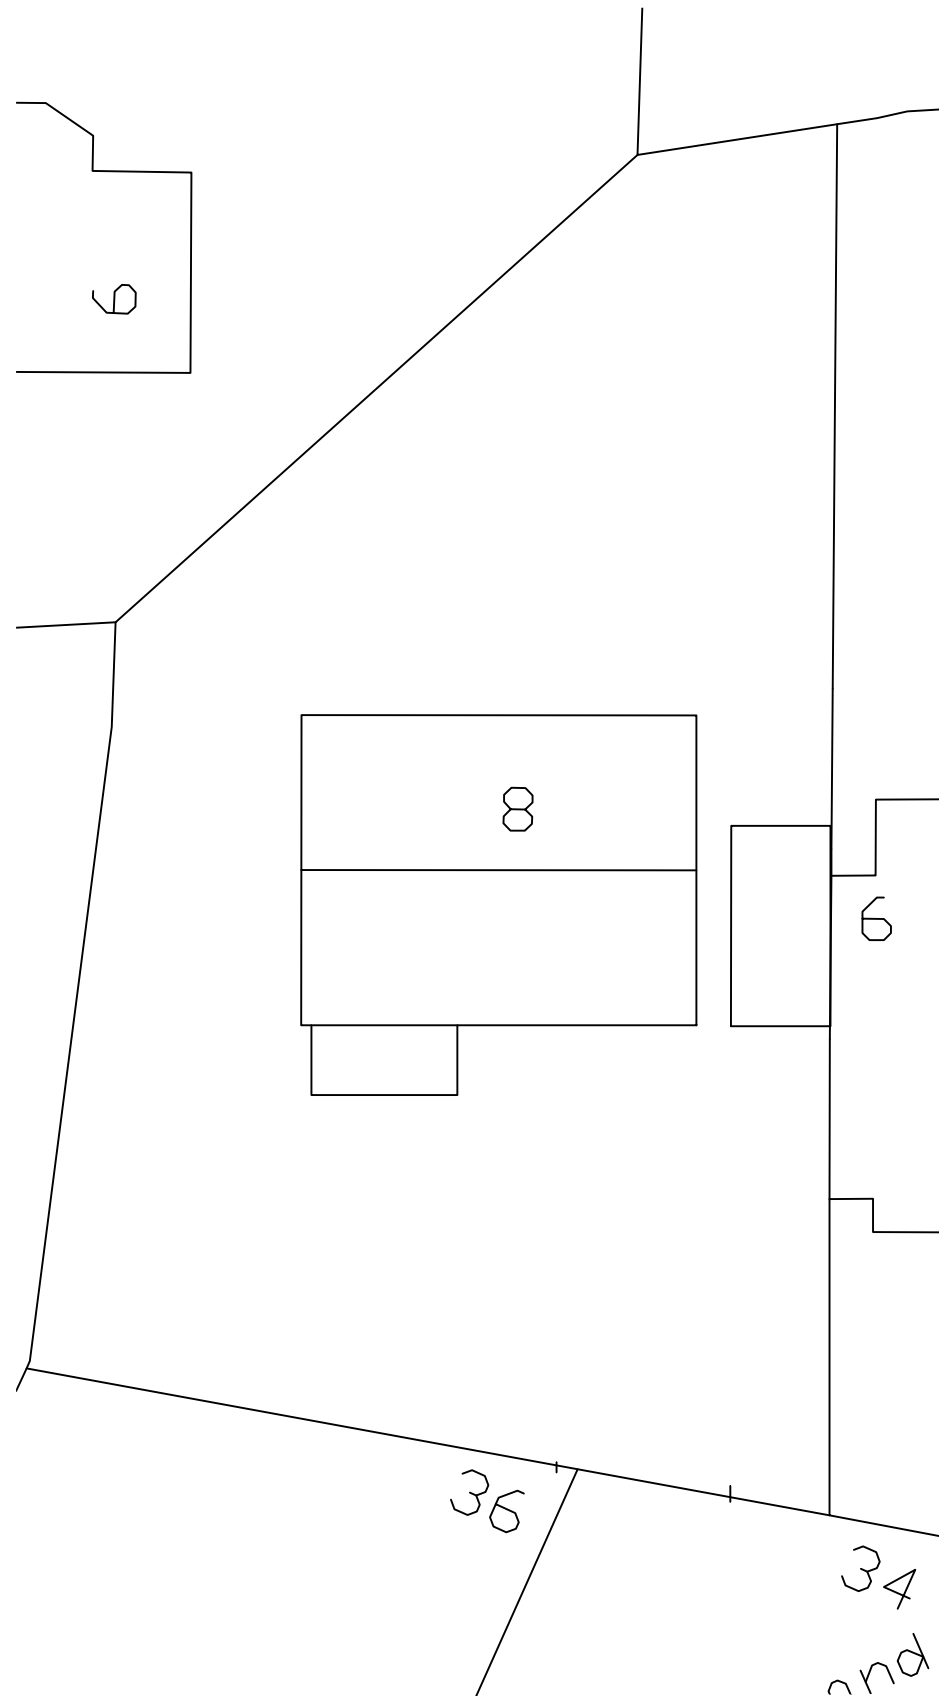


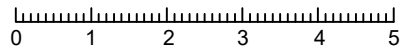



Floor plan 1:100@A3

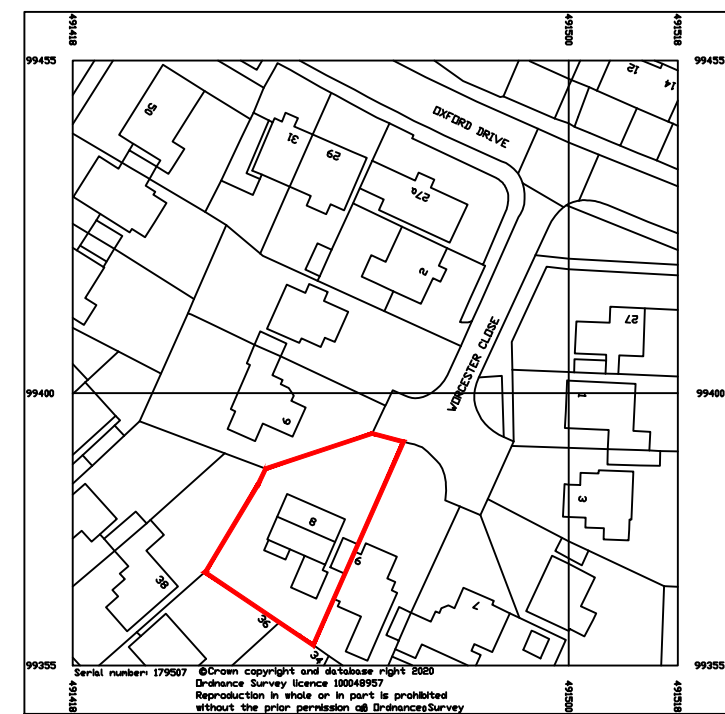

Site plan 1:200@A3

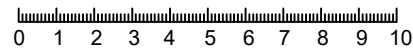

Site location plan 1:1250@A3

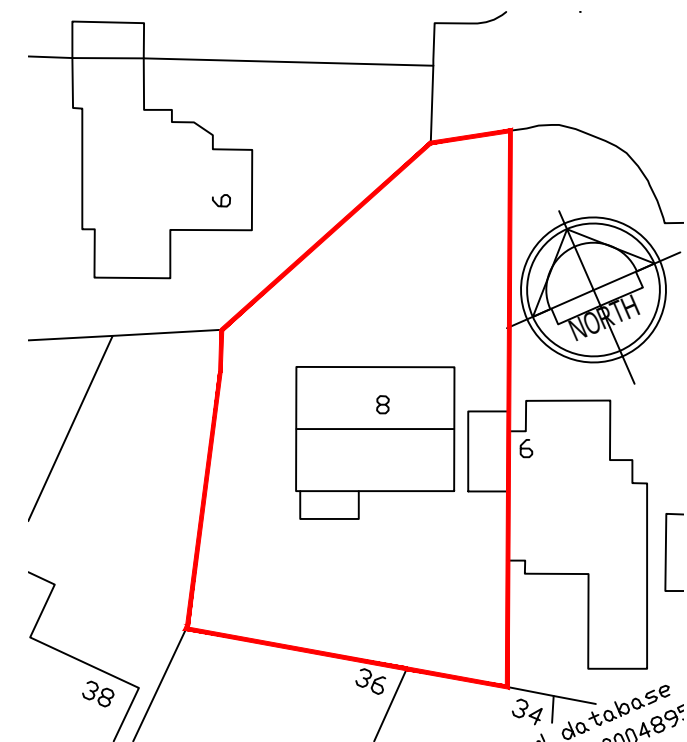 

Block plan 1:500@A3

