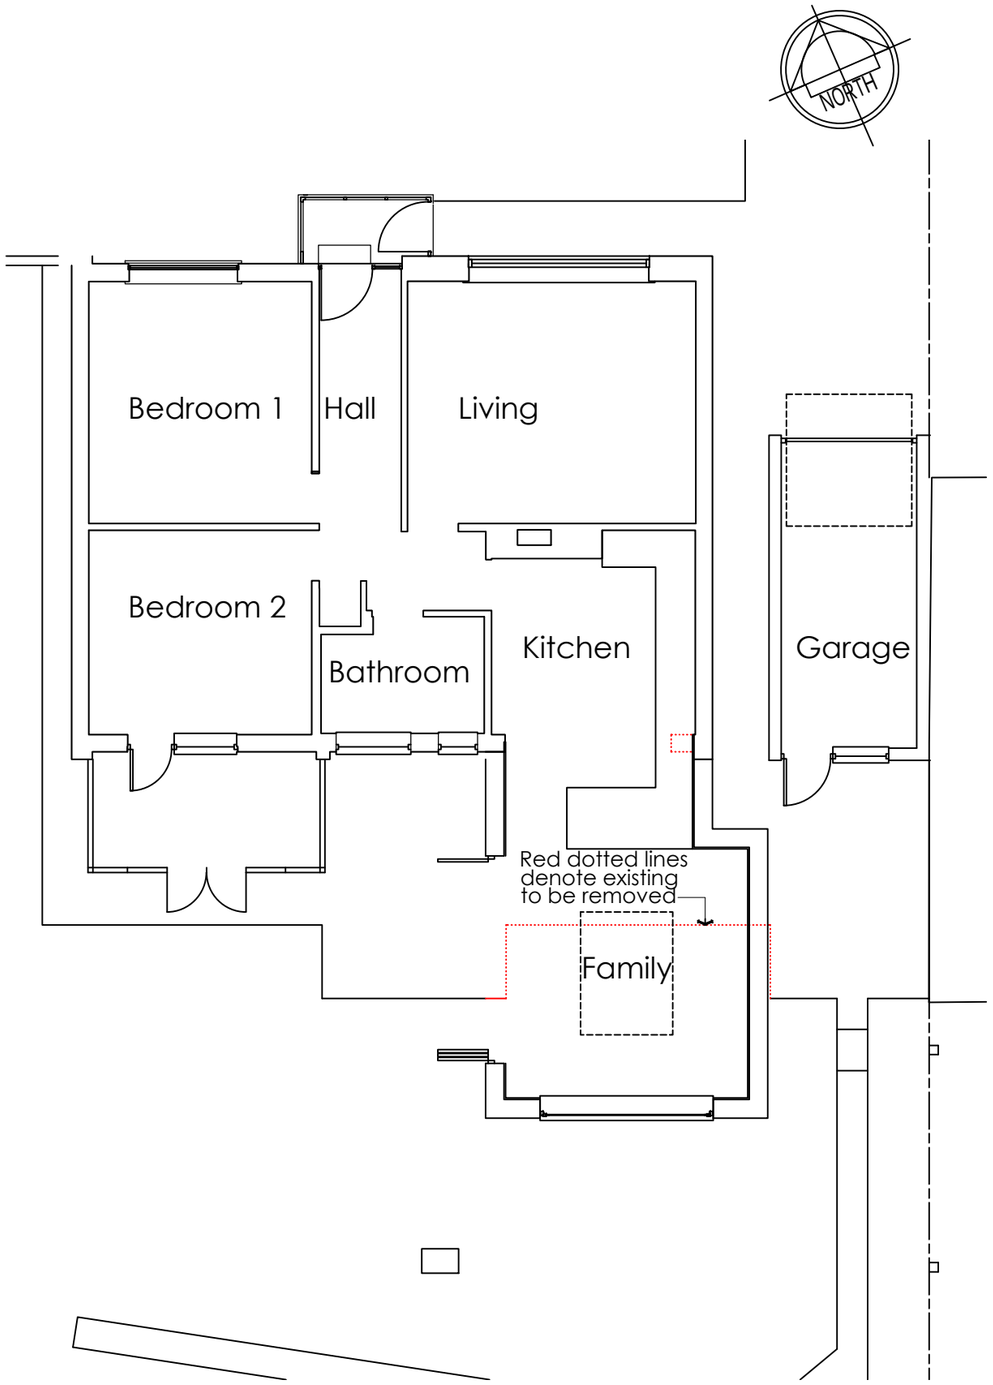

Floor plan 1:100@A3

0 1 2 3 4 5

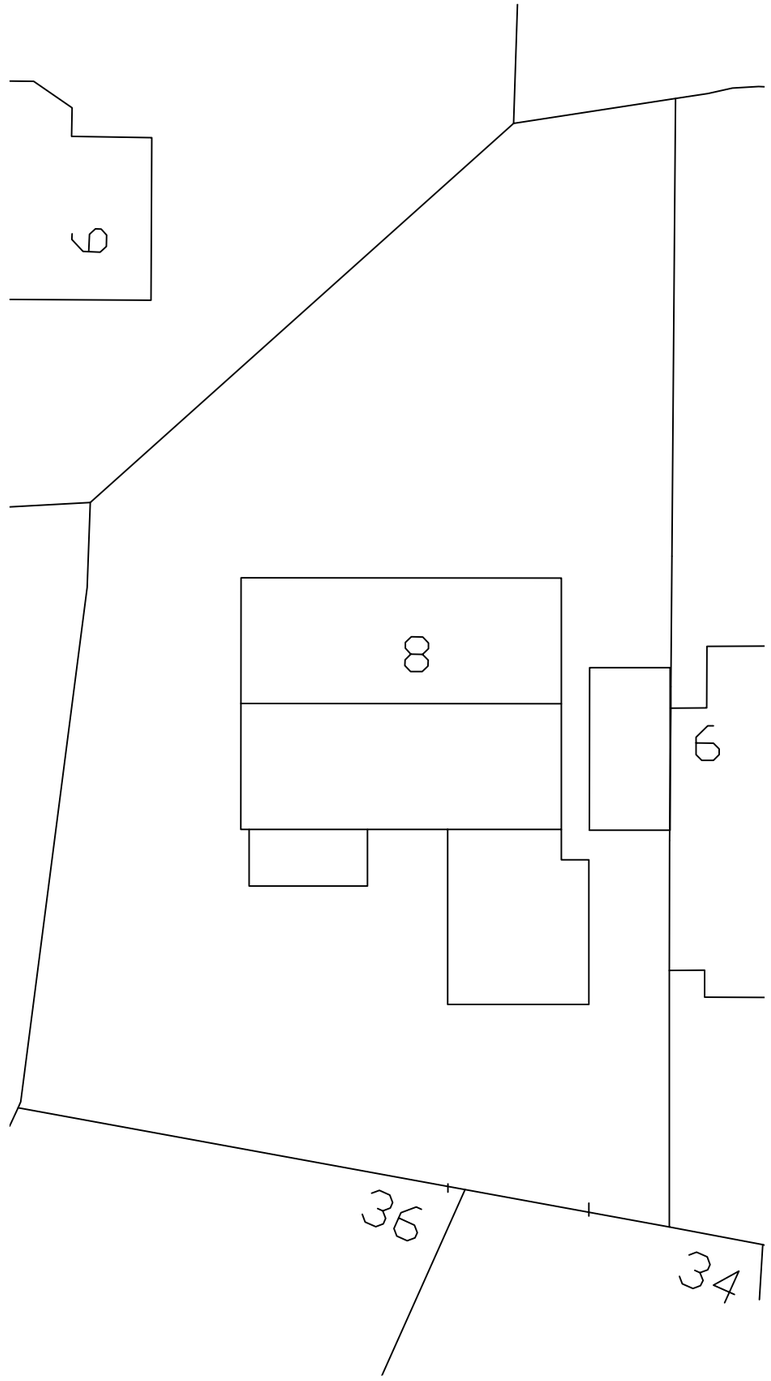

Site plan 1:200@A3

0 1 2 3 4 5 6 7 8 9 10

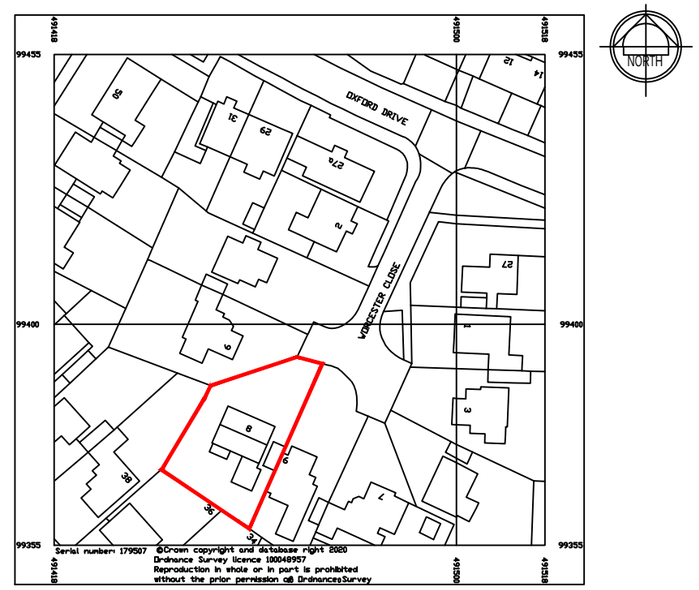

Site location plan 1:1250@A3

0 5 10 15 20 25 30 35 40 45 50 55 60

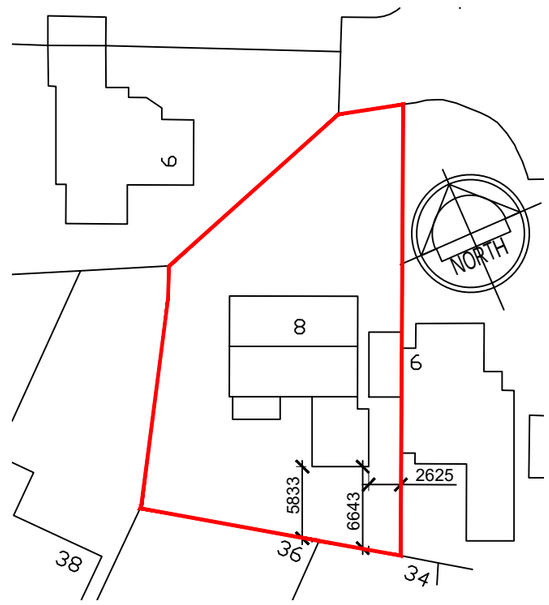

Block plan 1:500@A3

0 5 10 15 20 25

steve hunting
ba (hons) arch. dipl. arch
8 Somerset gardens, Bognor Regis, West Sussex PO21 2AA Tel: 07986 049230 Email: steve.sharch@googlemail. com

Project: Proposed Rear extension at: 8 Worcester Close, West meads. PO21 5QZ.

Drawing : PLANNING: AS PROPOSED Location, Block, Site & Floor plans.

Client: Mr & Mrs P. Coopey

Scale: 1:1250,1:500 1:200 & 1:100@A3

Project No: P20-06

Drawn by: SH

Drwg No: 03

Date: FEB 2020

Revisions

ARUN DISTRICT COUNCIL DAWSON PLAN