




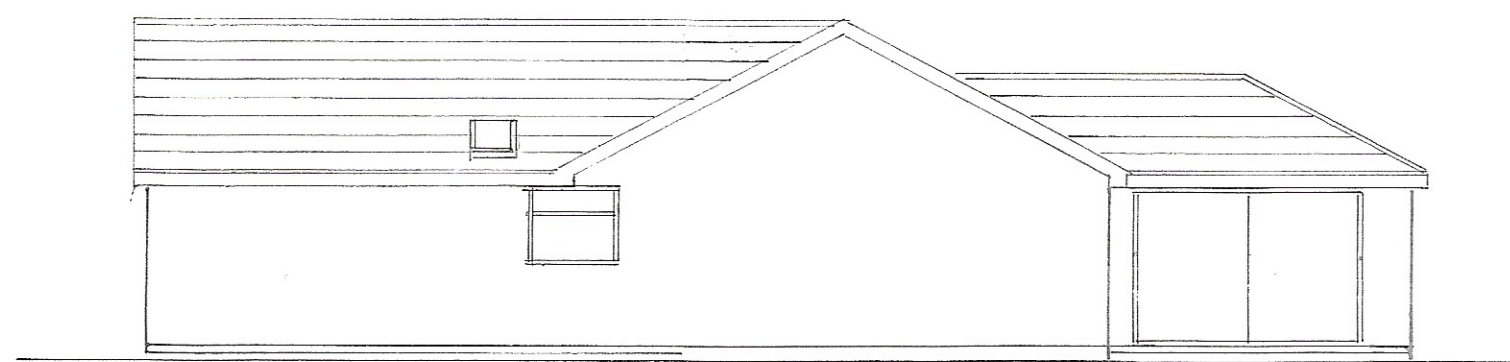

west

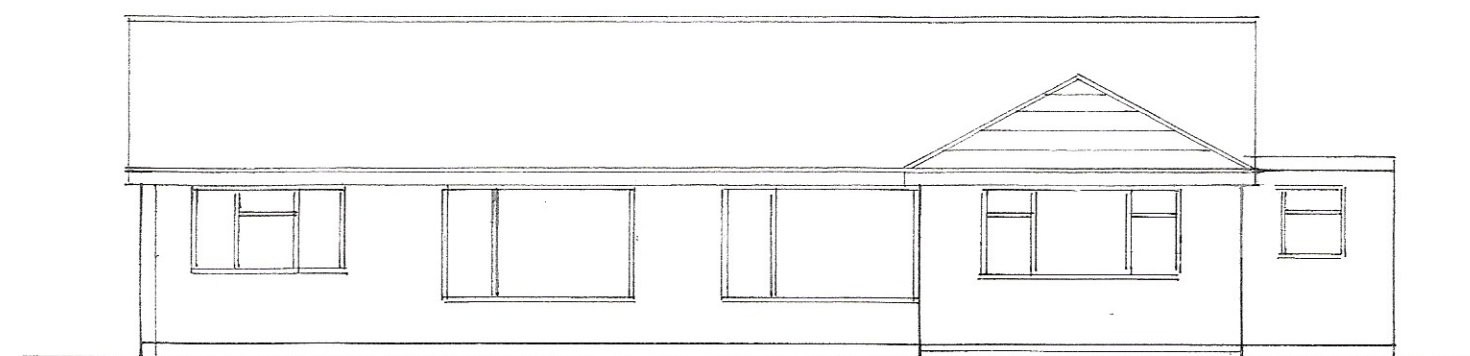


south

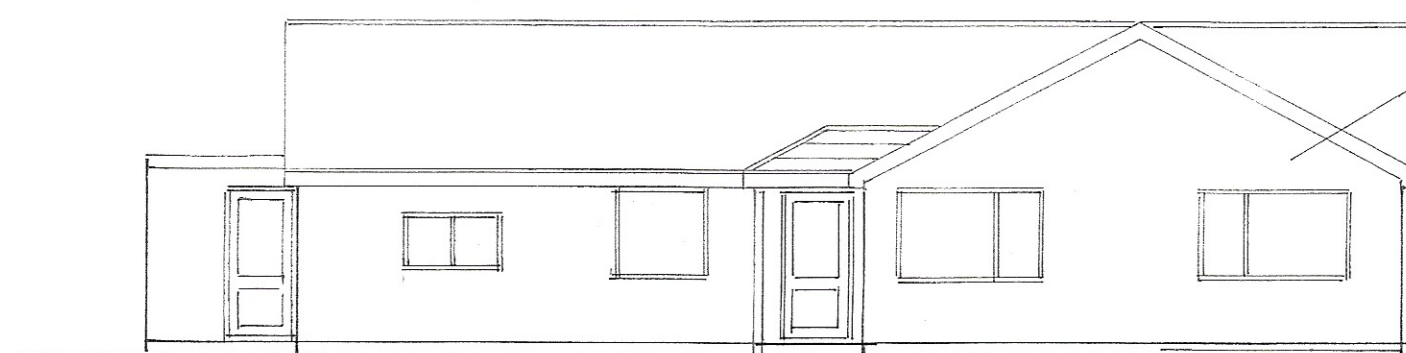


north
1 : 100

Roof tiles to match existing.


New render and colourwash finish

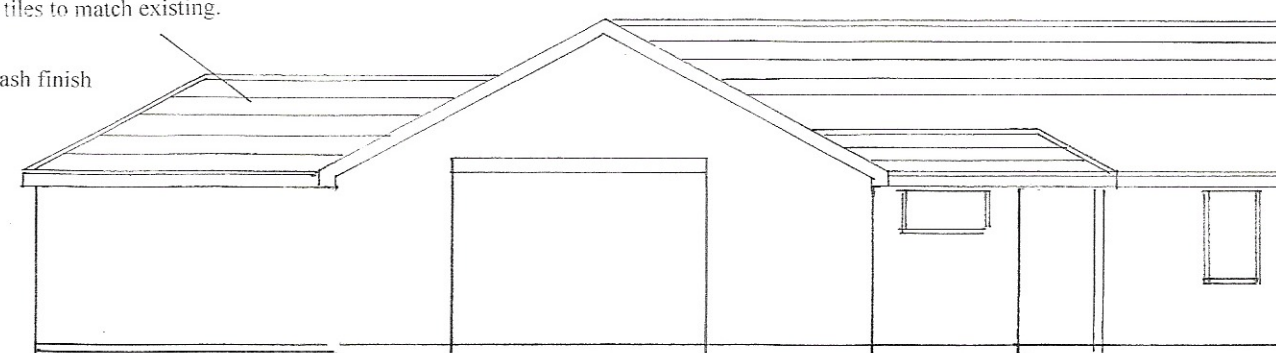

east

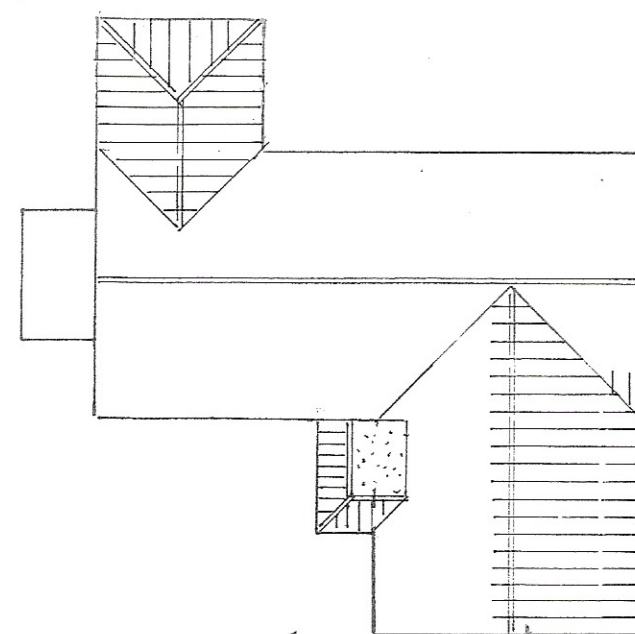


roof plan
1 : 200

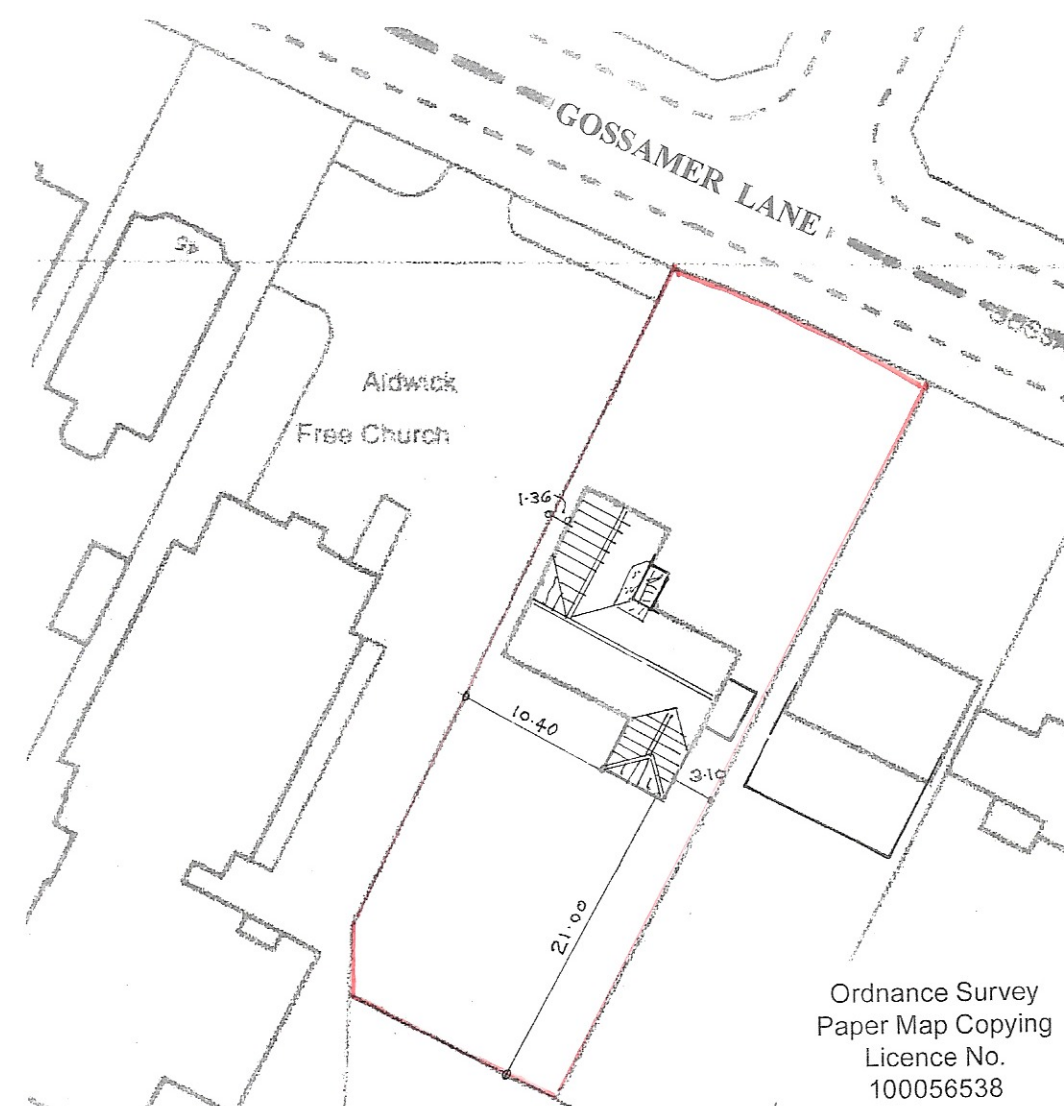

block plan
1 : 500

Ordnance Survey
Paper Map Copying
Licence No.
100056538

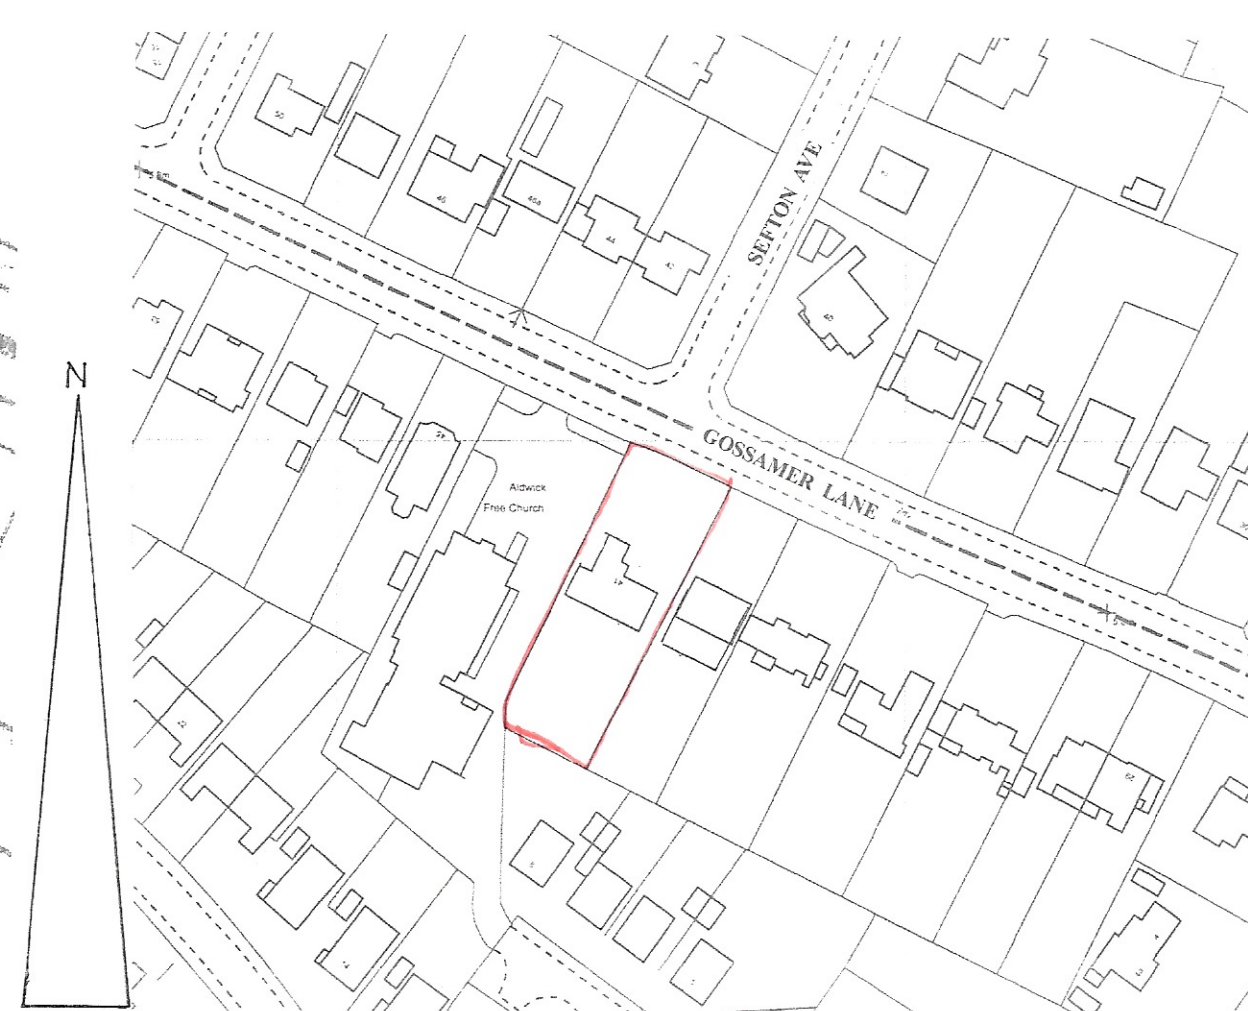

location plan
1 : 1250

sheet 2 of 3

Proposed

PROPOSED SINGLE STOREY EXTENSIONS AND CONVERSION OF GARAGE
AT 41, GOSSAMER LANE, ROSE GREEN FOR MR. & MRS. L. SEWARD.

Bryan Butcher
Rainbow Cottage
Nyetimber Lane
Bognor Regis PO21 3JX
01243 266871
07973 233442
bryan.butcher@btinternet.com
www.bryanbutcher.com