






Plan
1 : 50

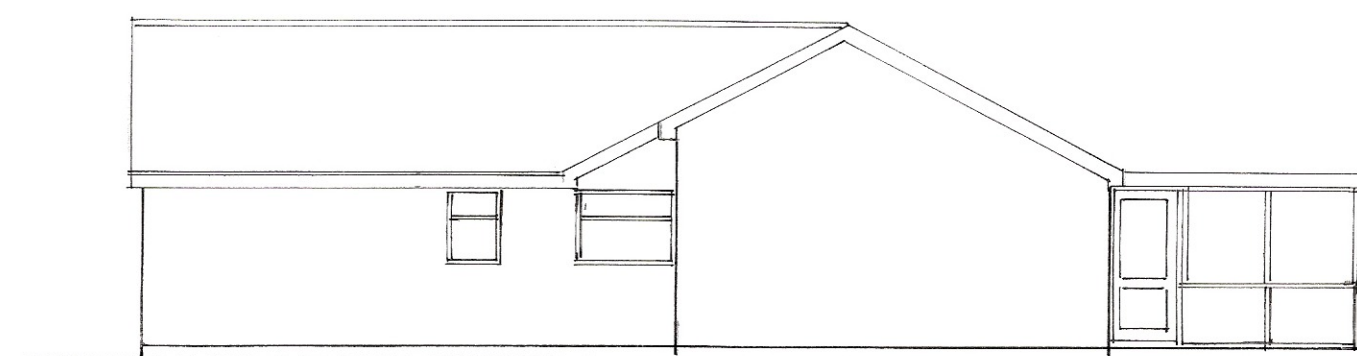


west

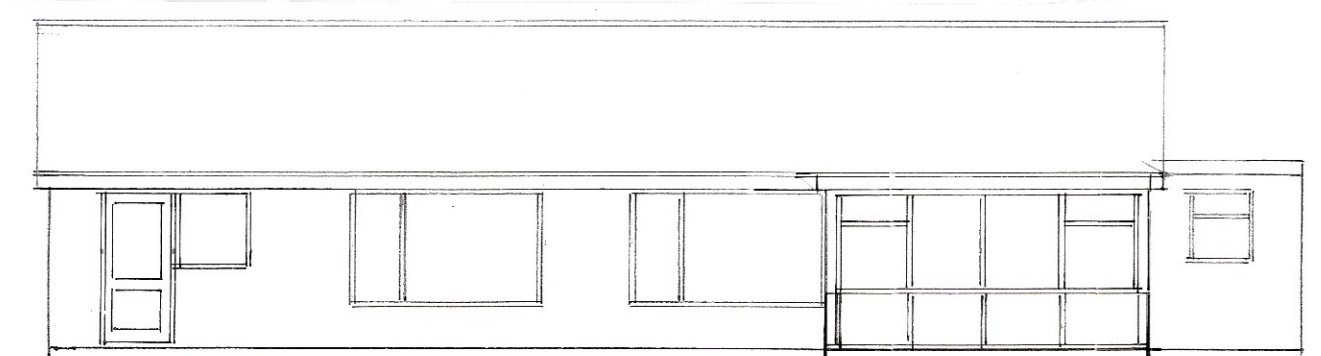


south

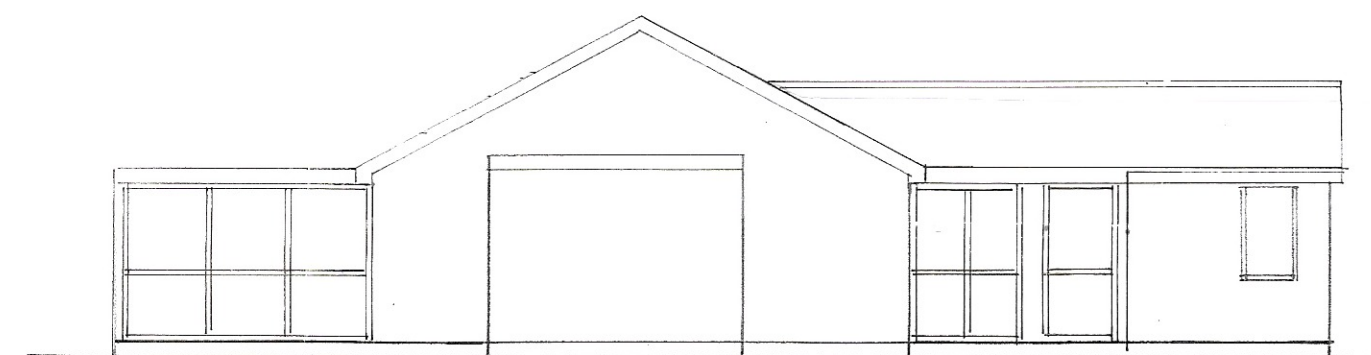

east

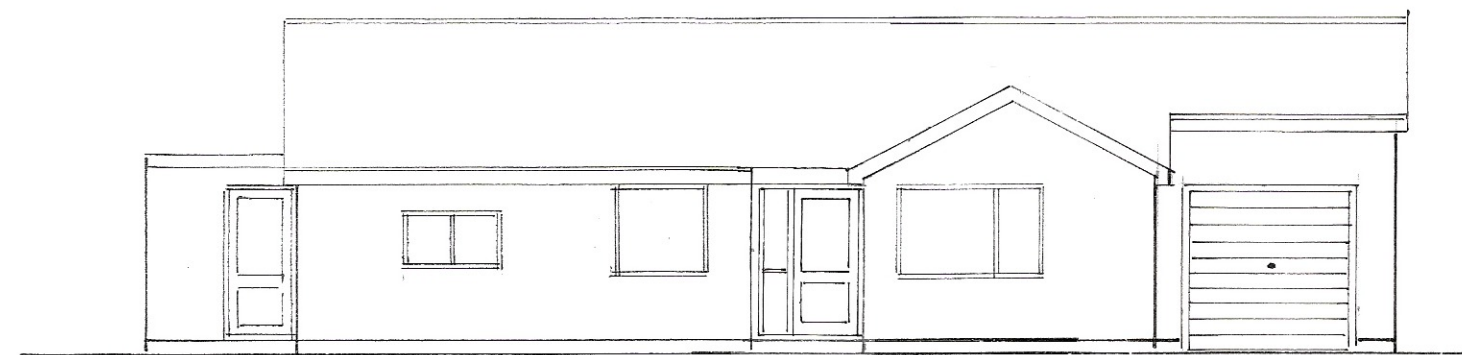

north
1 : 100

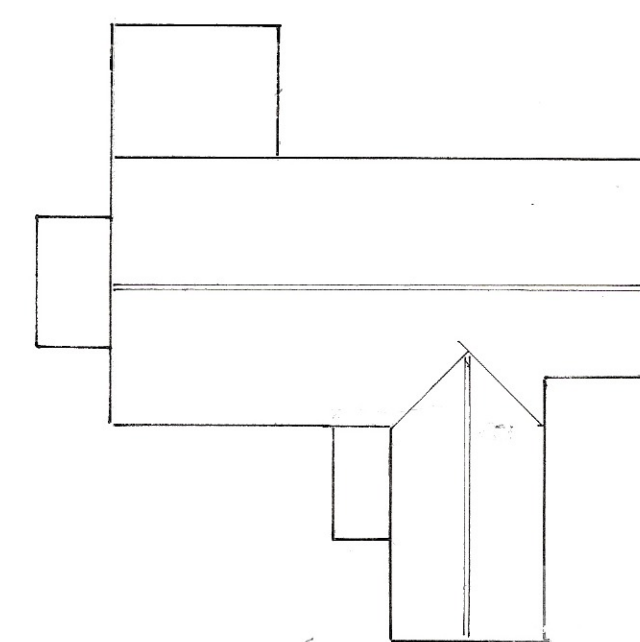

roof plan
1 : 200

Existing

PROPOSED SINGLE STOREY EXTENSIONS AND CONVERSION OF GARAGE
AT 41, GOSSAMER LANE, ROSE GREEN FOR MR & MRS. L. SEWARD.

sheet 3 of 3

Bryan Butcher
Rainbow Cottage
Nyetimber Lane
Bognor Regis PO21 3JX
01243 266871
07973 233442
bryan.butcher@btinternet.com
www.bryanbutcher.com