




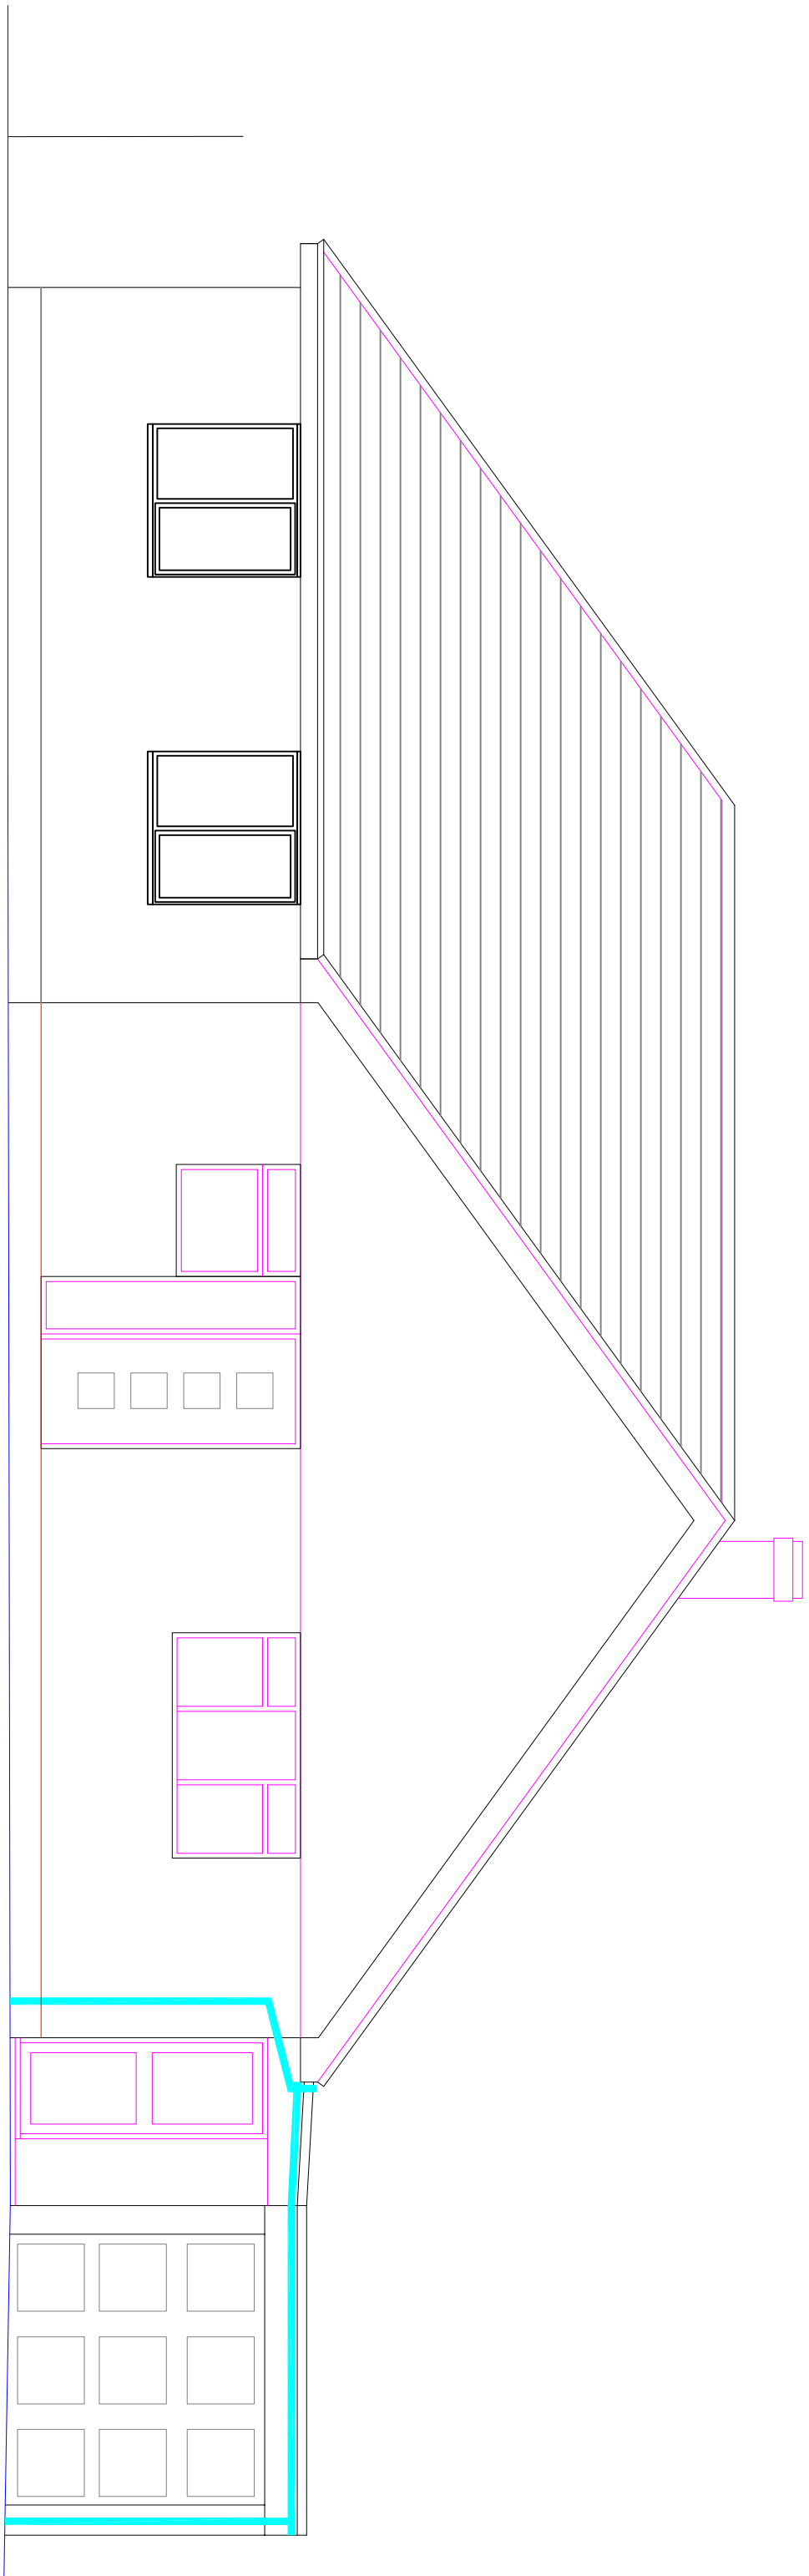


Front

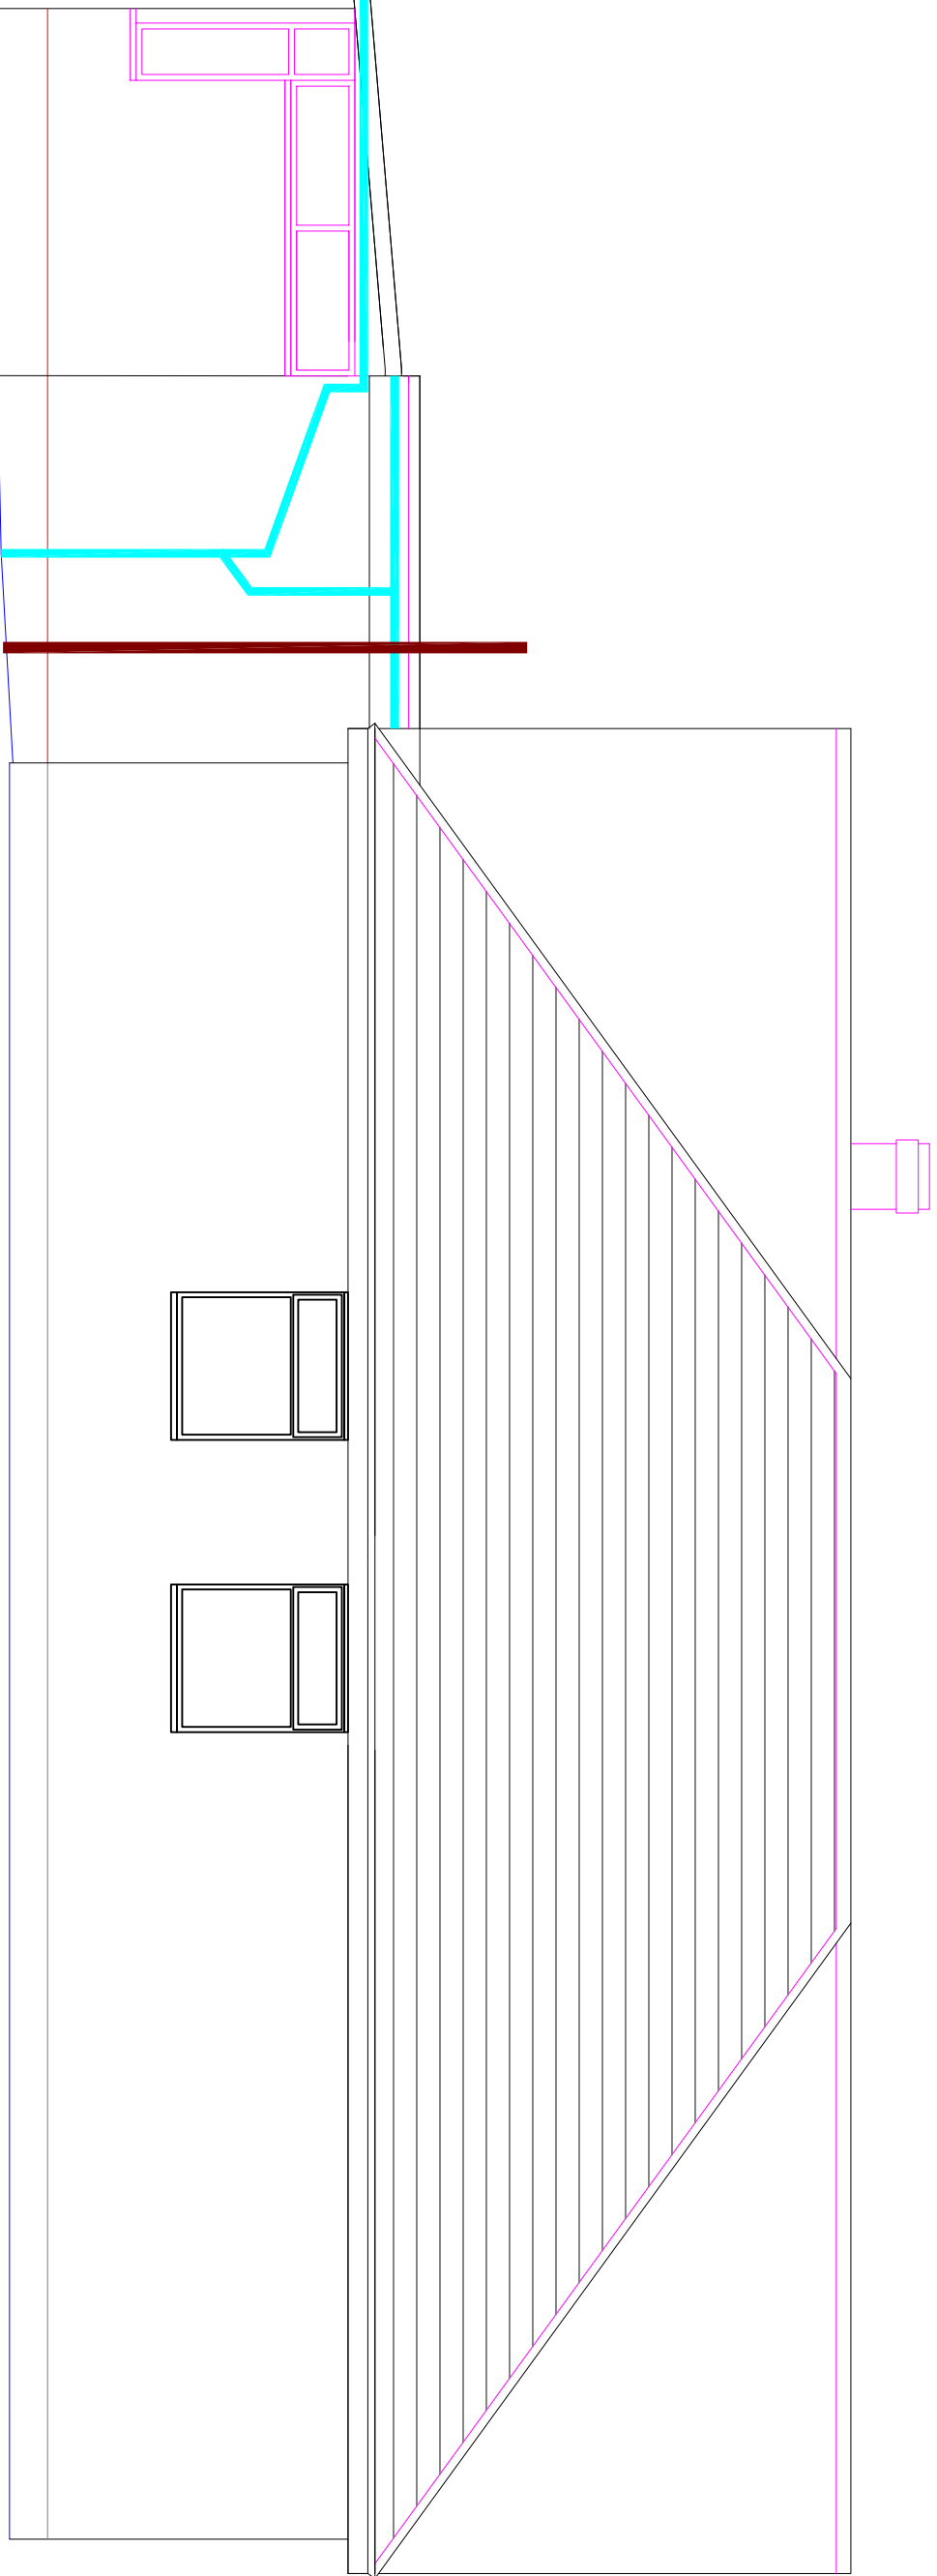

North

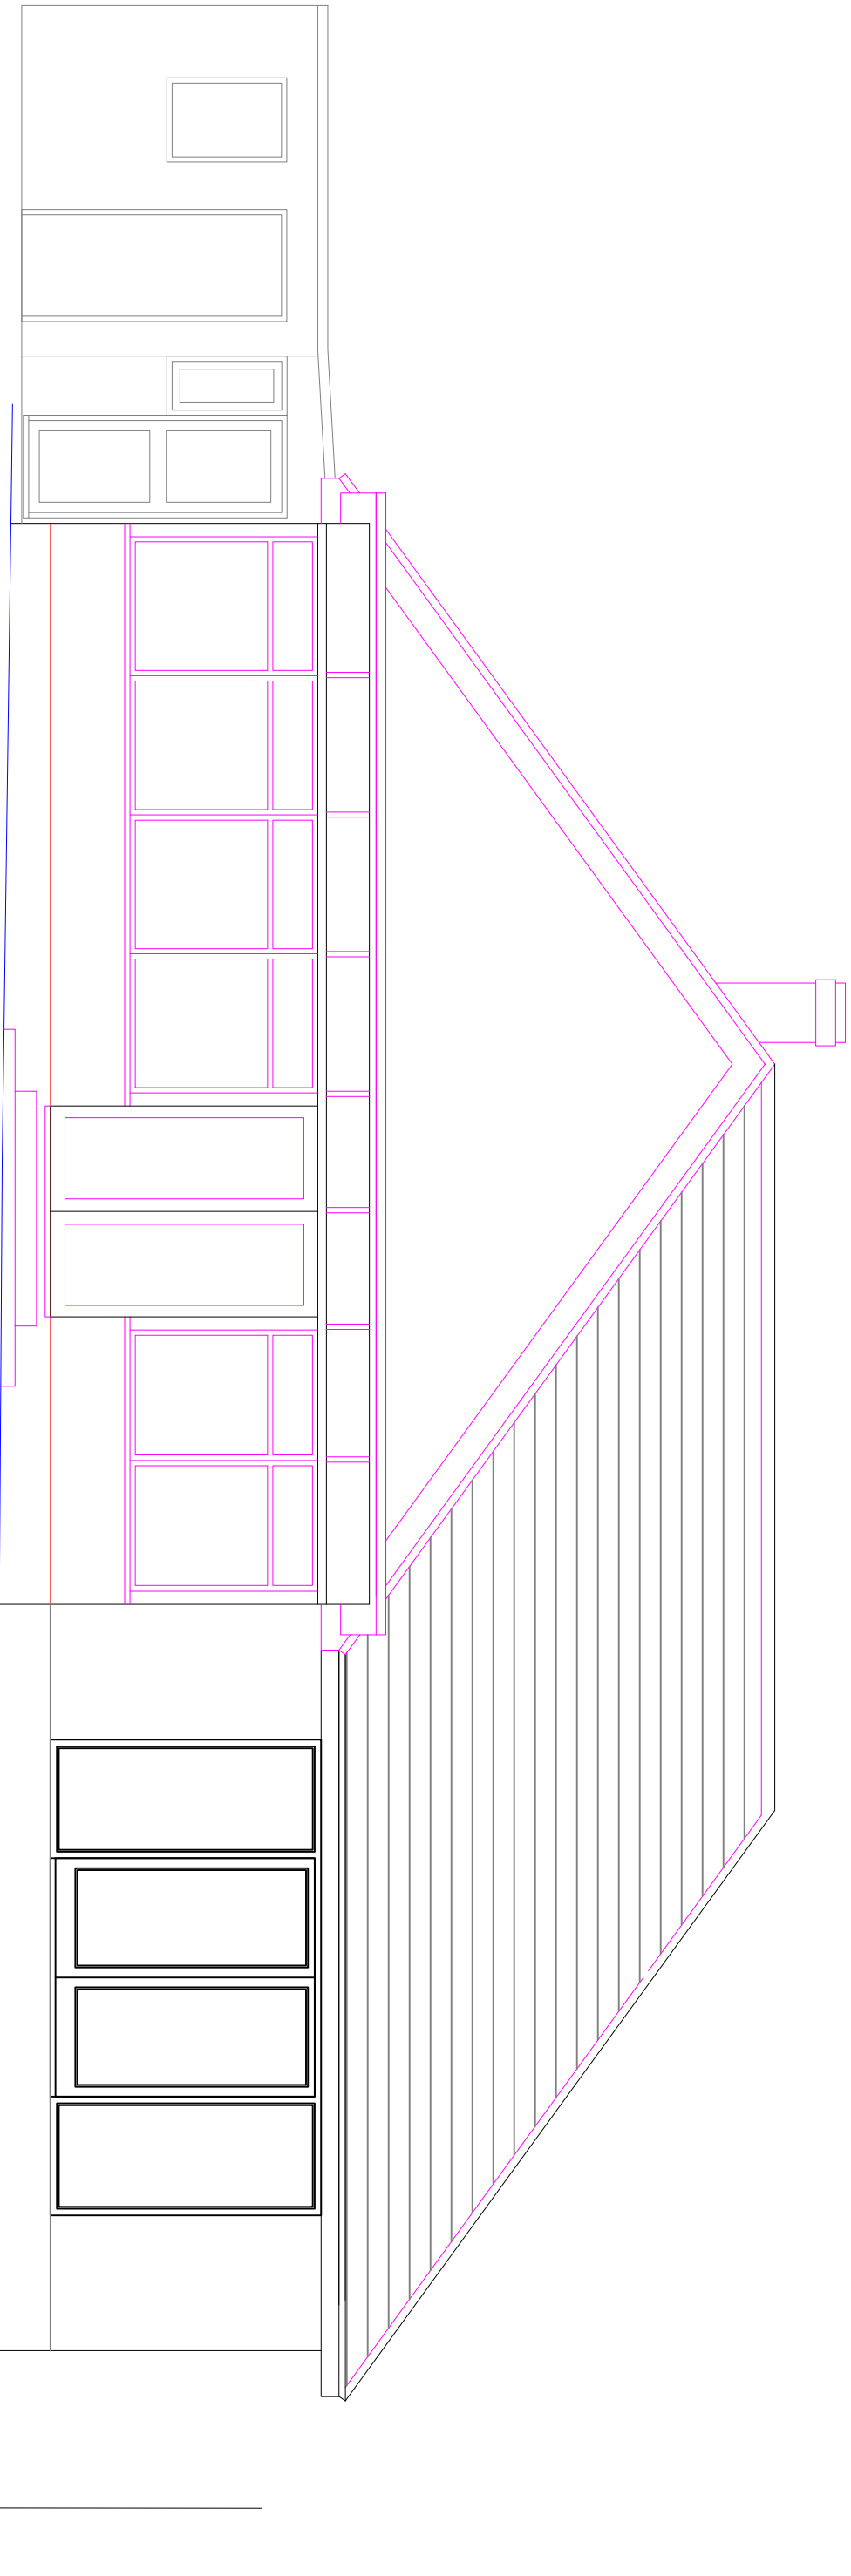

Rear

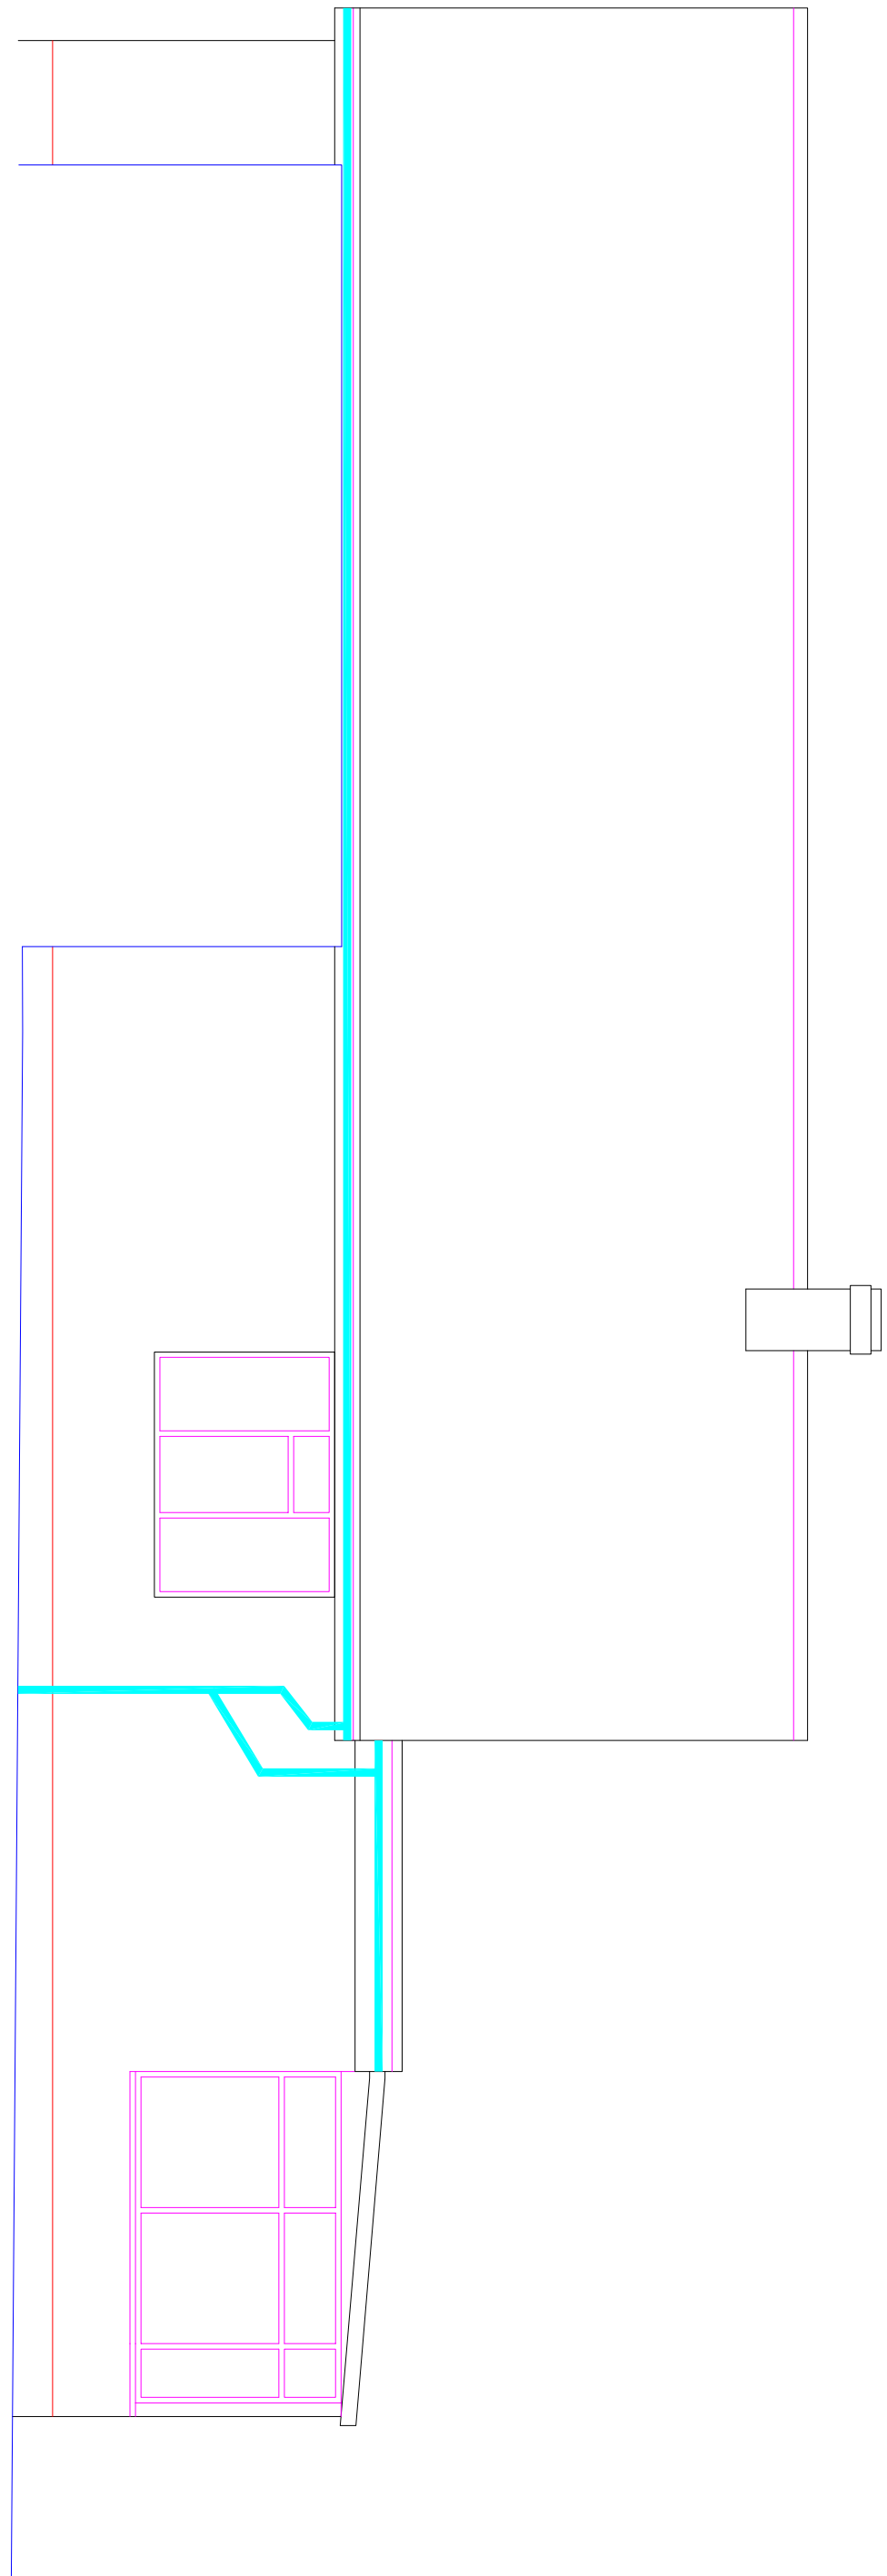

South

CLIENT		PROJECT		TITLE		STATUS		DRAWN BY		REVIEWED BY	
MR S ISTED		1 REGENTS WAY BOGNOR REGIS		SINGLE STOREY SIDE EXTENSION PROPOSED ELEVATIONS		PLANNING		SJ		SJ	
						DATE		SCALE		DRAWING NUMBER	
						21.02.18		1:50@A1		ADC/2/18 – 5	

STEPHEN JUPP MRTPI
CHARTERED TOWN PLANNER
348 CHICHESTER ROAD, BOGNOR REGIS
West Sussex PO21 5BX
Tel 01243 822113
Email: steve@planning-solutions.co.uk
www.planning-solutions.co.uk