


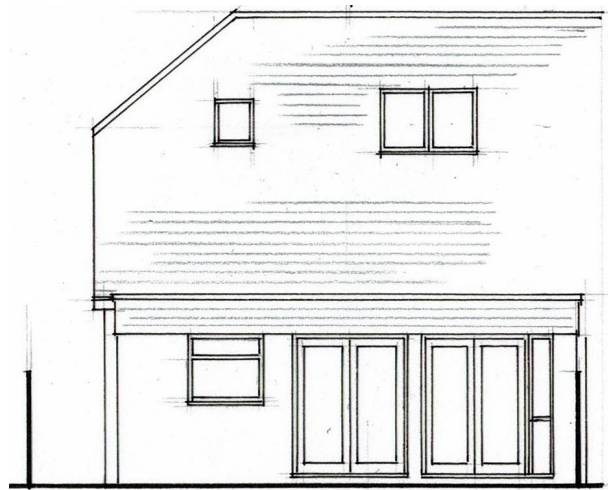


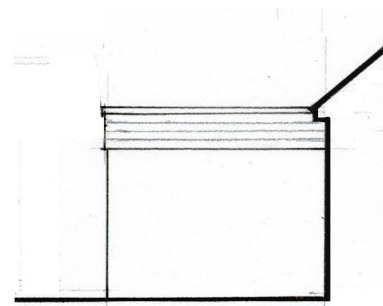


WEST (REAR) ELEVATION

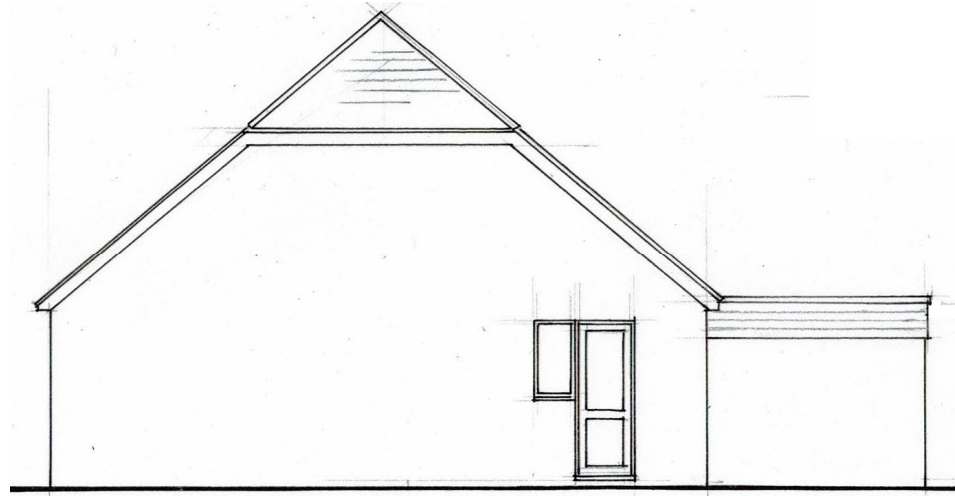


SOUTH (SIDE) ELEVATION

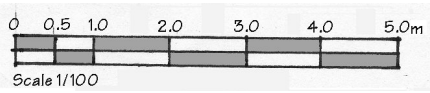


NORTH (SIDE) ELEVATION

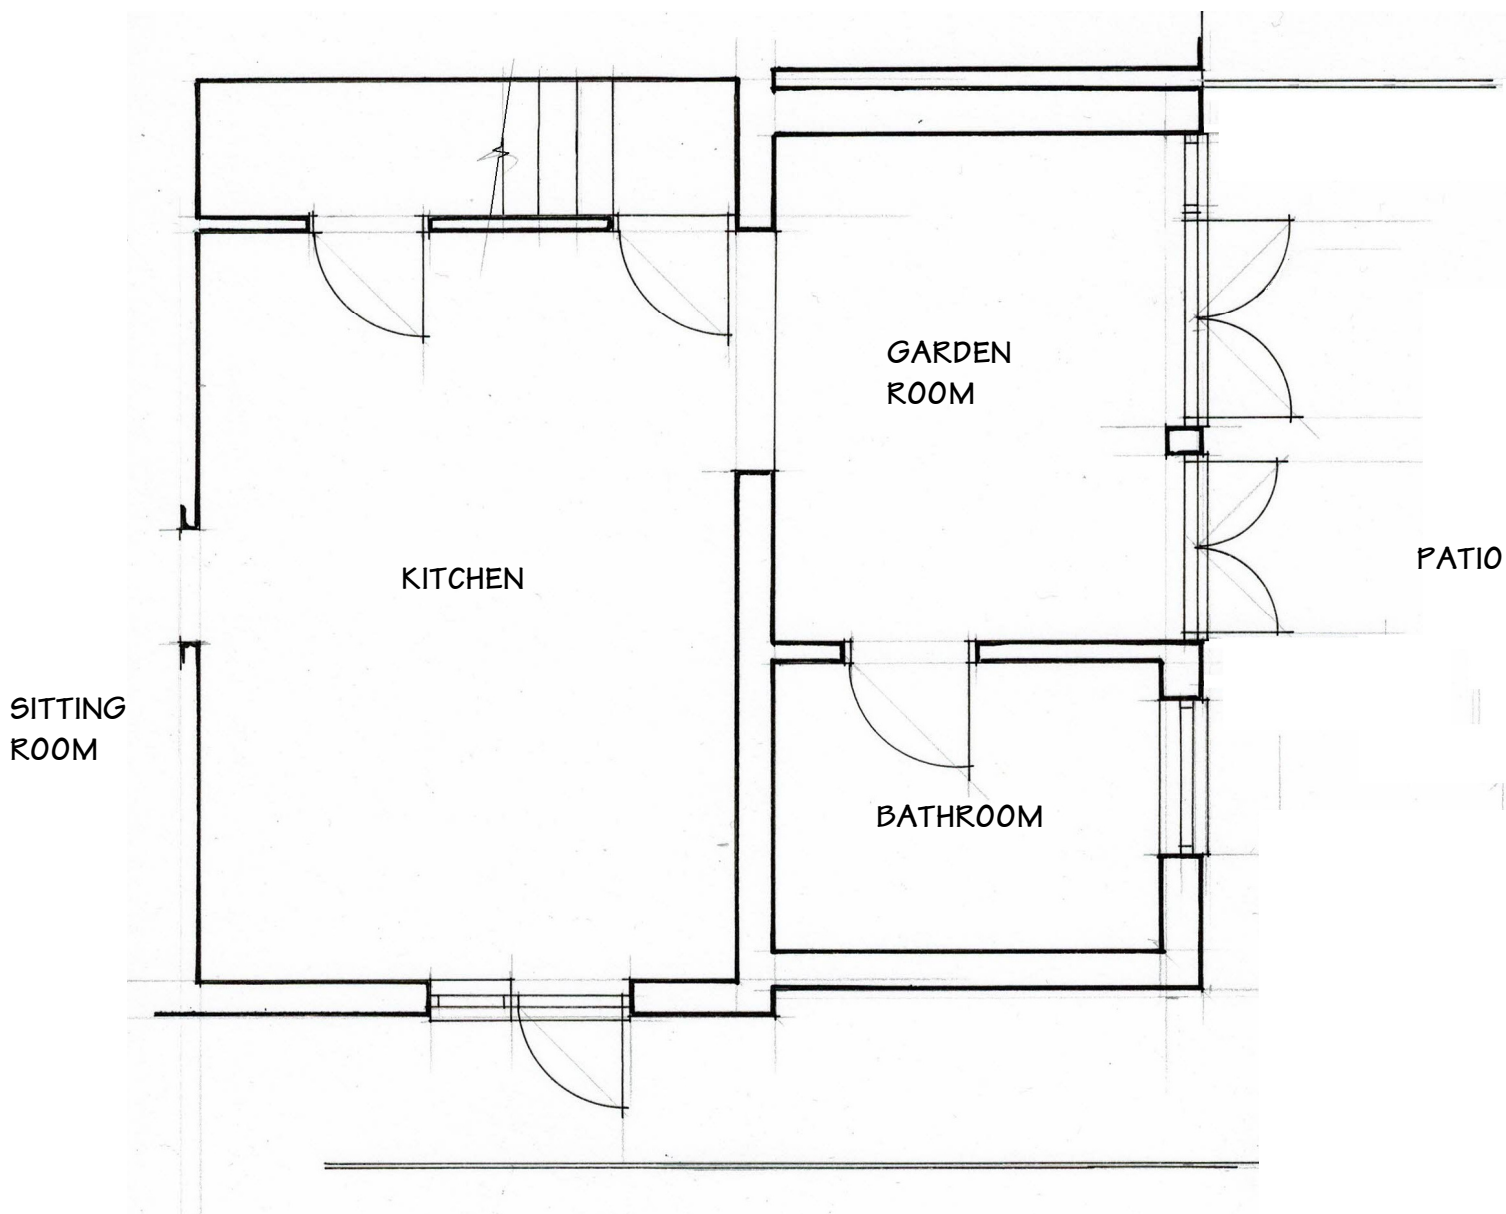

GROUND FLOOR PLAN

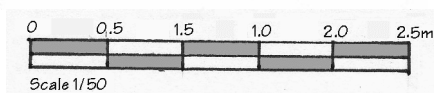

ARCHITECTURAL DESIGN

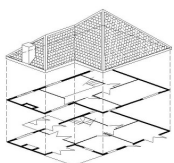

01730 268719
07878 068787
saxon-end@tiscali.co.uk

Saxon End
Bordean
Petersfield
Hampshire
GU32 1EP

Client

MR T BICKNELL

Job

7 LINCOLN AVENUE,
ROSE GREEN

Drawing

EXISTING FLOOR PLAN
& ELEVATIONS

Date Feb 2019

Ref

TB/18/001