


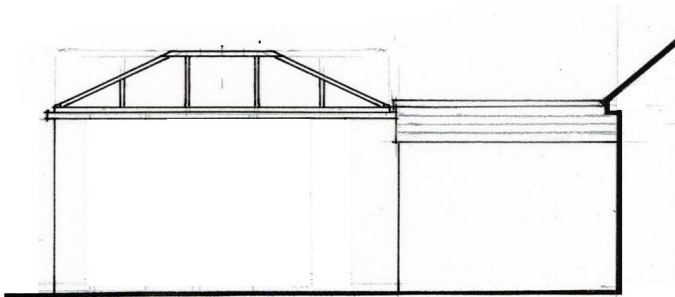

WEST (REAR) ELEVATION



SOUTH (SIDE) ELEVATION


MATERIALS

Walls – Painted render to match existing.


Door & Window Frames – White UPVC casements fitted with clear double glazed units.

Roof – White UPVC frame, fitted with grey tinted solar control glass.

THE EAST (FRONT) ELEVATION IS UNCHANGED BY THIS PROPOSAL

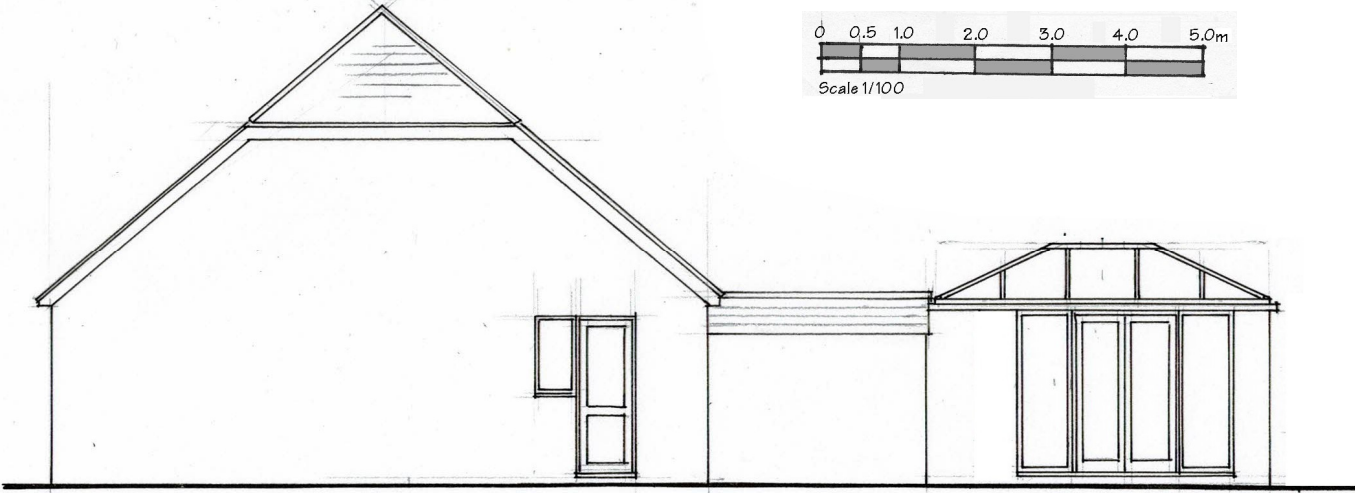

NORTH (SIDE) ELEVATION

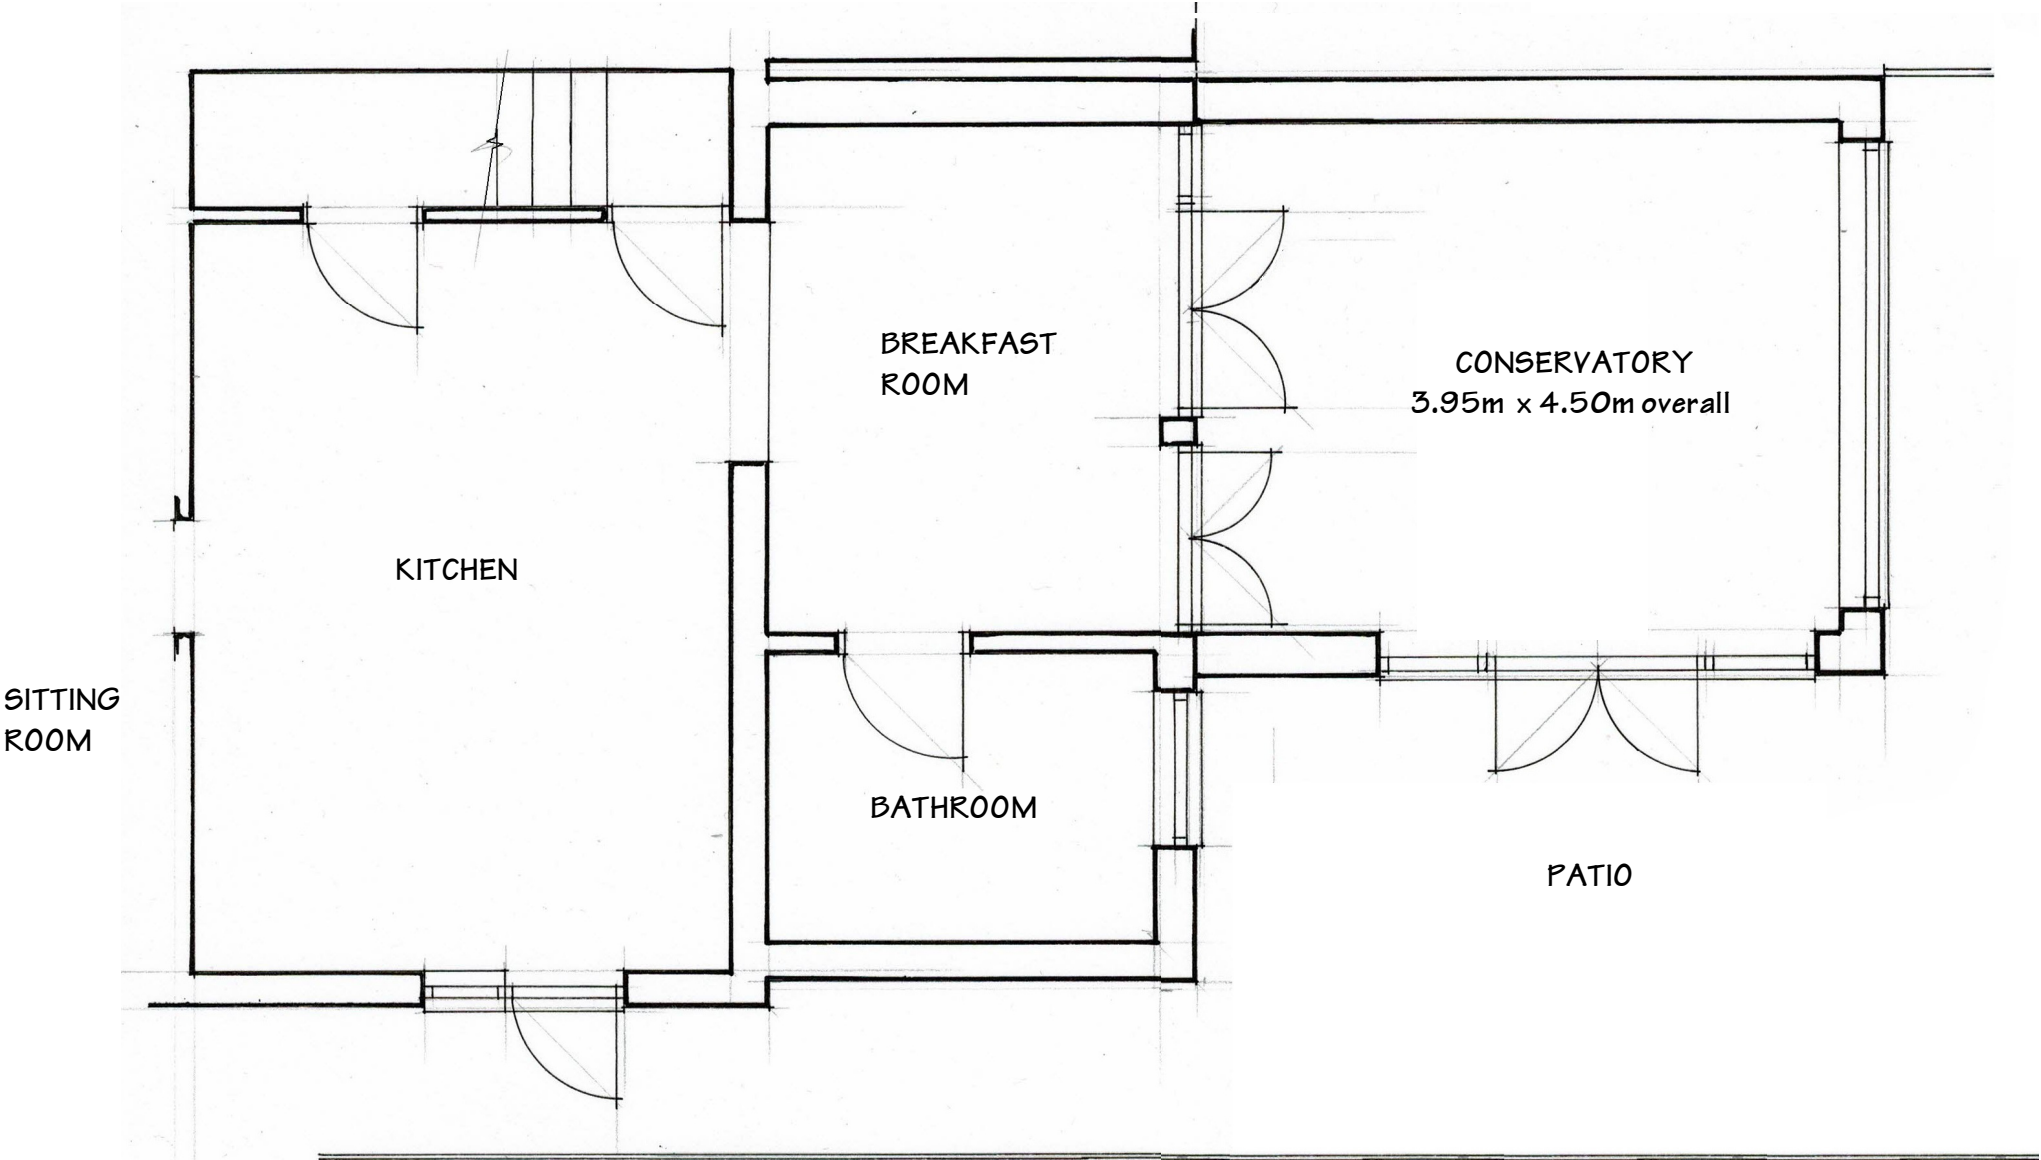

GROUND FLOOR PLAN

THE REMAINING GROUND FLOOR PLAN AND FIRST FLOOR PLAN ARE UNCHANGED BY THIS PROPOSAL

ARCHITECTURAL DESIGN 01730 268719 07878 068787 saxon-end@tiscali.co.uk Saxon End Bordean Petersfield Hampshire GU32 1EP	Client MR T BICKNELL	Drawing PROPOSED FLOOR PLAN & ELEVATIONS	Date Feb 2019
	Job 7 LINCOLN AVENUE, ROSE GREEN		Ref TB/18/002