



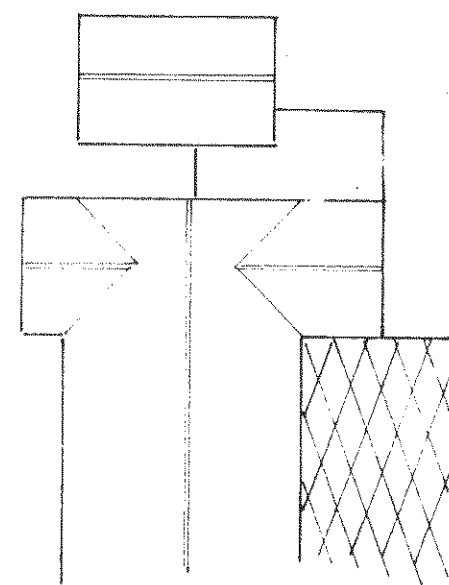


roof plan
1:200

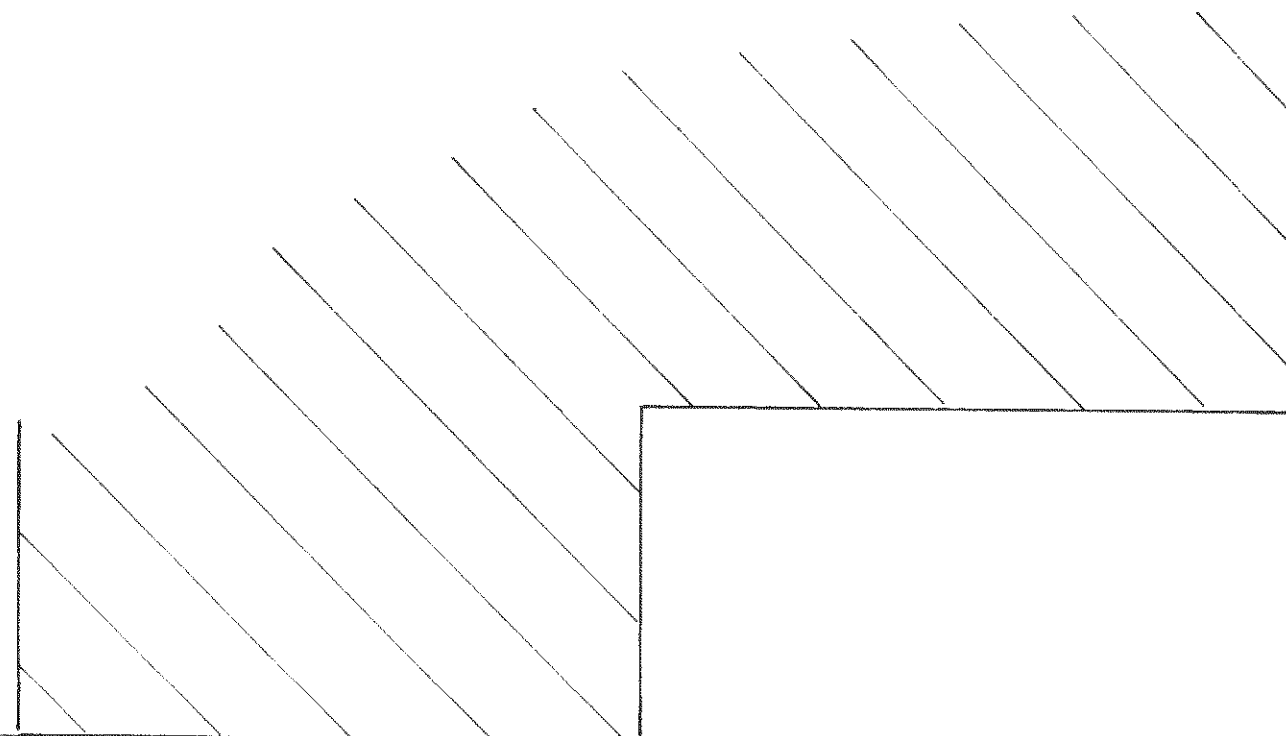


BOUNDARY



west

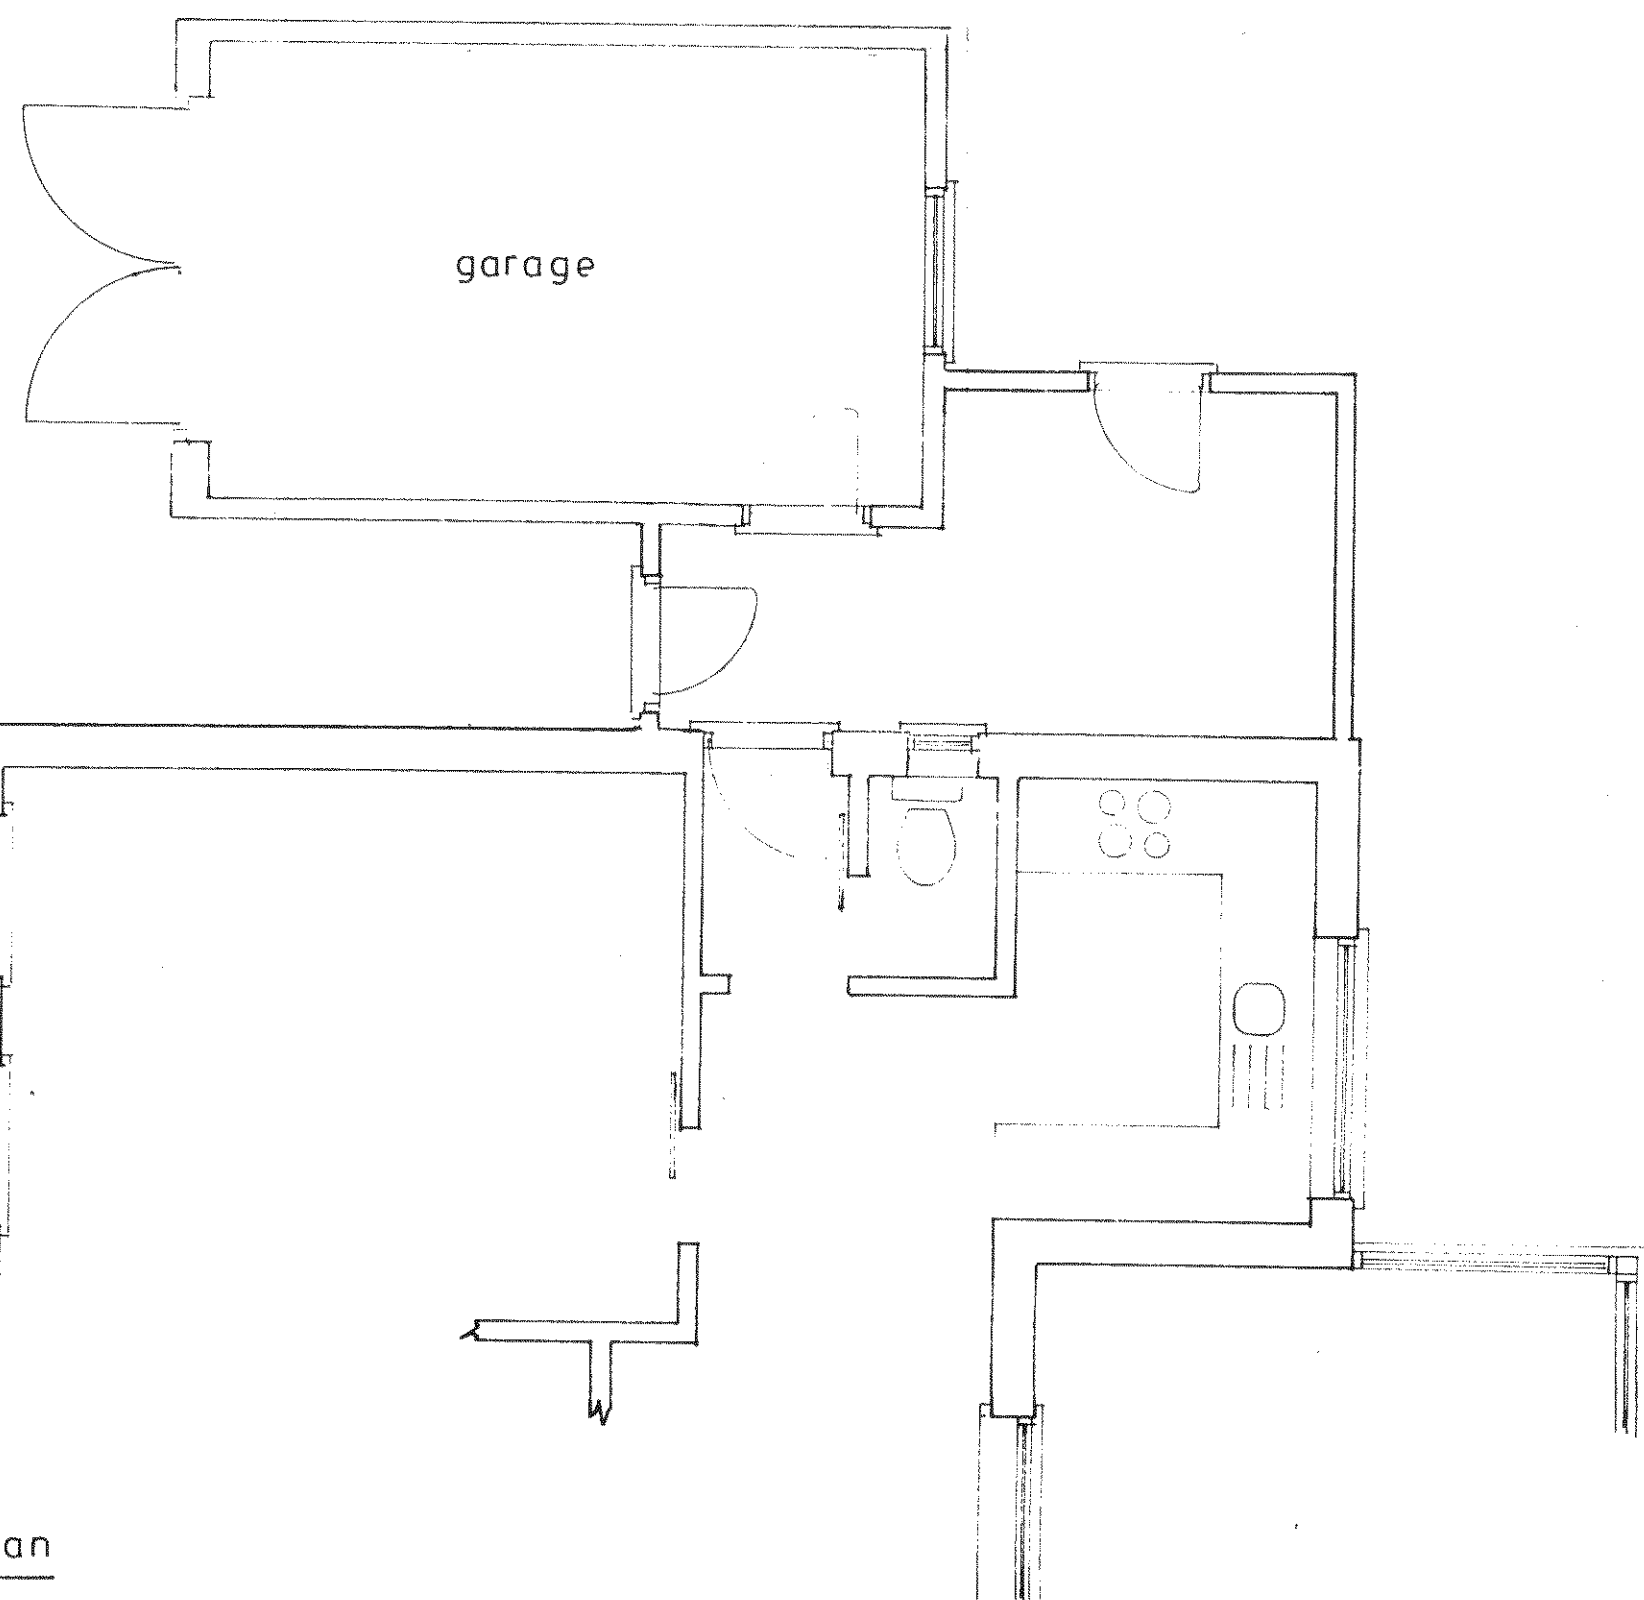


Plan
1:50

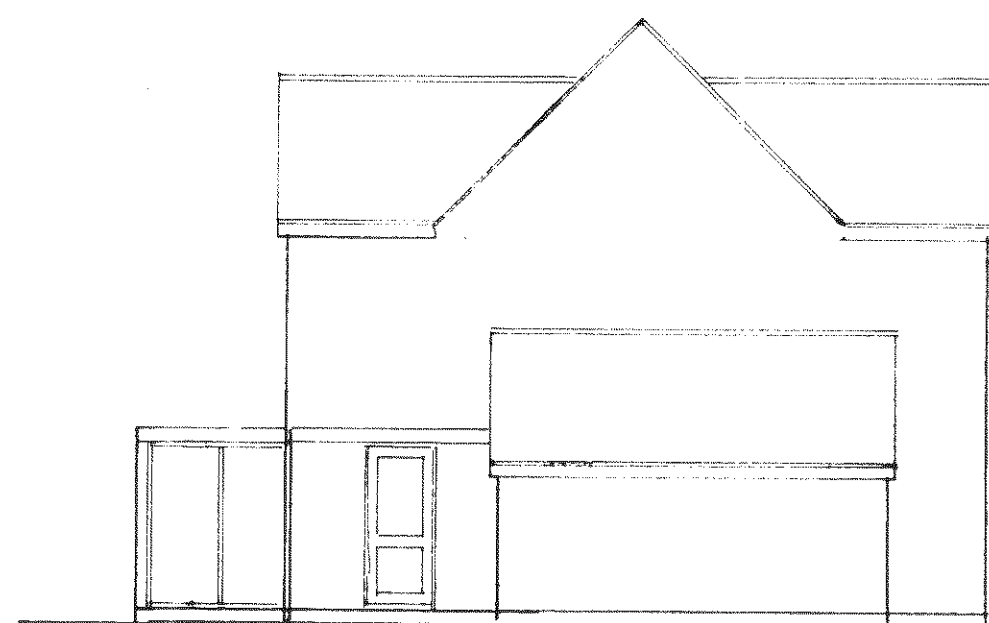


south



east
1:100

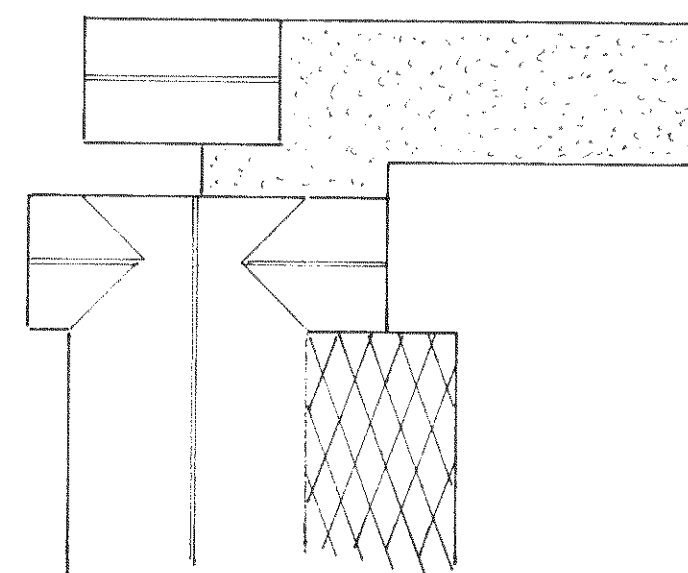

proposed roof plan
1:200

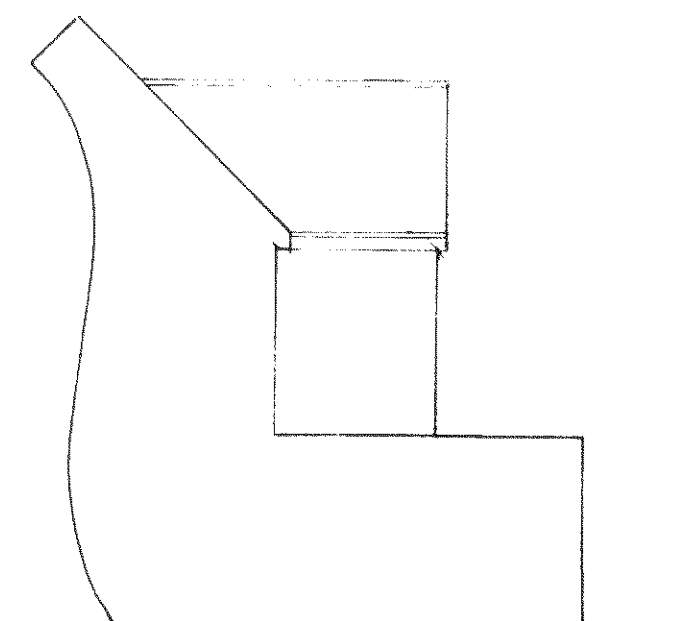

north

sheet 3 of 3

Existing

PROPOSED SINGLE STOREY EXTENSION AT 42, BARRACK LANE, ALDWICK FOR MR. A. GREENWOOD.

Bryan Butcher
Rainbow Cottage
Nyetimber Lane
Bognor Regis PO21 3JX
01243 266871
07973 233442
bryan.butcher@btinternet.com
www.bryanbutcher.com