


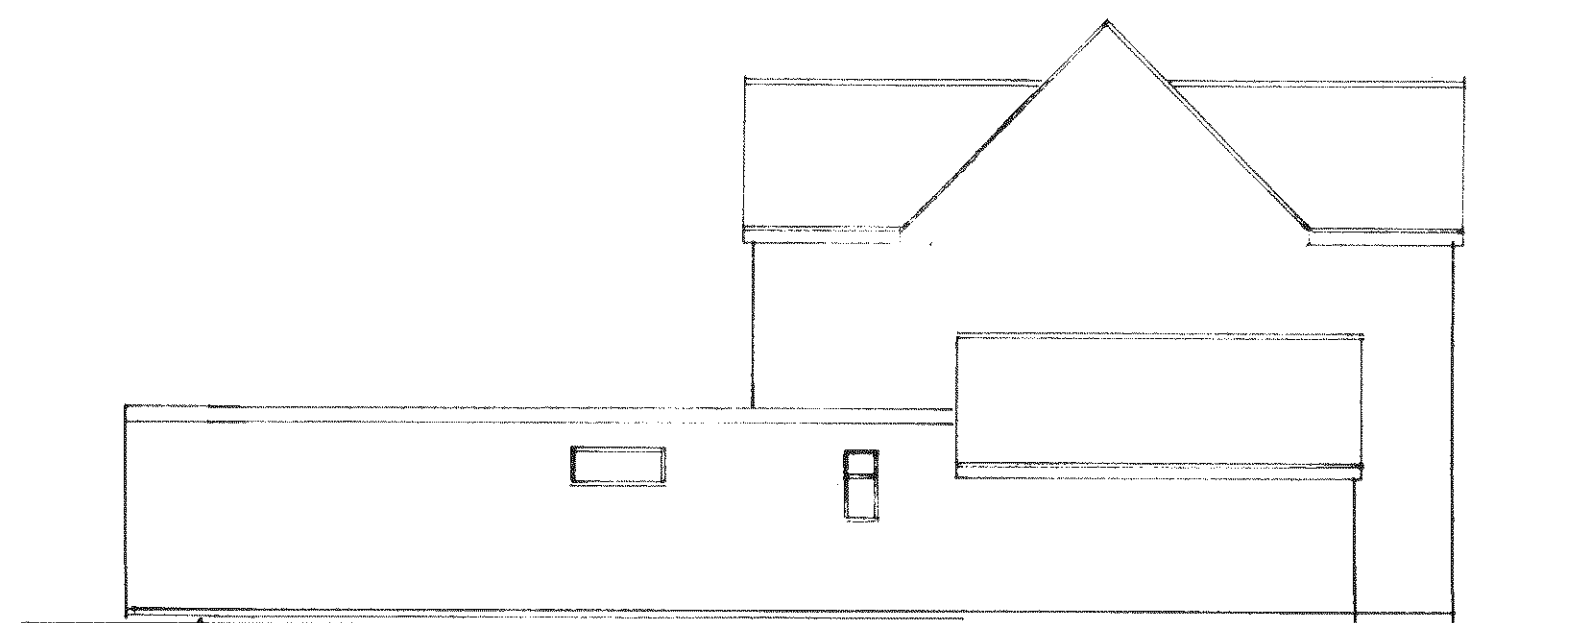


west



south



east

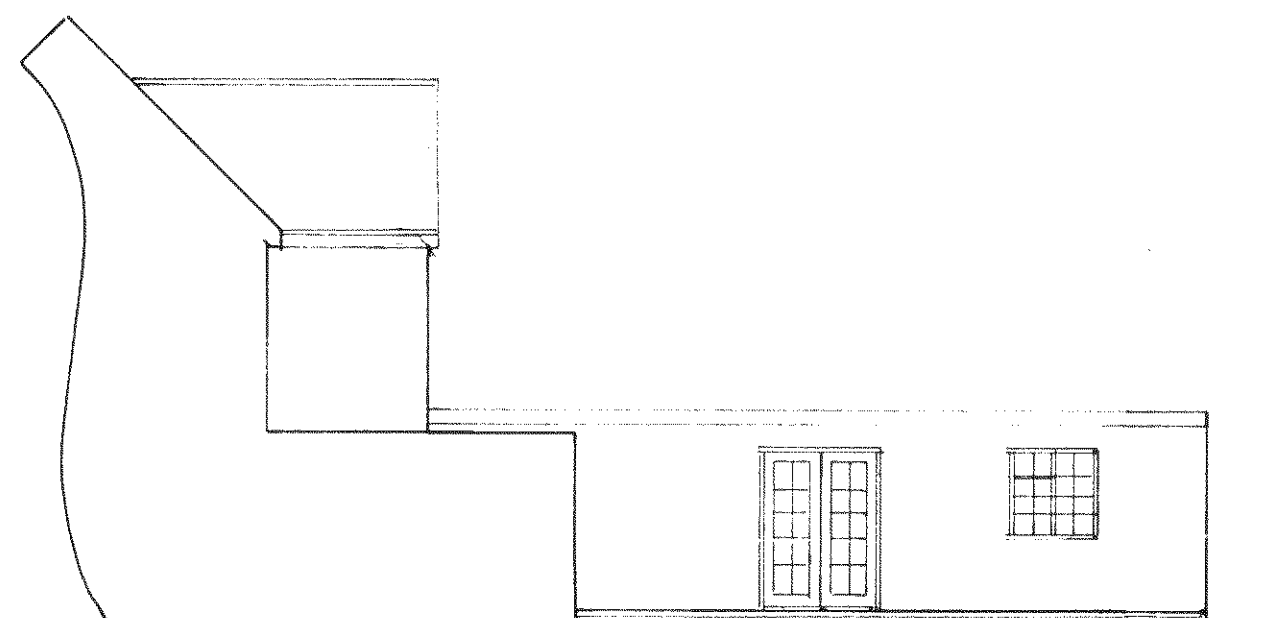

north

1 : 100

PROPOSED SINGLE STOREY EXTENSION AT 42, BARRACK LANE, ALDWICK FOR MR. A .GREENWOOD.

sheet 2 of 3

Bryan Butcher
Rainbow Cottage
Nyetimber Lane
Bognor Regis PO21 3JX
01243 266871
07973 233442
bryan.butcher@btinternet.com
www.bryanbutcher.com