


BLOCK PLAN 13 GROSVENOR GARDENS PO21 3EY

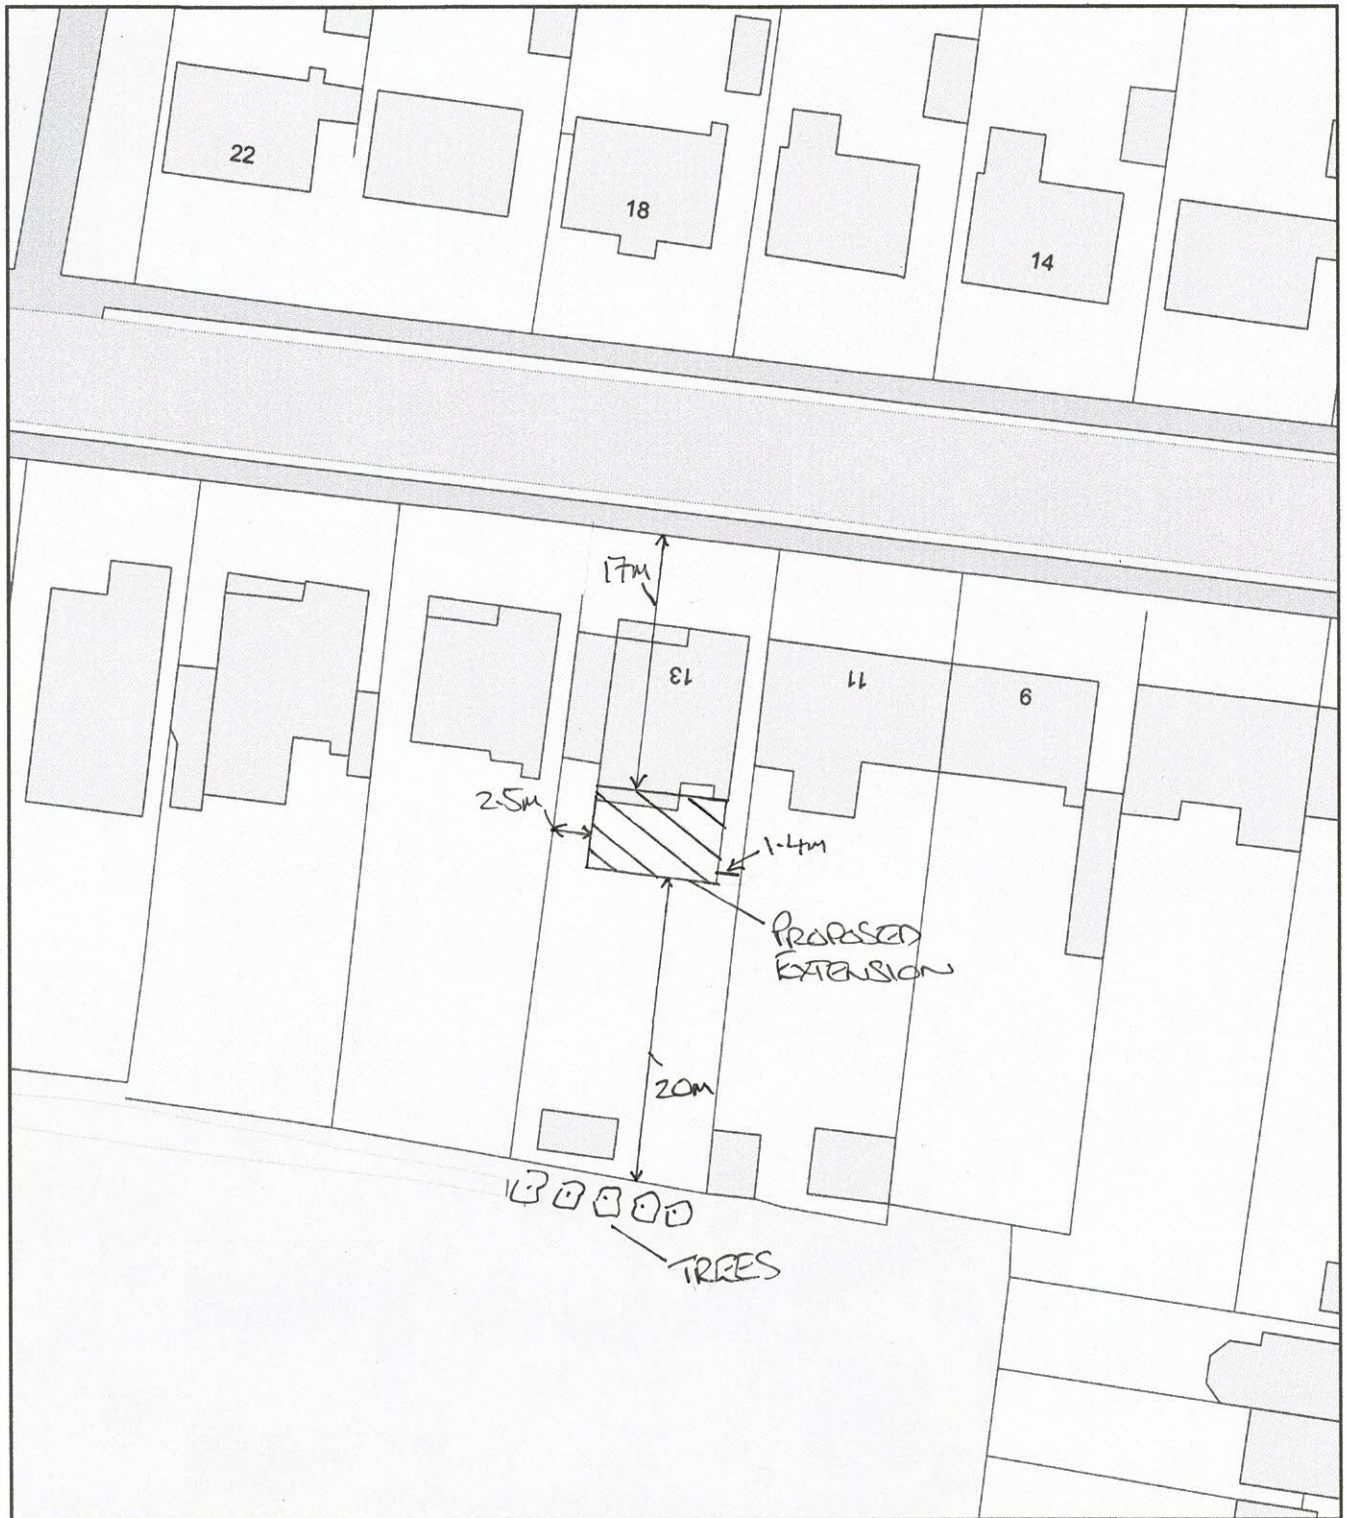

Plan Produced for: MR, SHANE ANDERSON

Date Produced: 18 Dec 2025

Plan Reference Number: TQRQM25352170737817

Scale: 1:500 @ A4