


All drawings & designs to be checked and validated by structural engineers report and calculations.

N
↓

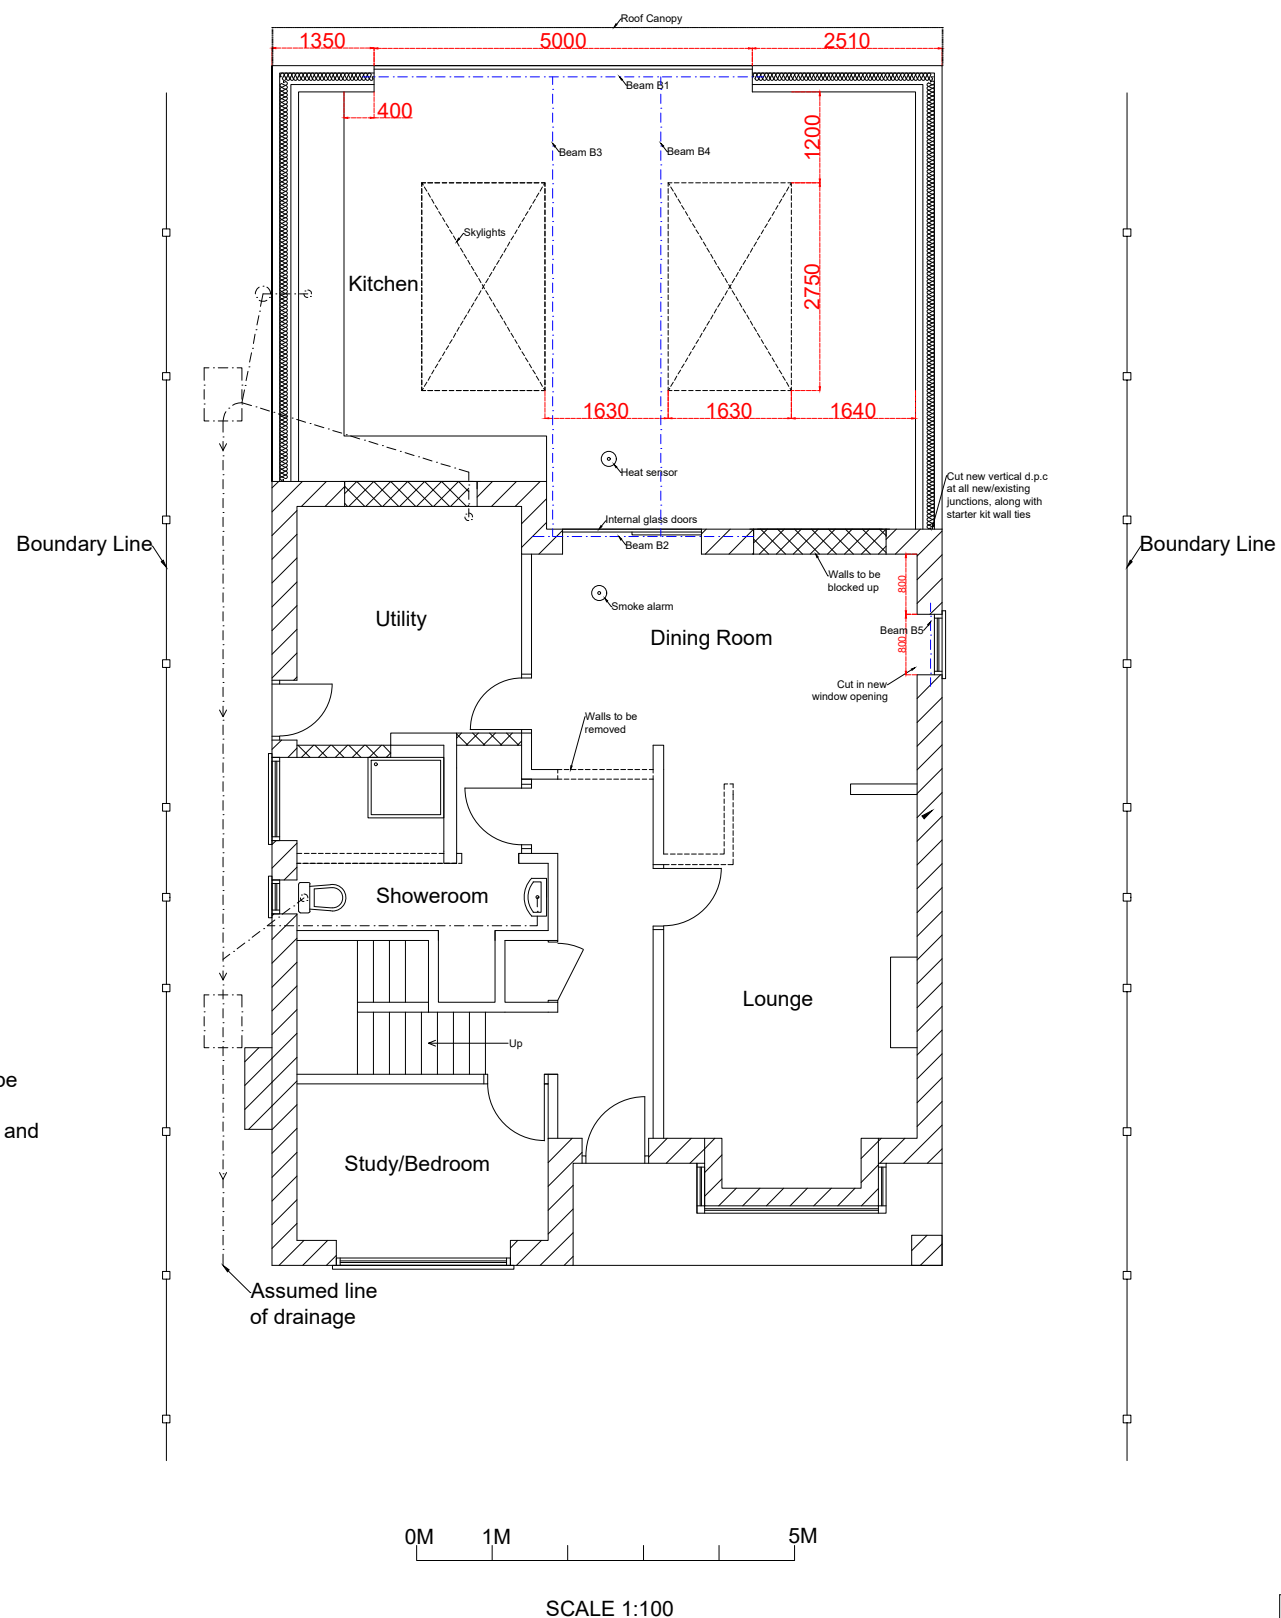

This drawing is for the purpose of planning and building control. Do not scale from this drawing for construction. The builder is responsible for checking on site all dimensions and relevant information prior to the commencement of work

PLAN2BUILDSUSSEX.CO.UK

Mr.Shane Anderson
13 Grosvenor Gardens, Bognor Regis,
West Sussex PO21 3EY
PROPOSED FLOORPLANS 01
A3 PAPER
Date: Dec. 2025 Scale 1:100 Dwg.no. PR.FP.01