


- NOTES
1. Do not scale from this drawing except for planning purposes. Use figured dimensions only.
 2. All dimensions must be checked on site prior to commencement of work.
 3. Where applicable this drawing is to be read in conjunction with other consultants drawings.
 4. This drawing is the copyright of MS Associates Ltd.

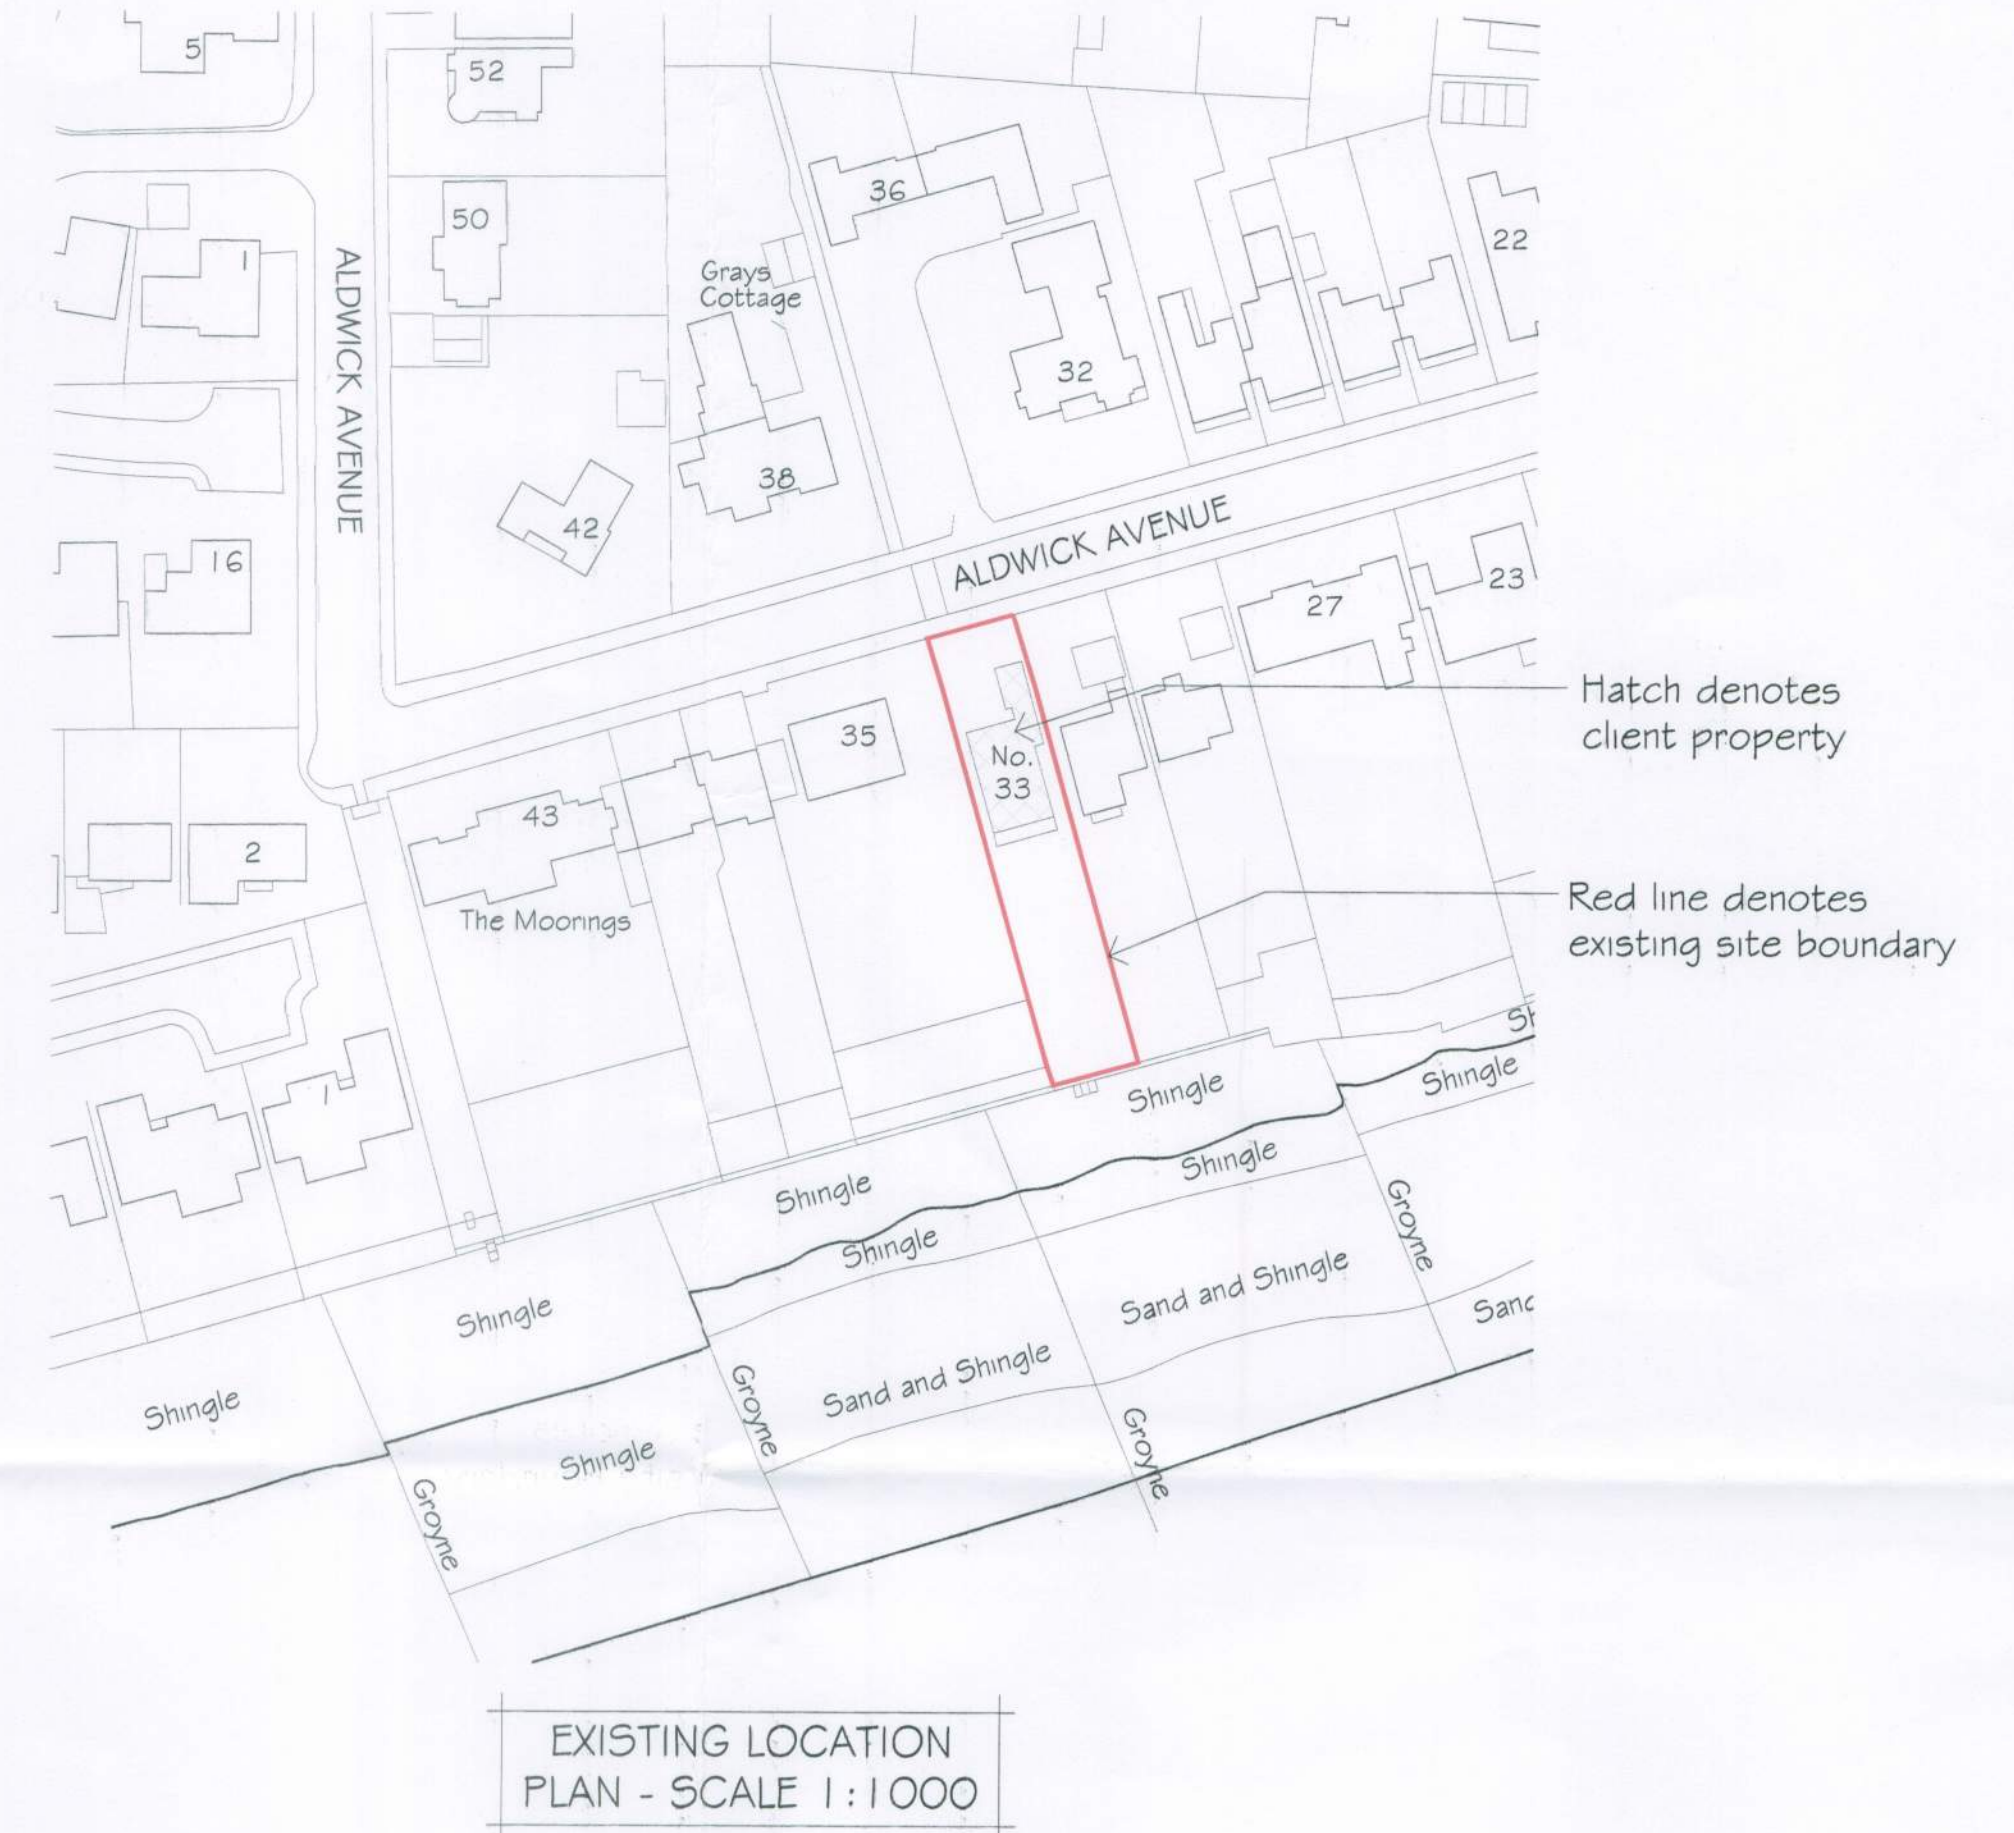

REV	DATE	AMENDMENT	CHECK

MSA ASSOCIATES
RICS SURVEYORS AND BUILDING CONSULTANTS

TEL-01243-539378 FAX-01243-531070
 email-info@theconstructivegroup.com

CLIENT
 Mr & Mrs Simon Jardine

PROJECT
 33 Aldwick Avenue,
 Aldwick,
 Bognor Regis,
 West Sussex PO21 3AQ

DRAWING TITLE
 Existing Site & Location Plans

SCALE
 As Shown

STATUS AS BUILT

DATE Aug 12	DRAWN AS	CHECKED -
JOB NUMBER 3106	DRAWING NUMBER EX01	REVISION