



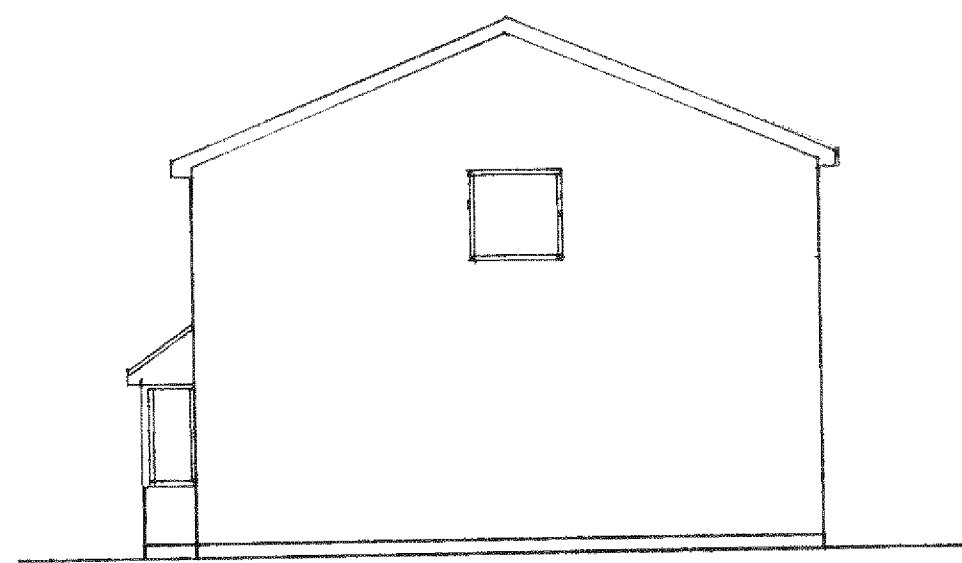


south

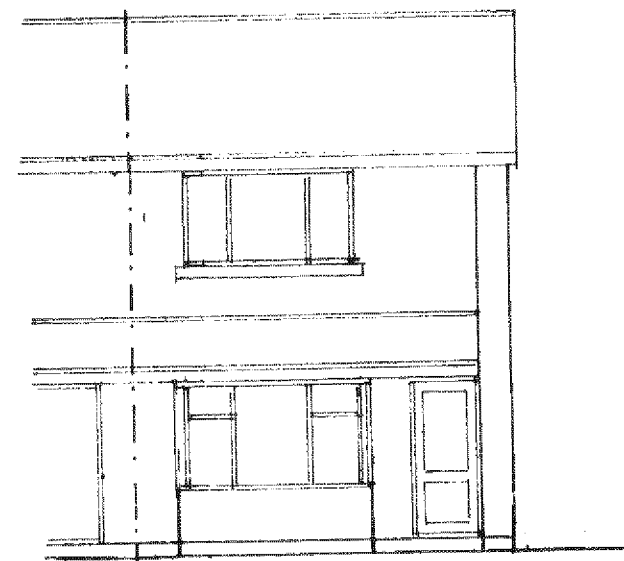


west


1 : 100

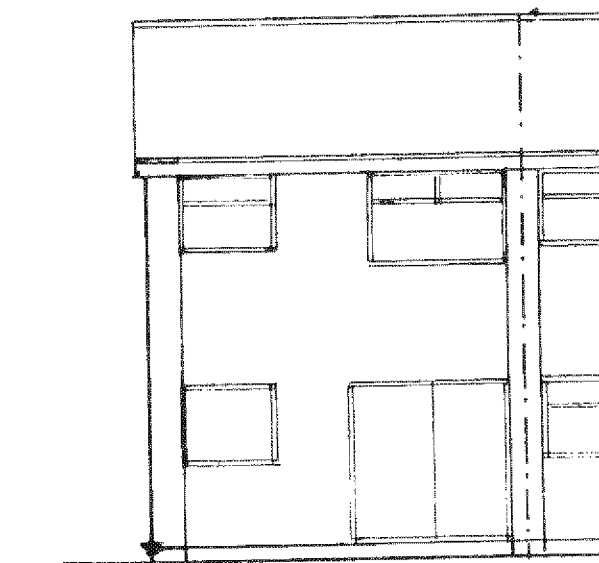

east

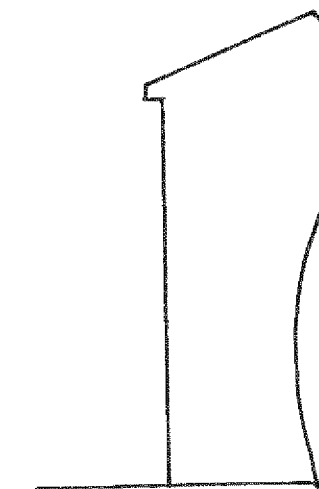


north

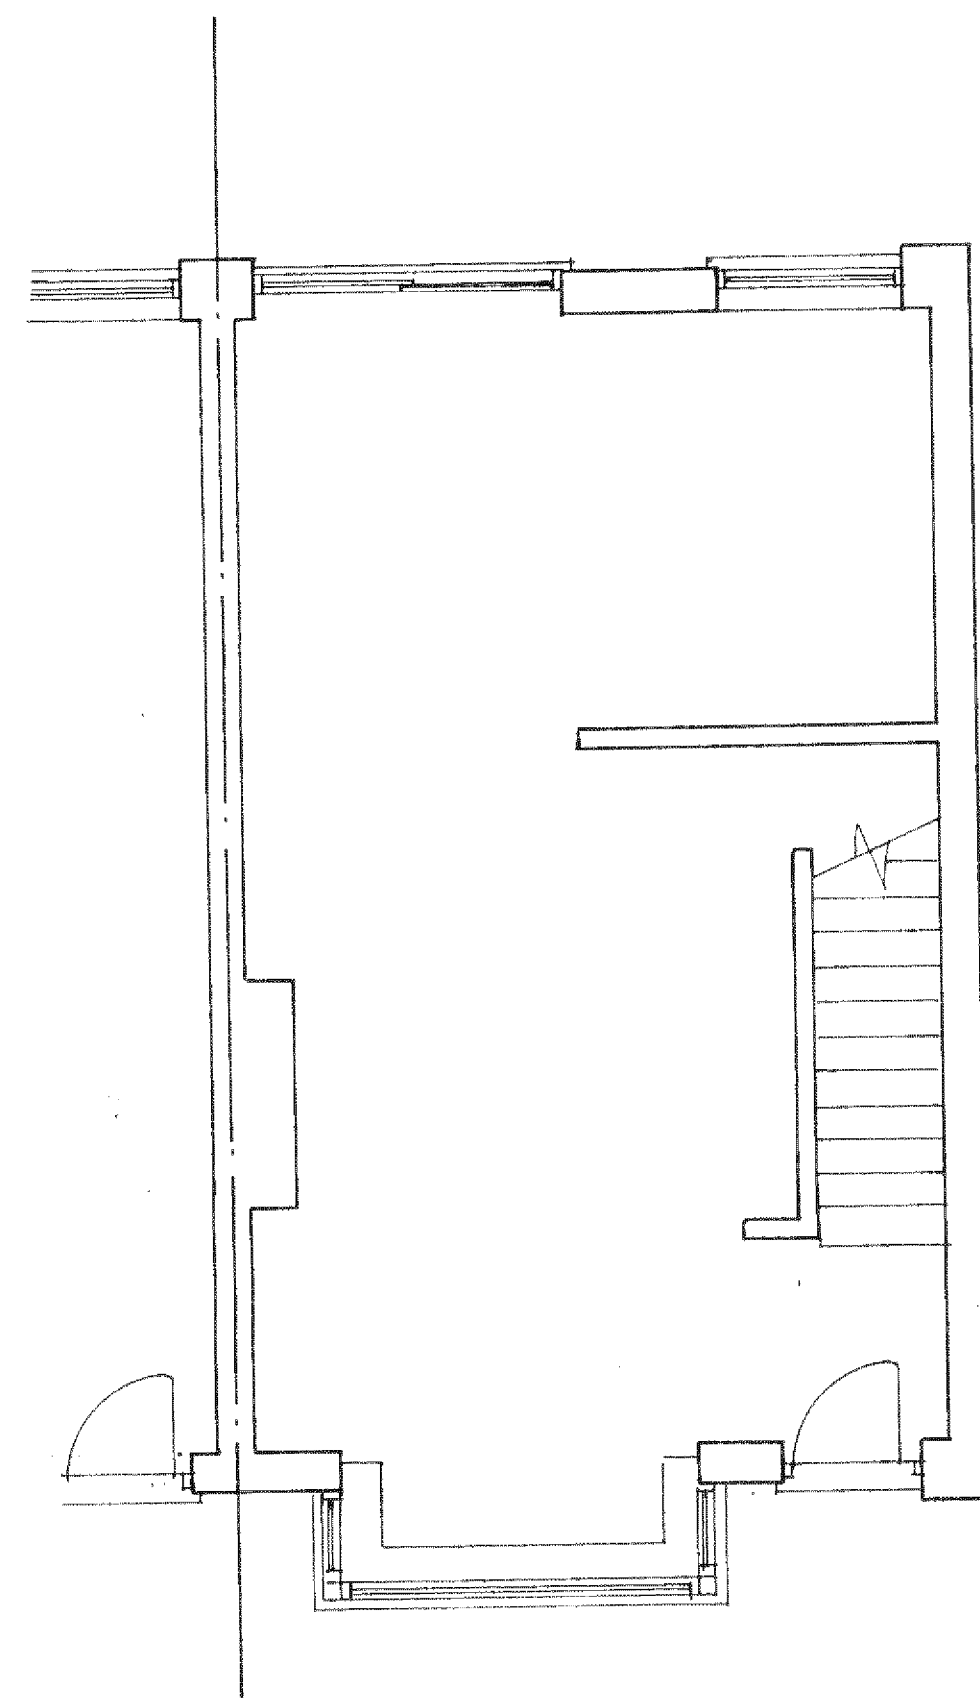

Ground floor plan


1 : 50

Existing

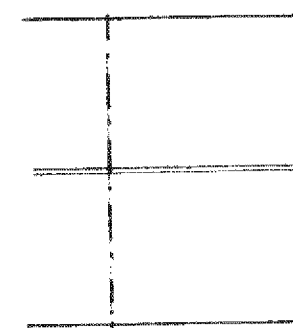


roof plan

1 : 200

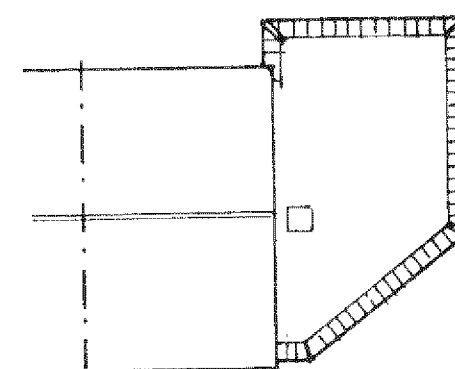

proposed roof plan

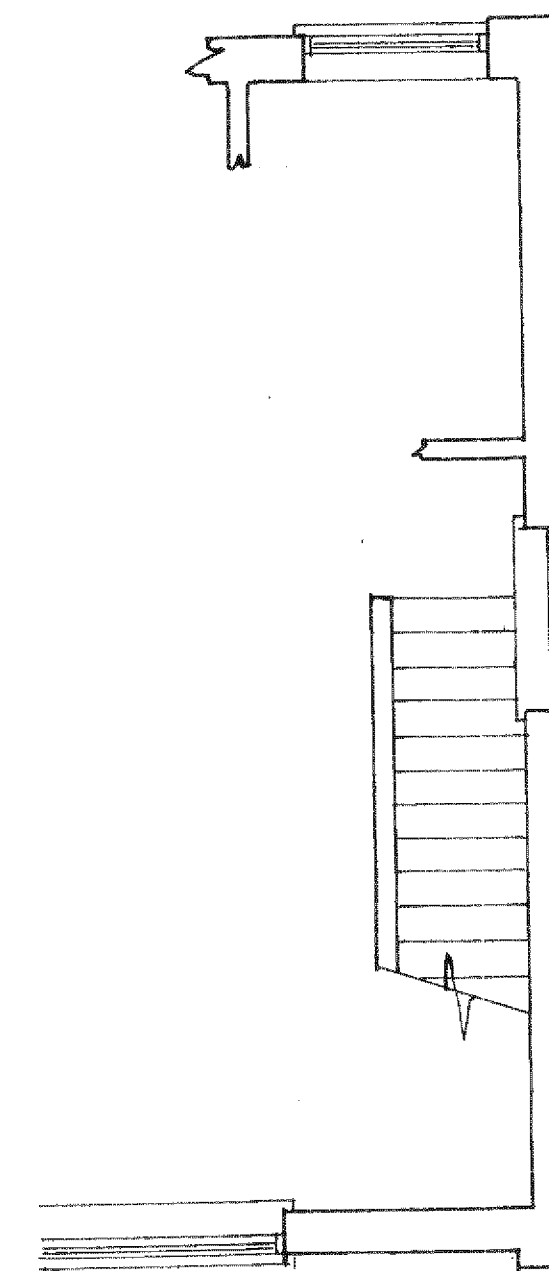

1st floor plan

sheet 3 of 3

PROPOSED TWO STOREY EXTENSION AT 16, ROSSLYN CLOSE, ROSE GREEN FOR MR. G. BRYAN.

Bryan Butcher
Rainbow Cottage
Nyetimber Lane
Bognor Regis PO21 3JX

www.bryanbutcher.com