

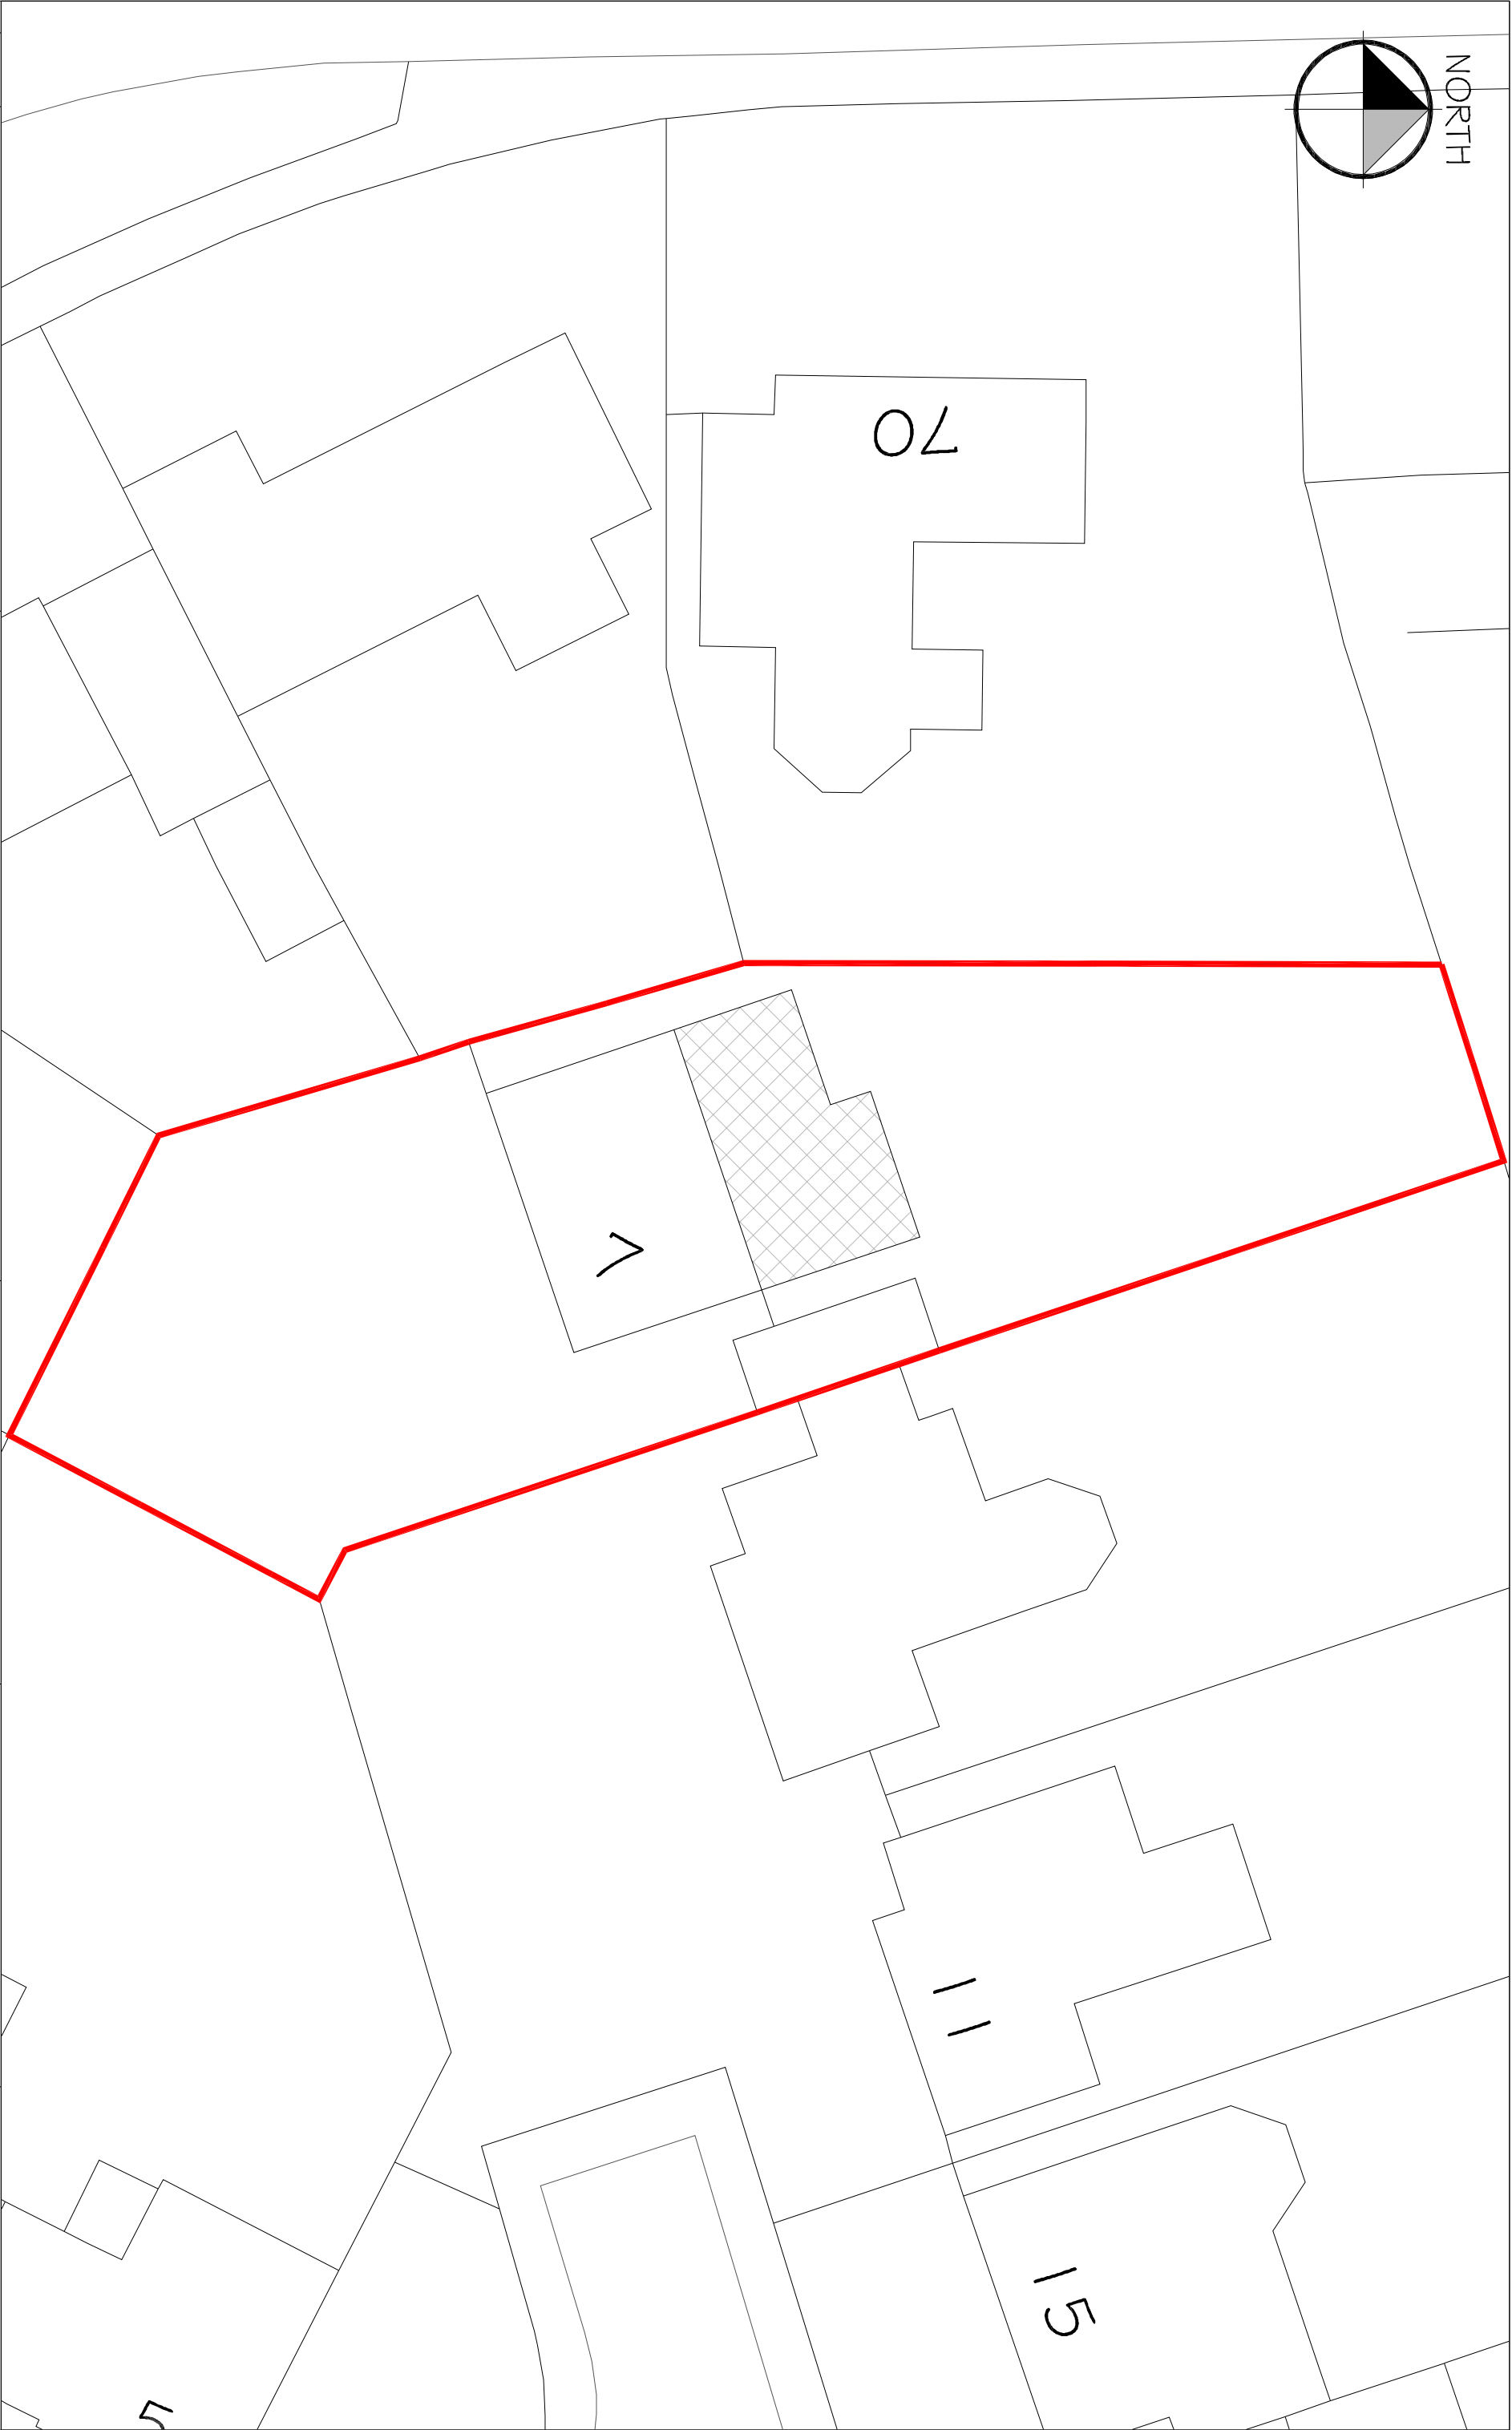


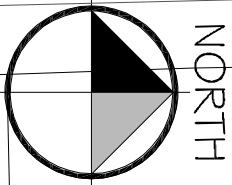

REV.	DATE	REVISIONS:	NOTES:

CLIENT: Mr & Mrs Pipkin		PROJECT: 7 Hechle Wood Aldwick	
SCALE: 1:1250/500 (A3 ORIGINAL)		DRAWING: Site & Location Plan	
DRAWN: MJH	CHECKED:	A	PIP15 P01
DATE: Feb 19	DATE:		

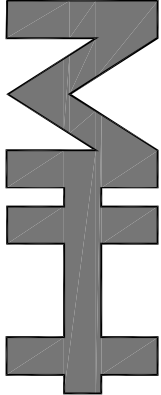

Tel: 07908642497 E-mail: martin@mthdesign.co.uk

© COPYRIGHT EXISTS ON THE DESIGNS AND INFORMATION SHOWN ON THIS DRAWING. DO NOT SCALE FROM THIS DRAWING EXCEPT FOR PLANNING PURPOSES
THE CONTRACTOR MUST VERIFY ALL DIMENSIONS ON SITE BEFORE MAKING SHOP DRAWINGS OR COMMENCING WORK OF ANY KIND.