


A 29-09-2014
Garage moved back to as not to project past front building line.
Correction to position of neighbouring houses.
B 27-02-2015
Conservatory added
C 13-04-2015
Boundary dim added

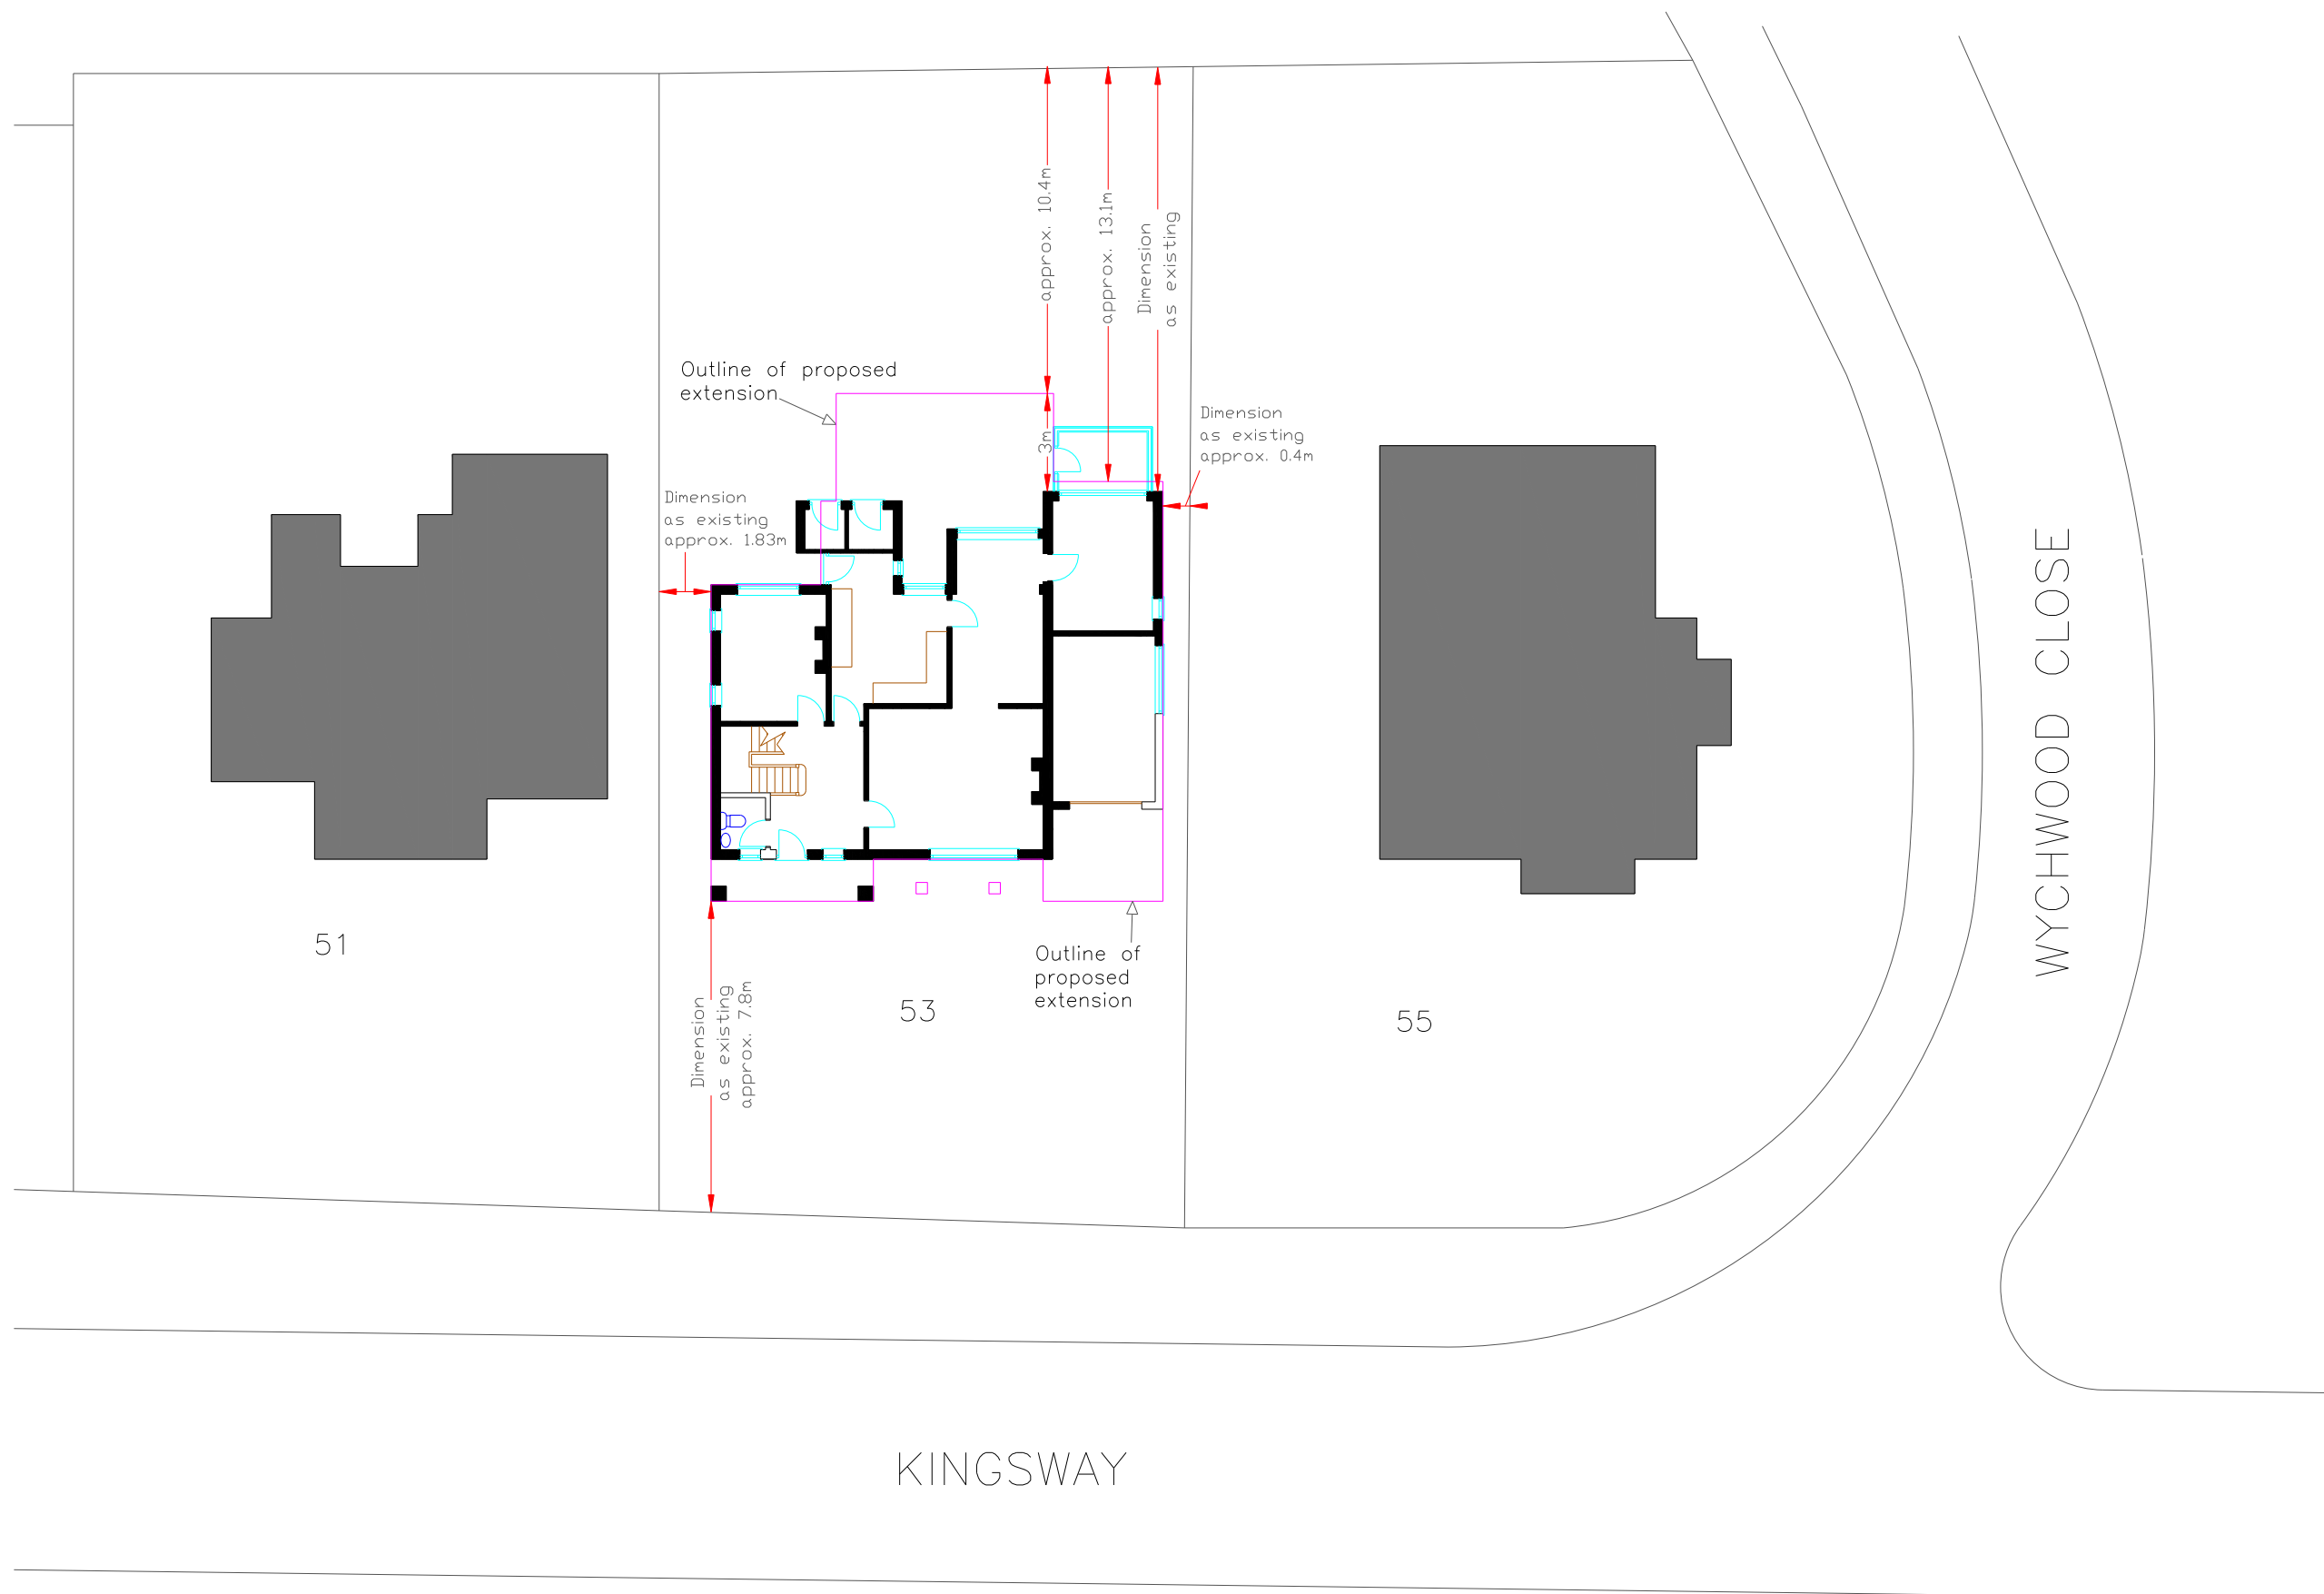

Drawing No.


13-SKC-SP C

SCALE 1:200(A3) 1:100(A1)

Date 11-07-14 Drawn By S Bernardez

Title BLOCK PLAN

Project 53 KINGSWAY CRAIGWELL EST. BOGNOR REGIS

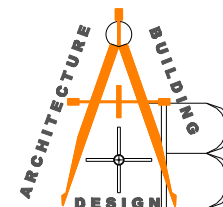

A&B Design 01794 368744
steve@aandbhomes.com