
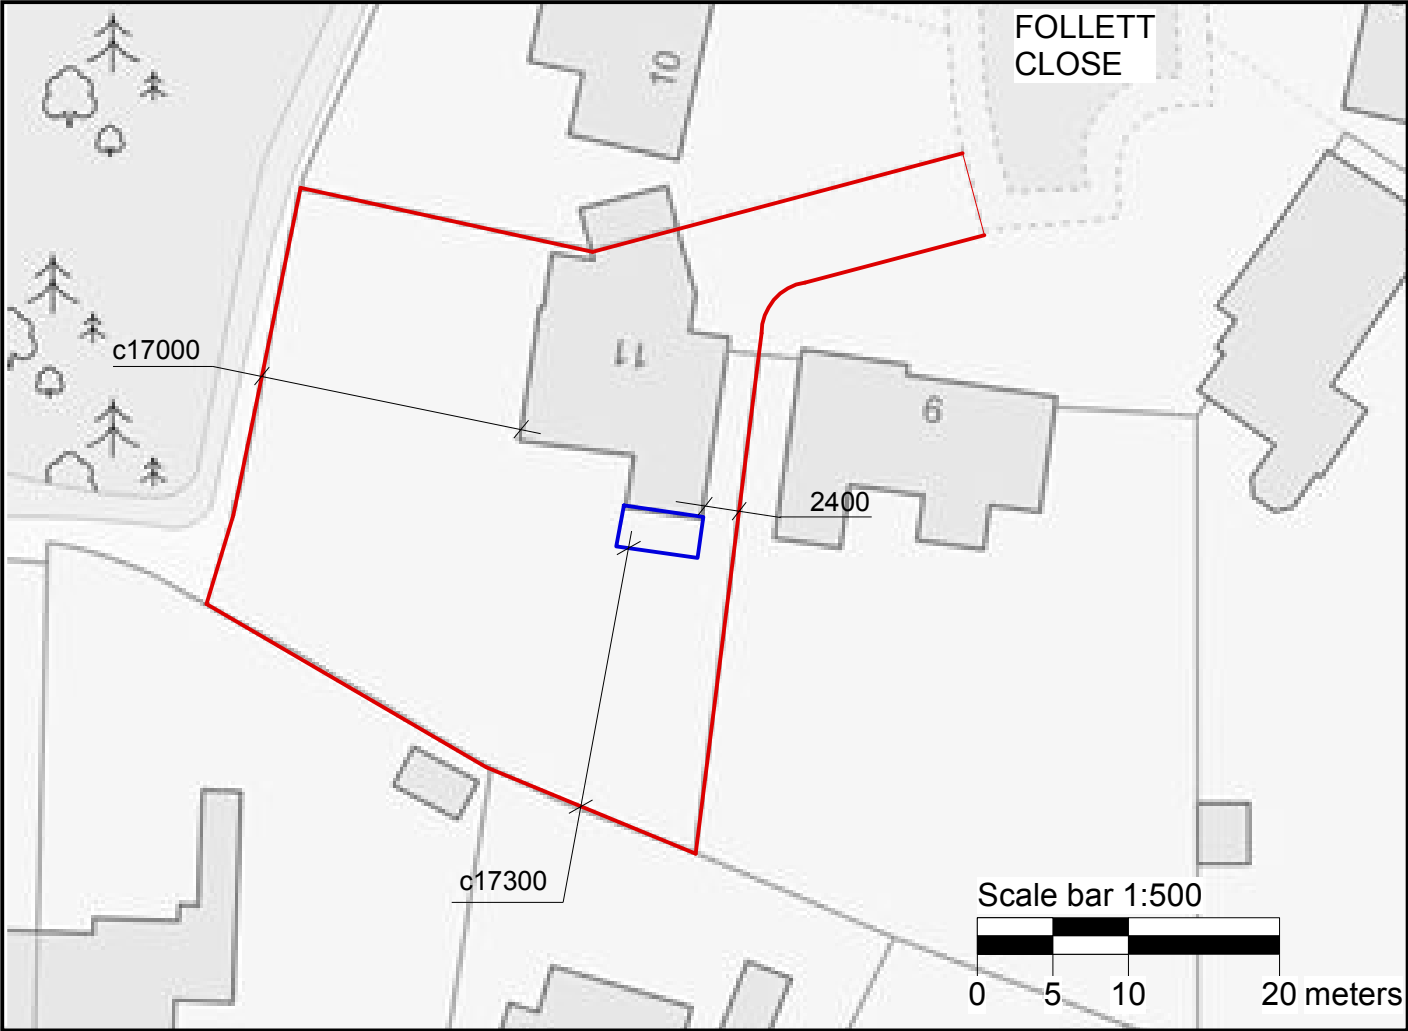


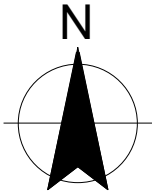

Reproduced from or based upon 2009 Ordnance Survey 1:1250 or 1:2500 mapping with permission of the Controller of HMSO © Crown Copyright reserved. Unauthorised reproduction infringes Crown copyright and may lead to prosecution or civil proceedings

Location Plan (Extract from Ordnance Survey)
Scale 1:500
Outlined in red shows the boundary of 11 Follett Close.
Outlined in blue shows position of extension.

All dims and details to be checked on site prior to any commencement of work. This plan is not a full specification or schedule of work and has been produced solely for the purpose of obtaining the necessary local authority consents/approvals For Party Wall etc. Act 1996 see ODPM booklet or website.	Status:		Client:	Revision: A	Project: Rear extension
	Preliminary	☐ Tender	Mr & Mrs Mustchin 11 Follett Close Aldwick Bognor Regis West Sussex PO21 4XH	Scale: 1:500@A4	Content: Block Plan
	Planning	☒ Construction		Date: Feb 22	
	Building Regulations	☐ As Built		Dwg No: CM1b	