


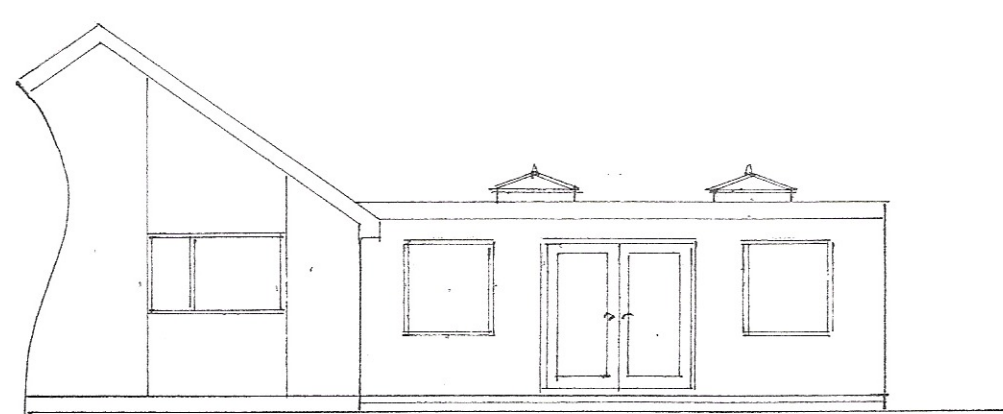


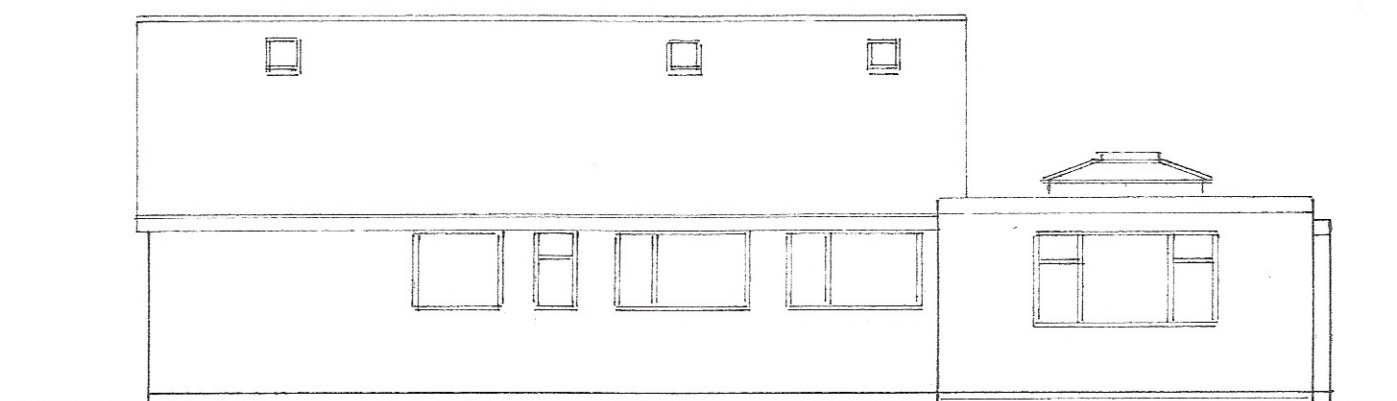


NORTH - EAST

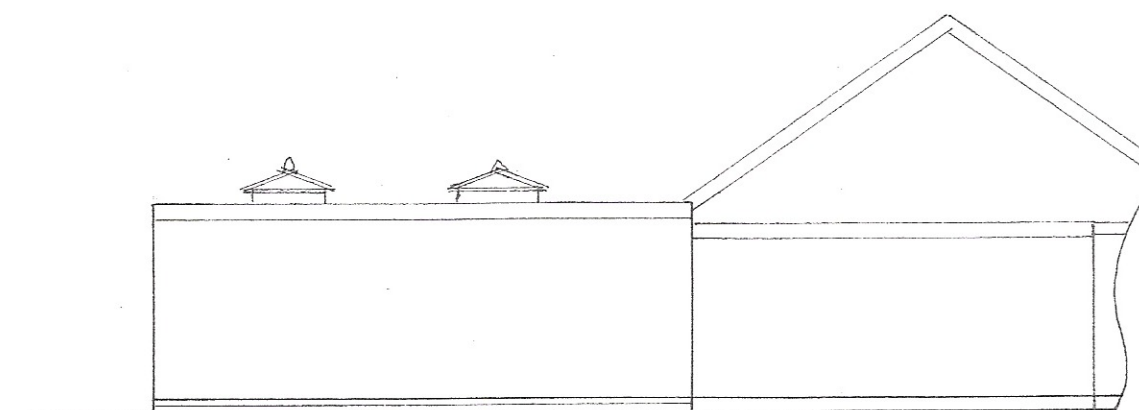

NORTH - WEST
1 : 100

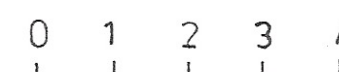

SOUTH - WEST

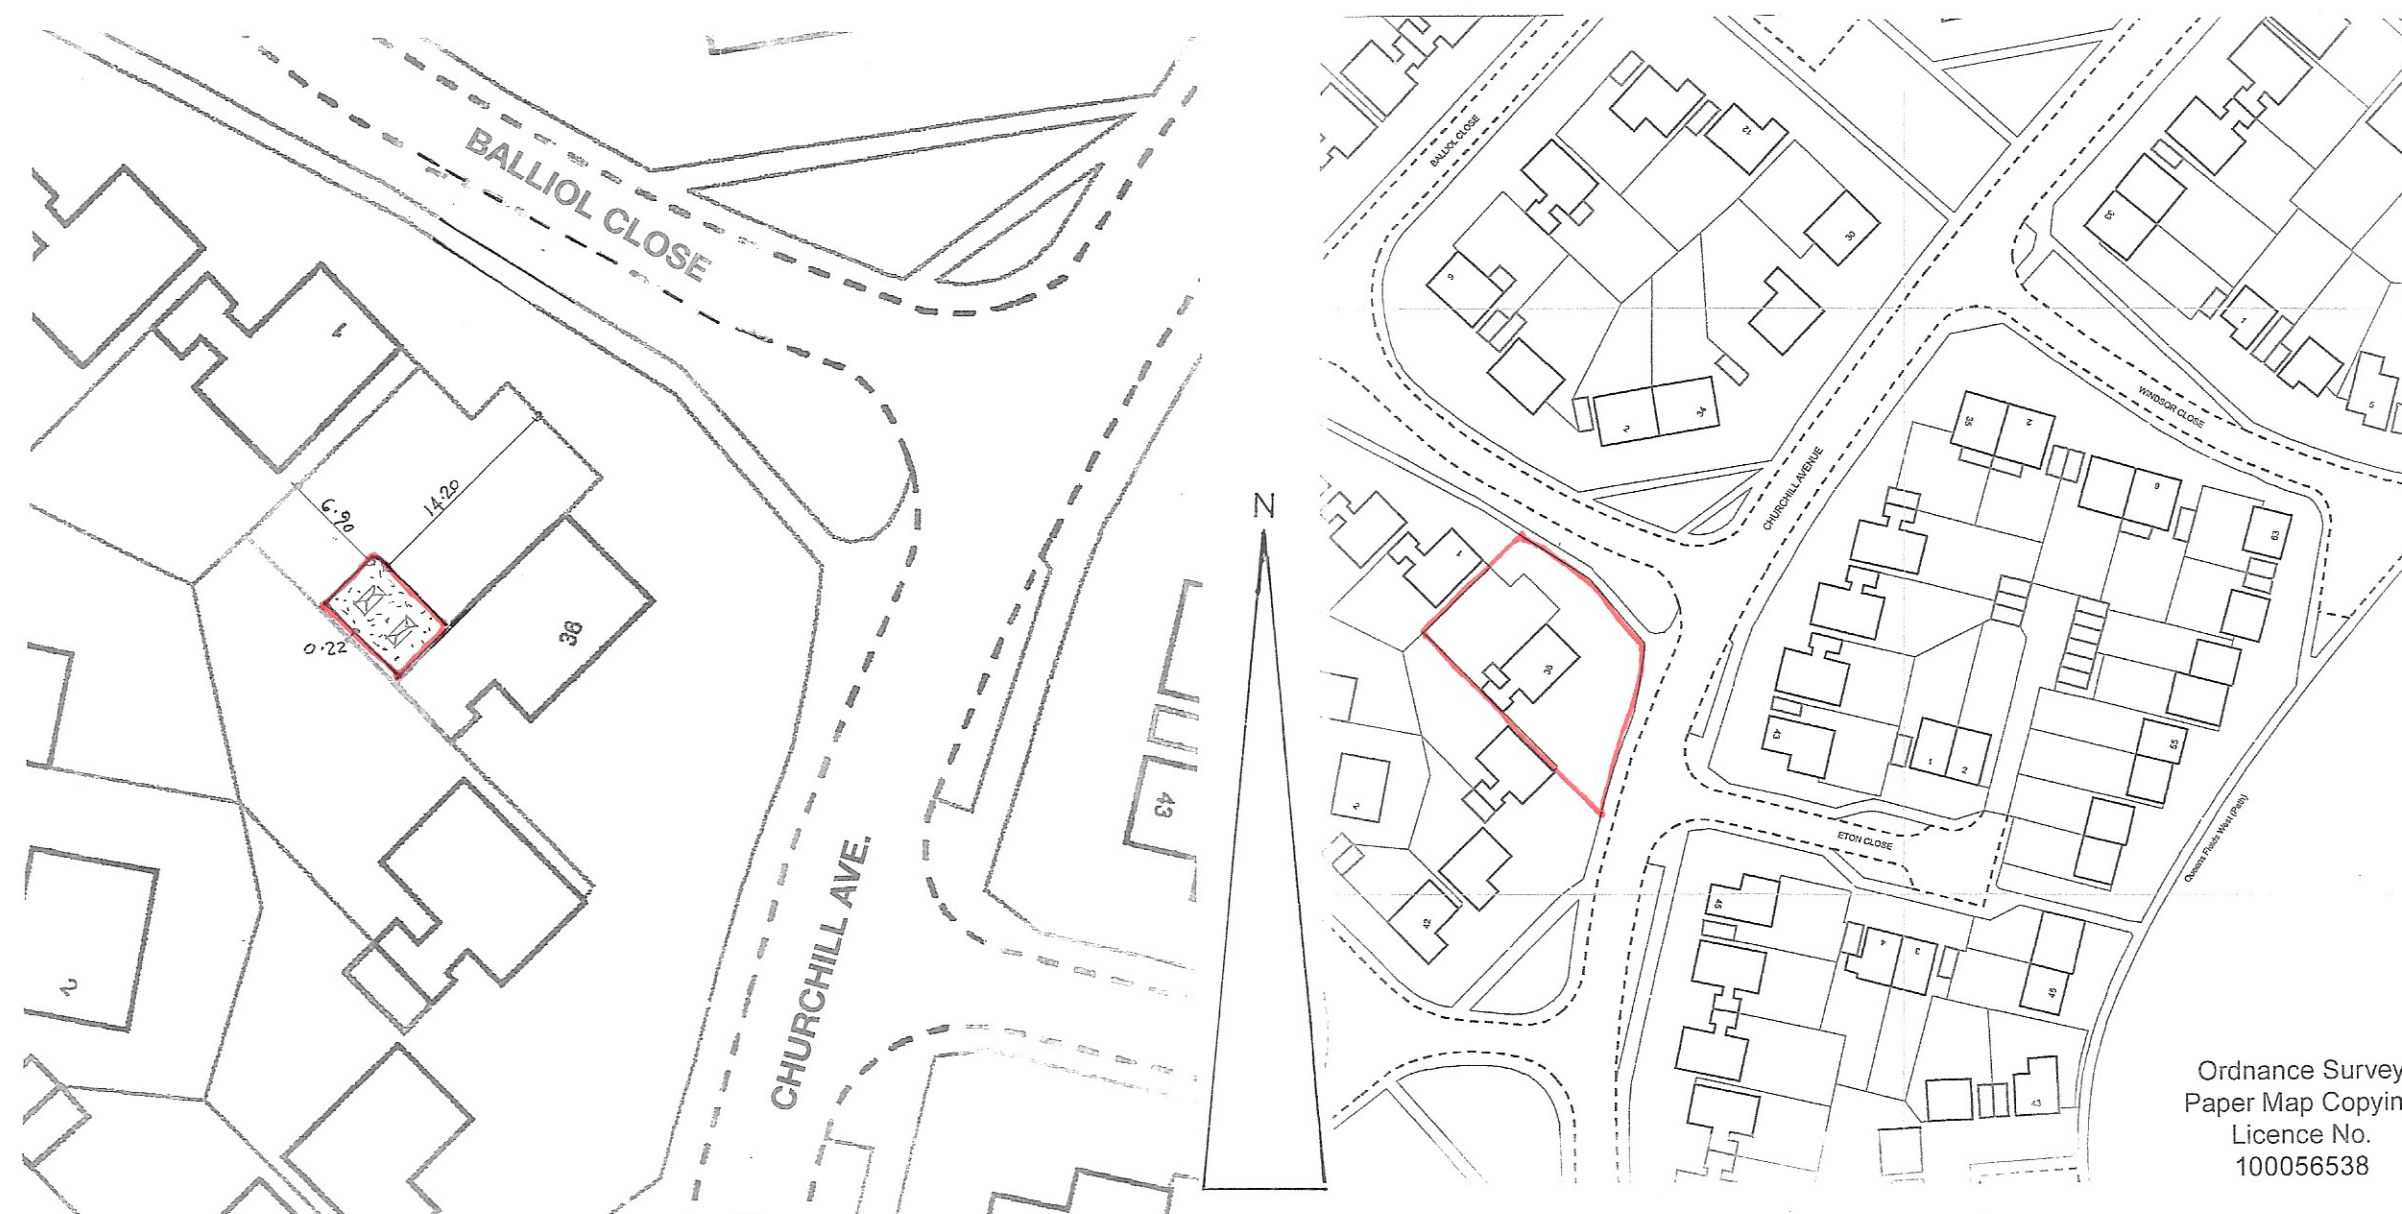

Ordnance Survey
Paper Map Copying
Licence No.
100056538

Proposed

PROPOSED SINGLE STOREY EXTENSION AT 36, CHURCHILL AVE., ALDWICK
FOR MR. & MRS. S. HUGHES.

Sheet 2 of 3

Bryan Butcher
Rainbow Cottage
Nyetimber Lane
Bognor Regis PO21 3JX
01243 266871
07973 233442
bryan.butcher@btinternet.com
www.bryanbutcher.com