


BOUNDARY


BOUNDARY

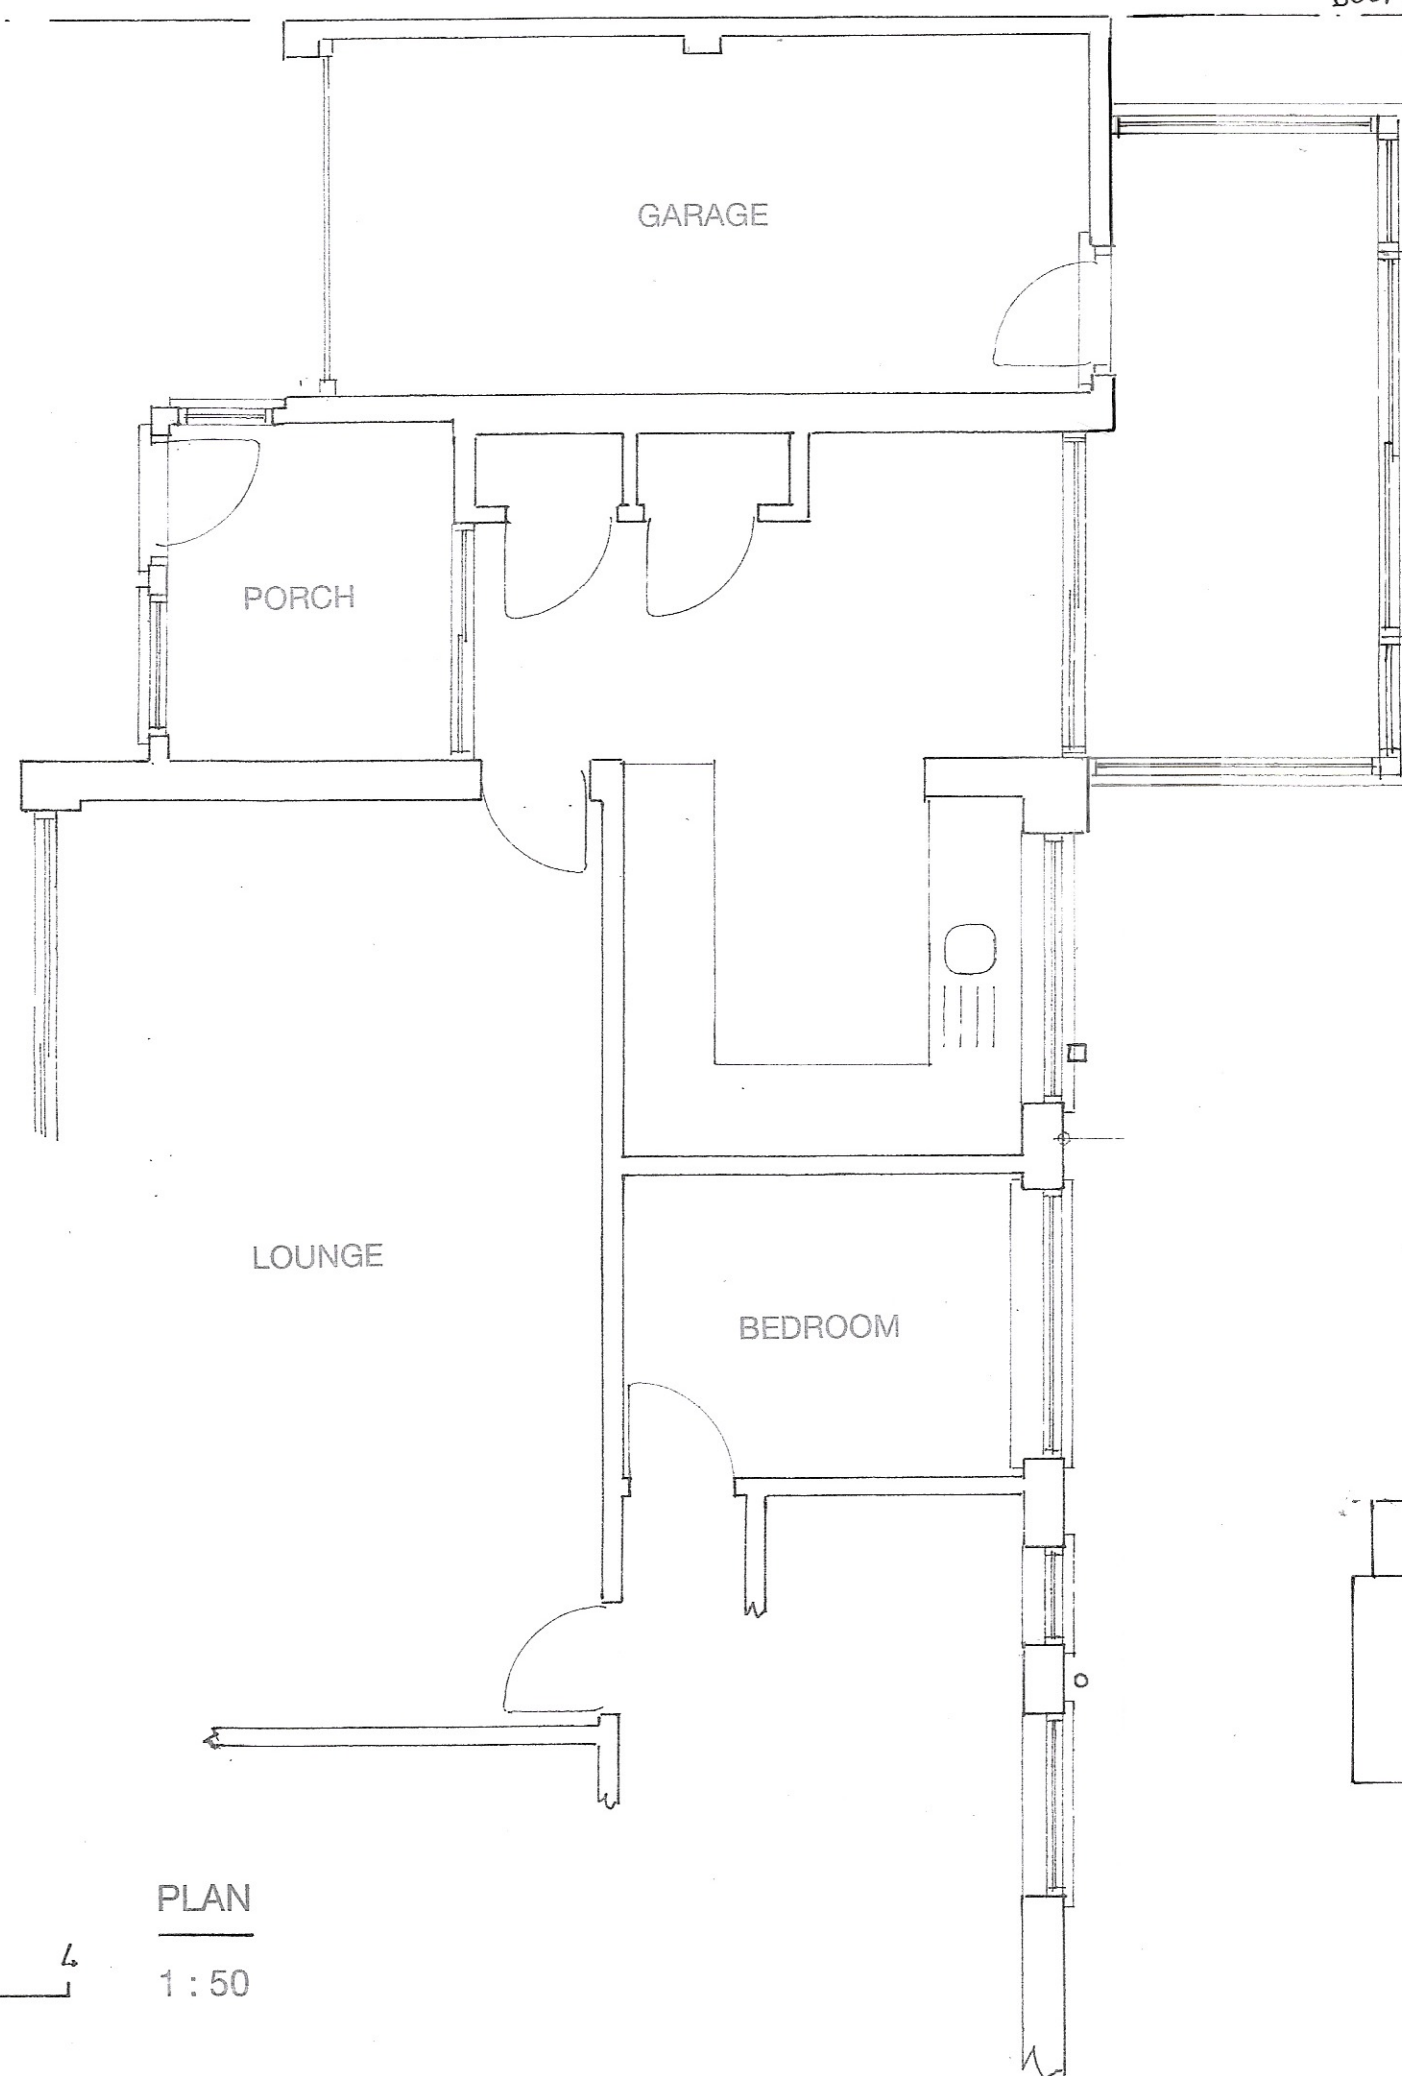


0 1 2 3 4

PLAN
1:50


Existing

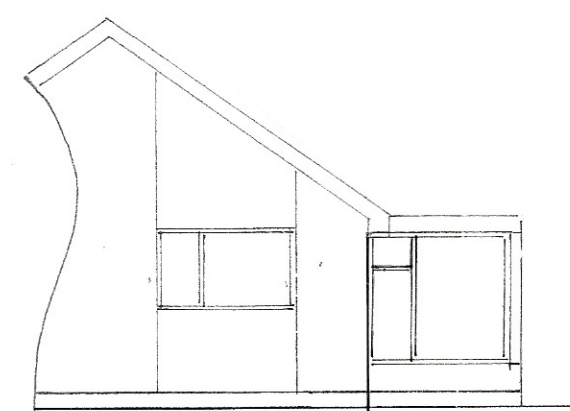

NORTH - EAST

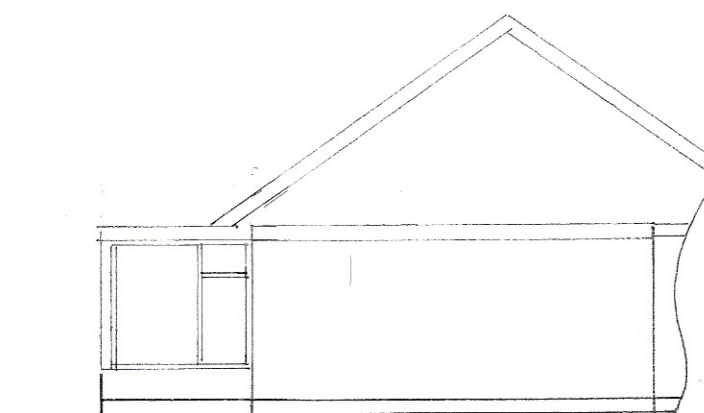


SOUTH - WEST

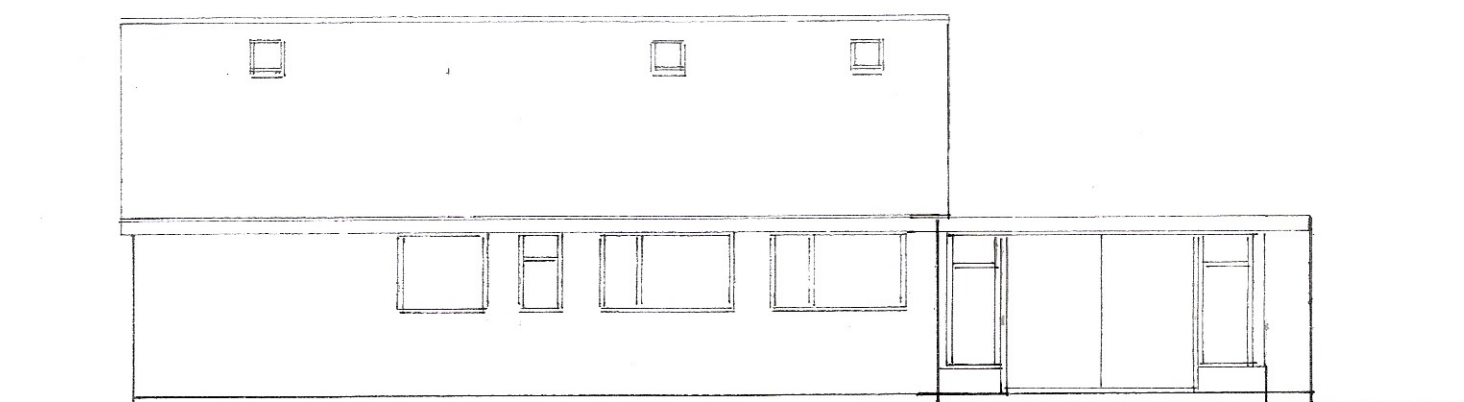

NORTH - WEST


1:100

0 1 2 3 4

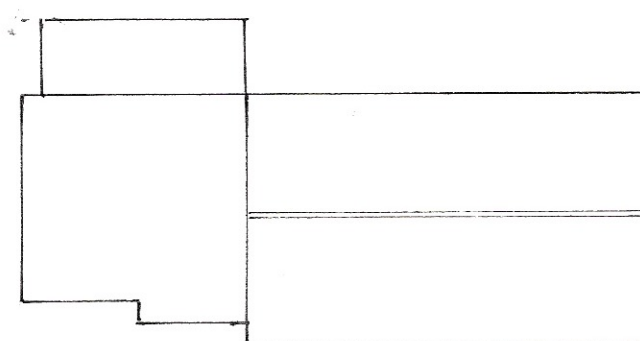

ROOF PLAN
1:200

0 2 4 6 8

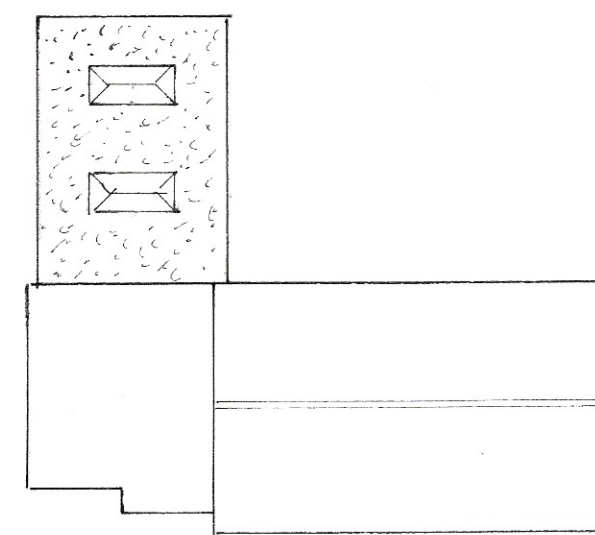

PROPOSED ROOF PLAN

Sheet 3 of 3

PROPOSED SINGLE STOREY EXTENSION AT 36, CHURCHILL AVE., ALDWICK
FOR MR. & MRS. S. HUGHES.

Bryan Butcher
Rainbow Cottage
Nyetimber Lane
Bognor Regis PO21 3JX
01243 266871
07973 233442
bryan.butcher@btinternet.com
www.bryanbutcher.com