



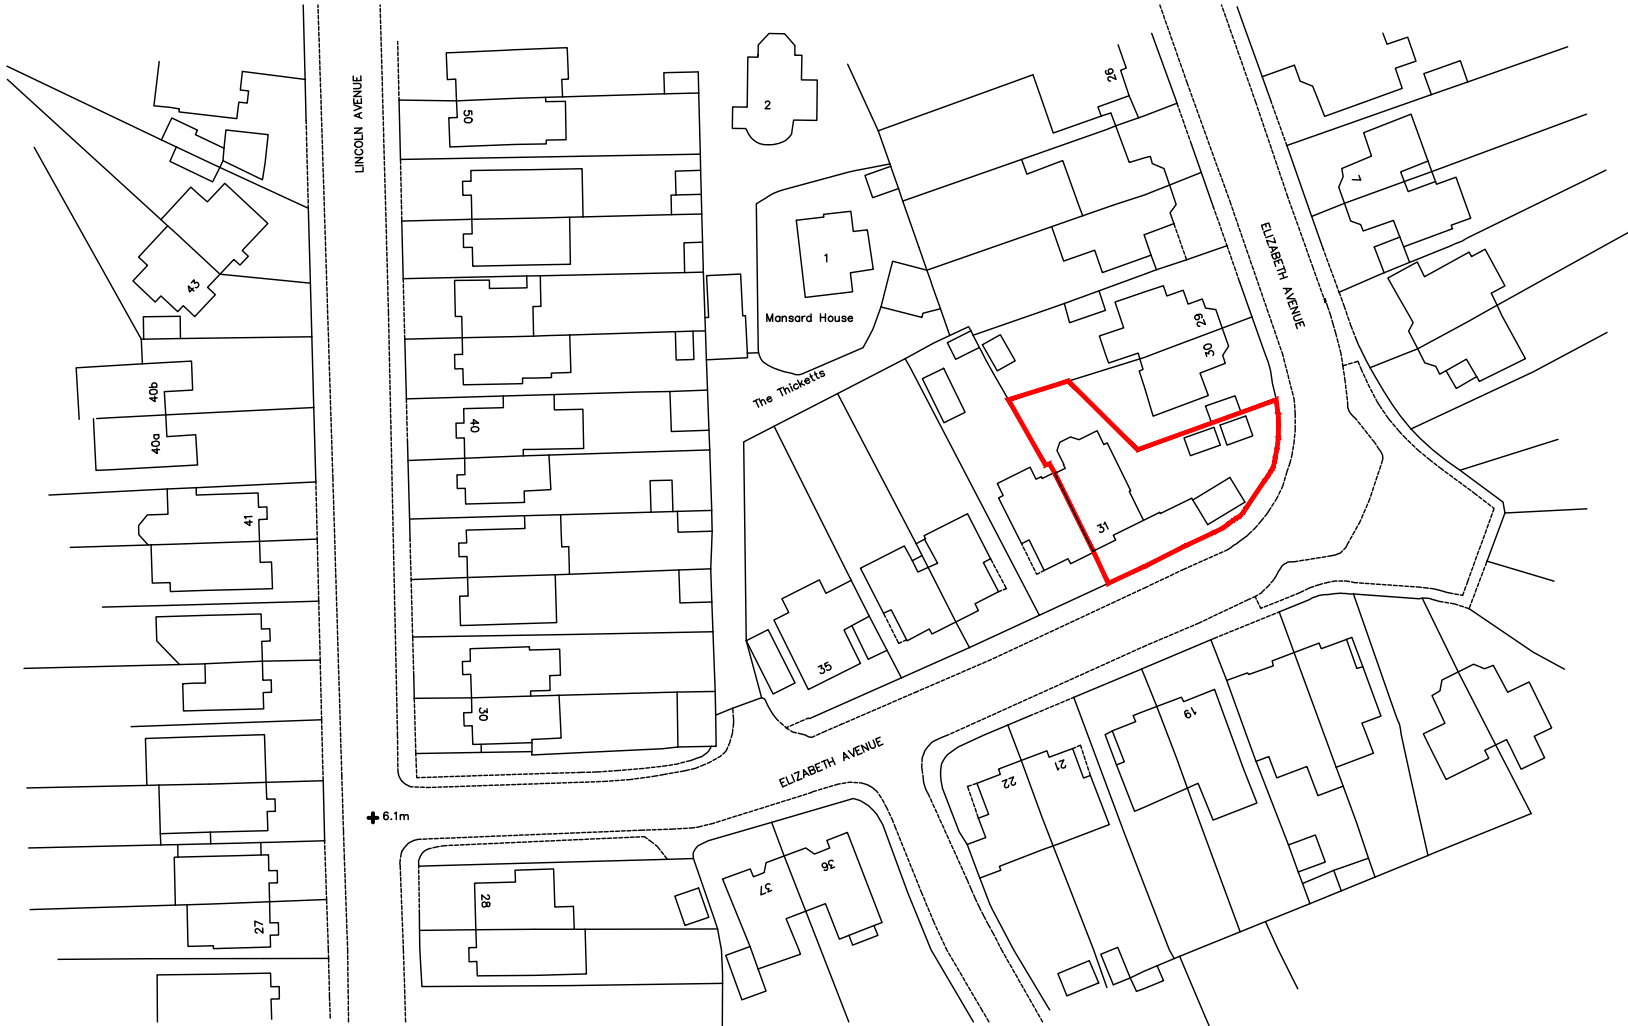


Ordnance Survey (c) Crown Copyright 2019. All rights reserved. Licence number 100022432

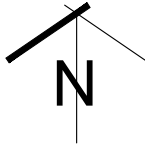

SCALE BAR 1:1000

ATRAM

ARCHITECTURE

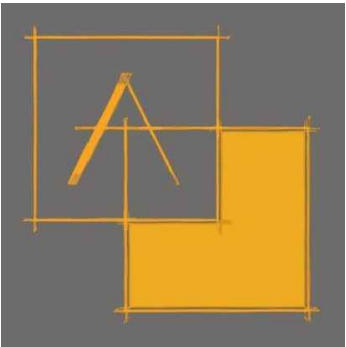

24 Kyoto Court | Bognor Regis | West Sussex | PO21 2UL

t.

01243 820303

m.

07834 175378

e.

joe@atramarchitecture.co.uk

w.

www.atramarchitecture.co.uk

CIAT Registered Practice - No F4642

Client

Steve King

Job title

31 Elizabeth Avenue  
Side Extension to Form Self  
Contained Annexe

Drawing title

Site Location Plan

|              |                  |                |                  |                       |
|--------------|------------------|----------------|------------------|-----------------------|
| Drawn<br>JNG | Date<br>13.02.19 | Checked<br>JNG | Date<br>13.02.19 | Scale at A3<br>1:1000 |
|--------------|------------------|----------------|------------------|-----------------------|

|                       |                        |               |
|-----------------------|------------------------|---------------|
| Job N°. <b>19/007</b> | Drawing N°. <b>001</b> | Rev. <b>A</b> |
|-----------------------|------------------------|---------------|

Status

FOR PLANNING

