


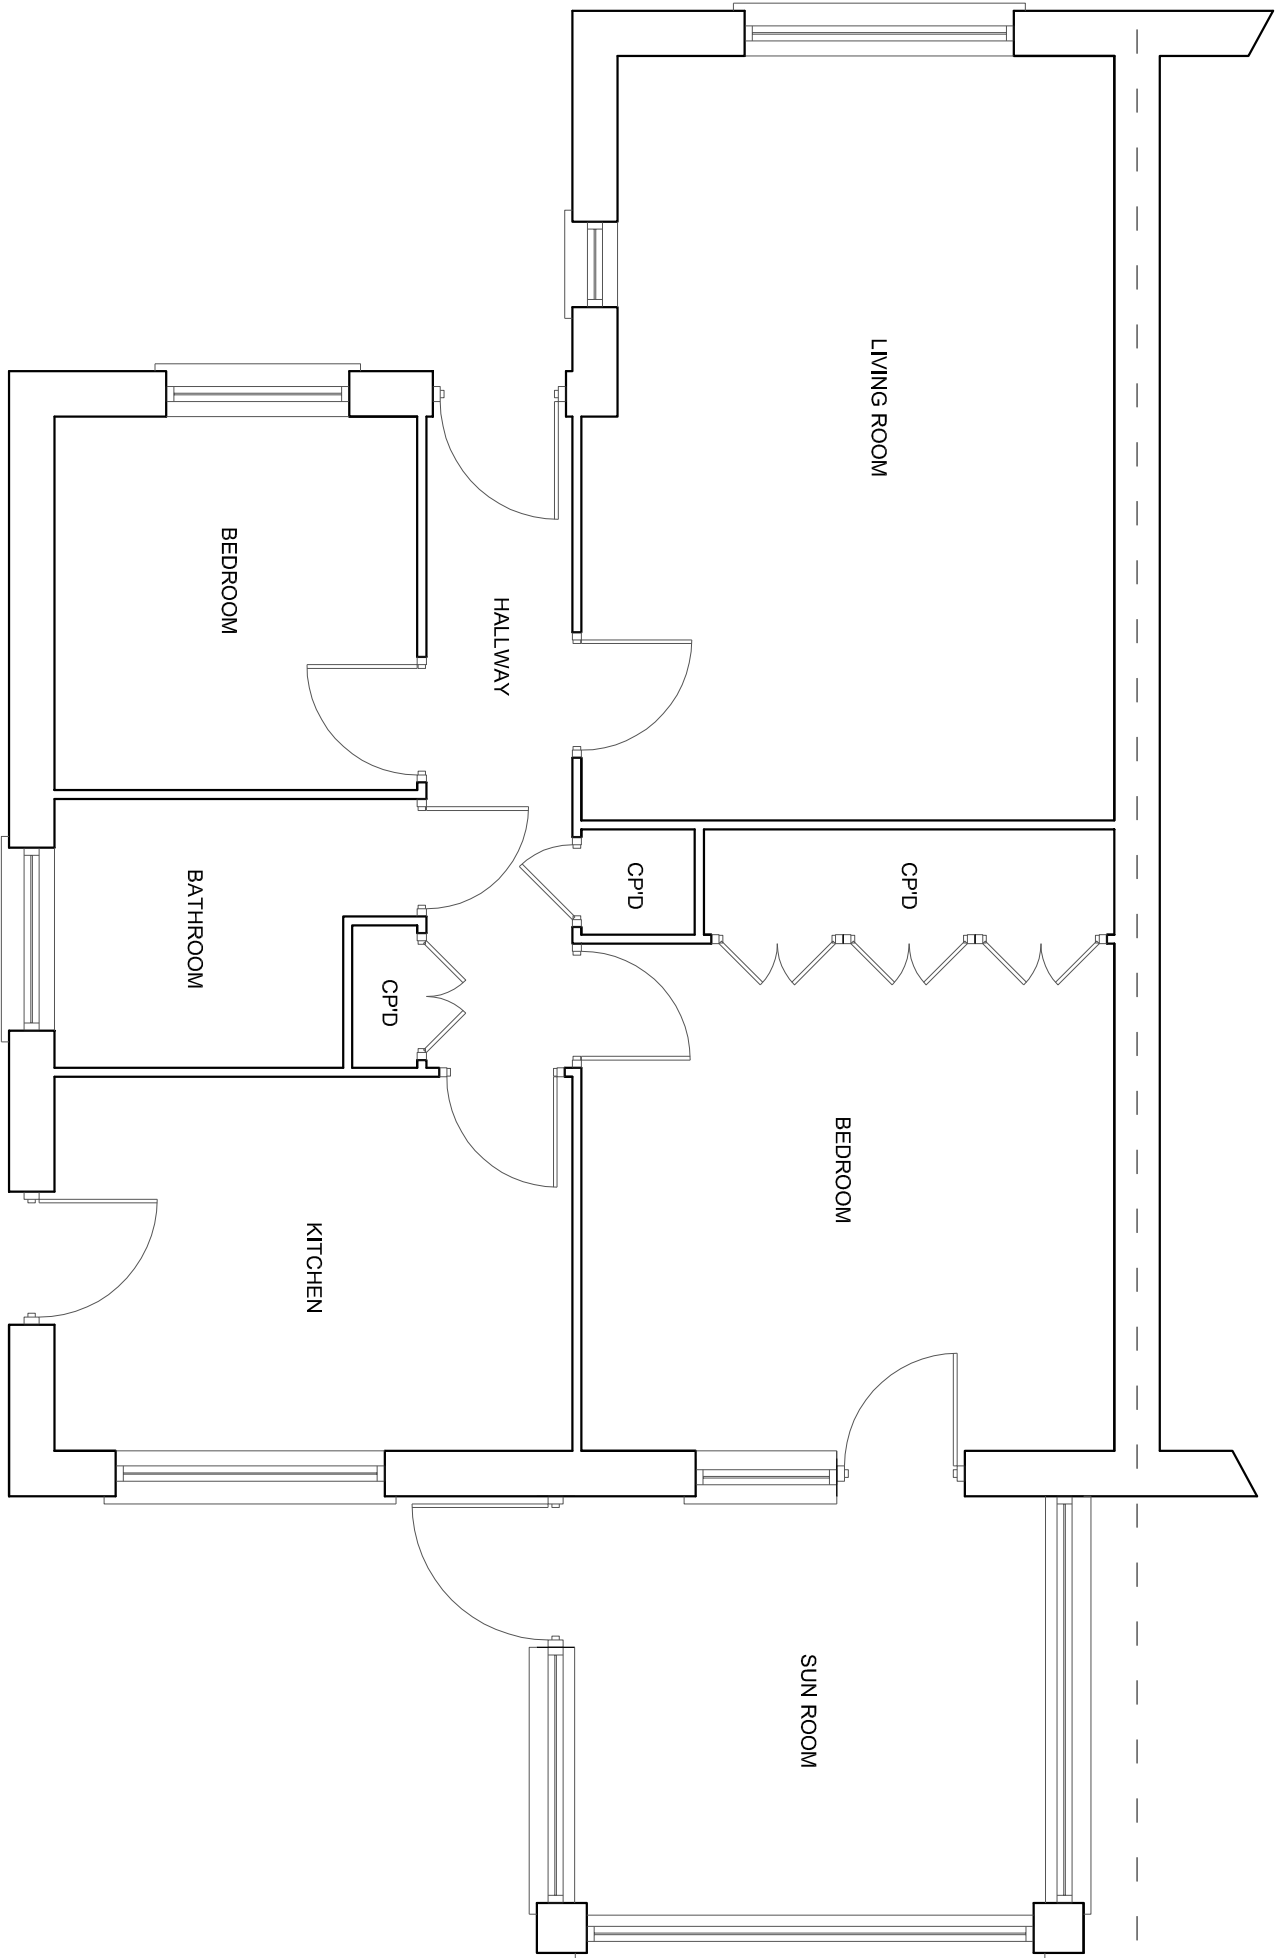

EXISTING GROUND FLOOR PLAN



SUSSEX BUILDING CONSULTANCY LIMITED

11 HEGHBROK WAY, ALDWICK,
BOGNOR REGIS, WEST SUSSEX.

SCALE - 1/50 REV - DATE - 29/01/2015



LABC
partner

3 NORTHCOOTE ROAD
BOGNOR REGIS
PO21 5LZ
TEL/FAX - (01243) 861379