


BOUNDARY

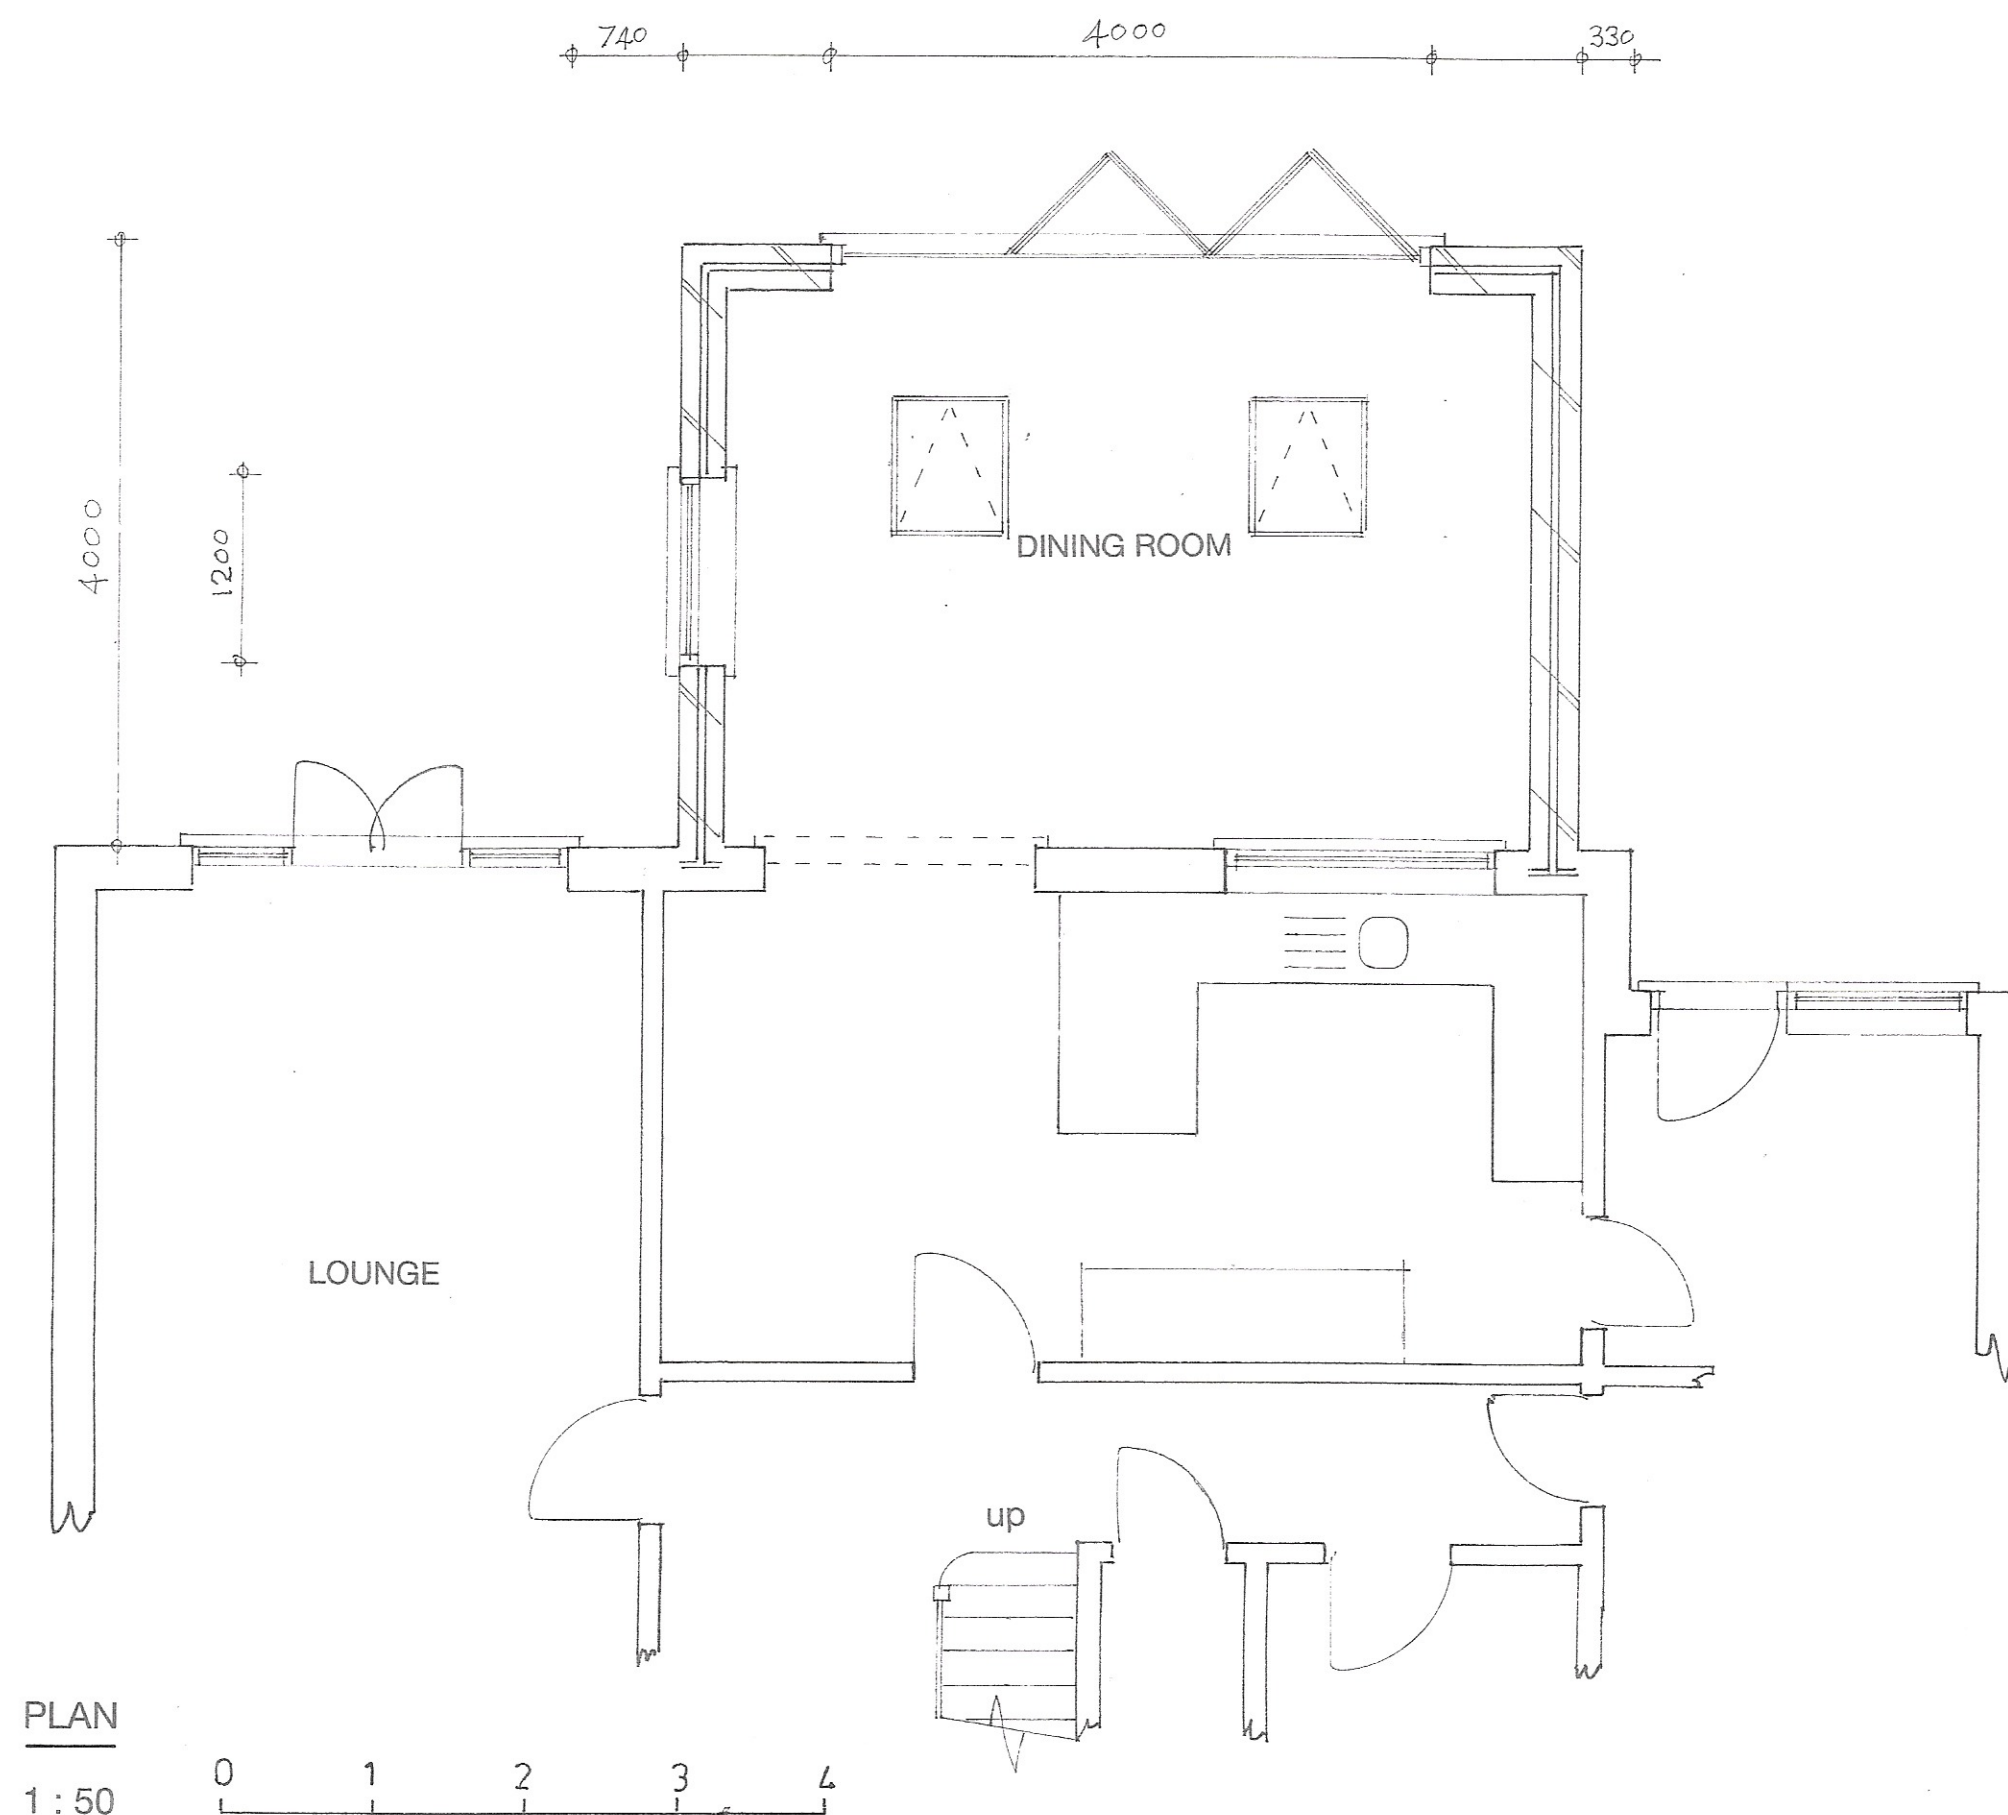


PLAN
1:50

BOUNDARY



LOCATION PLAN

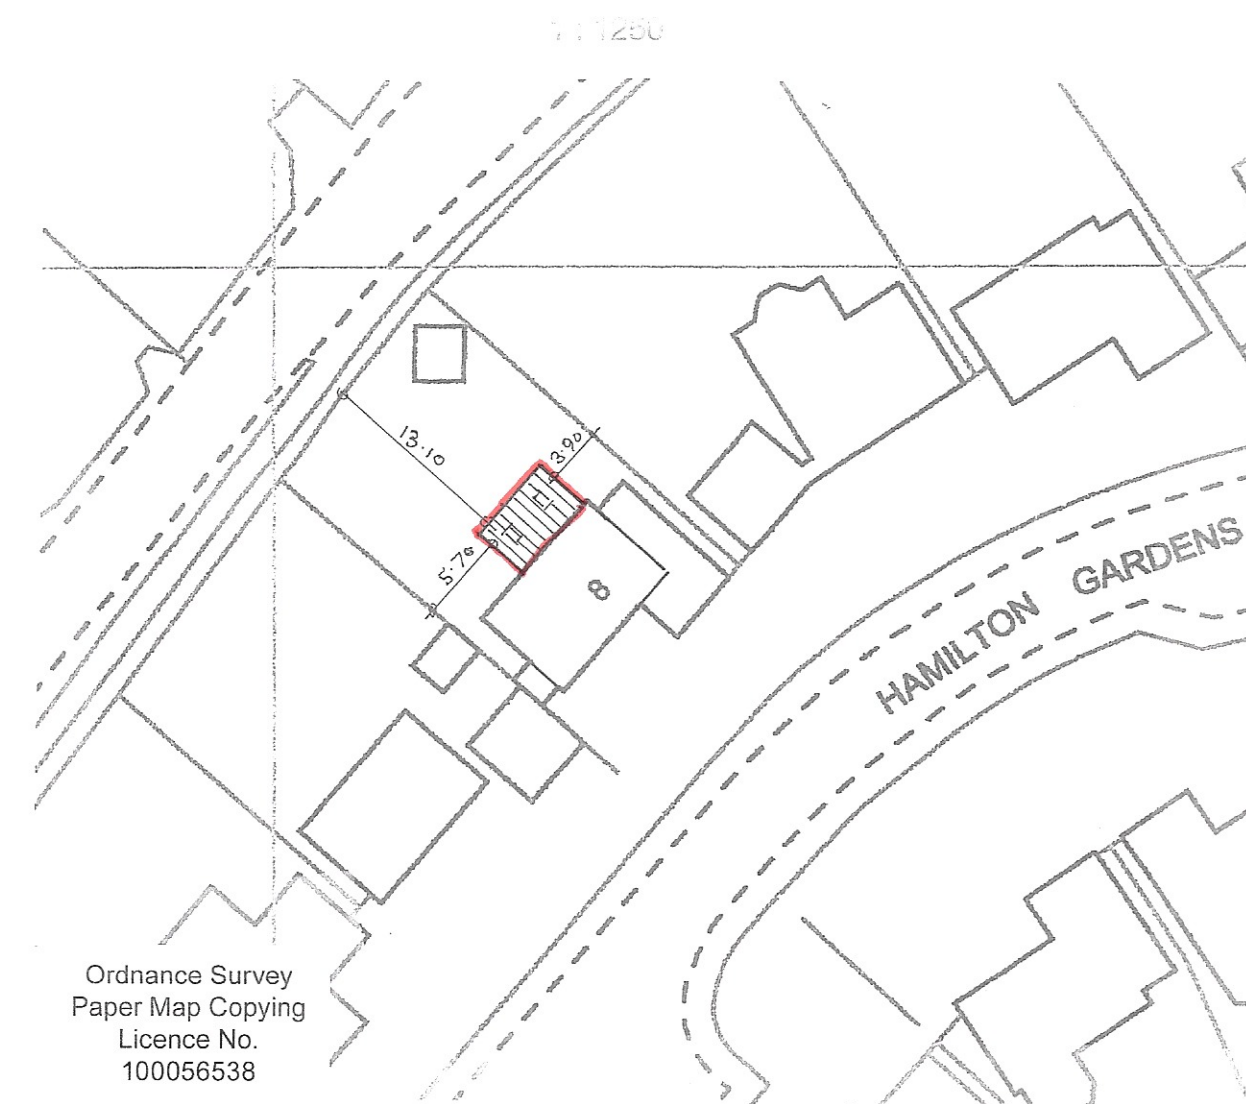

SITE PLAN
1:500

Ordnance Survey
Paper Map Copying
Licence No.
100056538

Sheet 1 of 3

Proposed

PROPOSED SINGLE STOREY EXTENSION AT 8, HAMILTON GARDENS, ALDWICK
FOR MR. & MRS. J. LINDSELL.

Bryan Butcher
Rainbow Cottage
Nyetimber Lane
Bognor Regis PO21 3JX
01243 266871
07973 233442
bryan.butcher@btinternet.com
www.bryanbutcher.com