



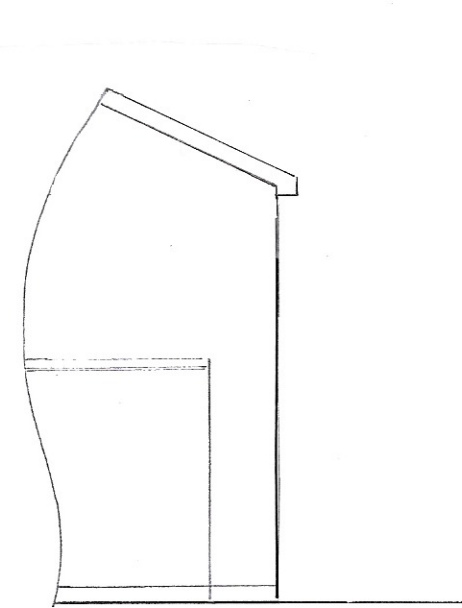


NORTH - EAST




NORTH - WEST


1 : 100

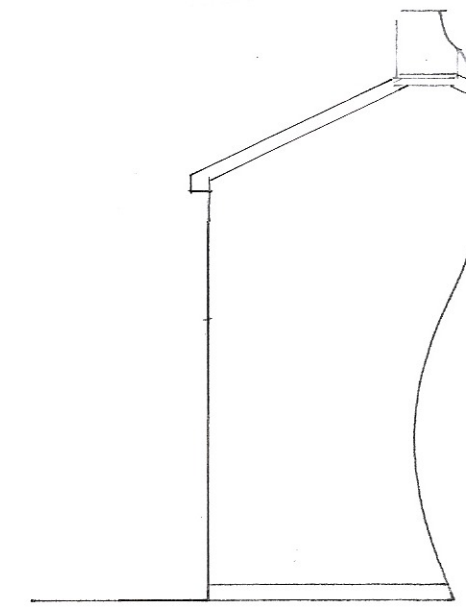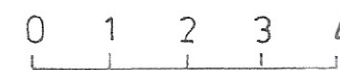



SOUTH - WEST

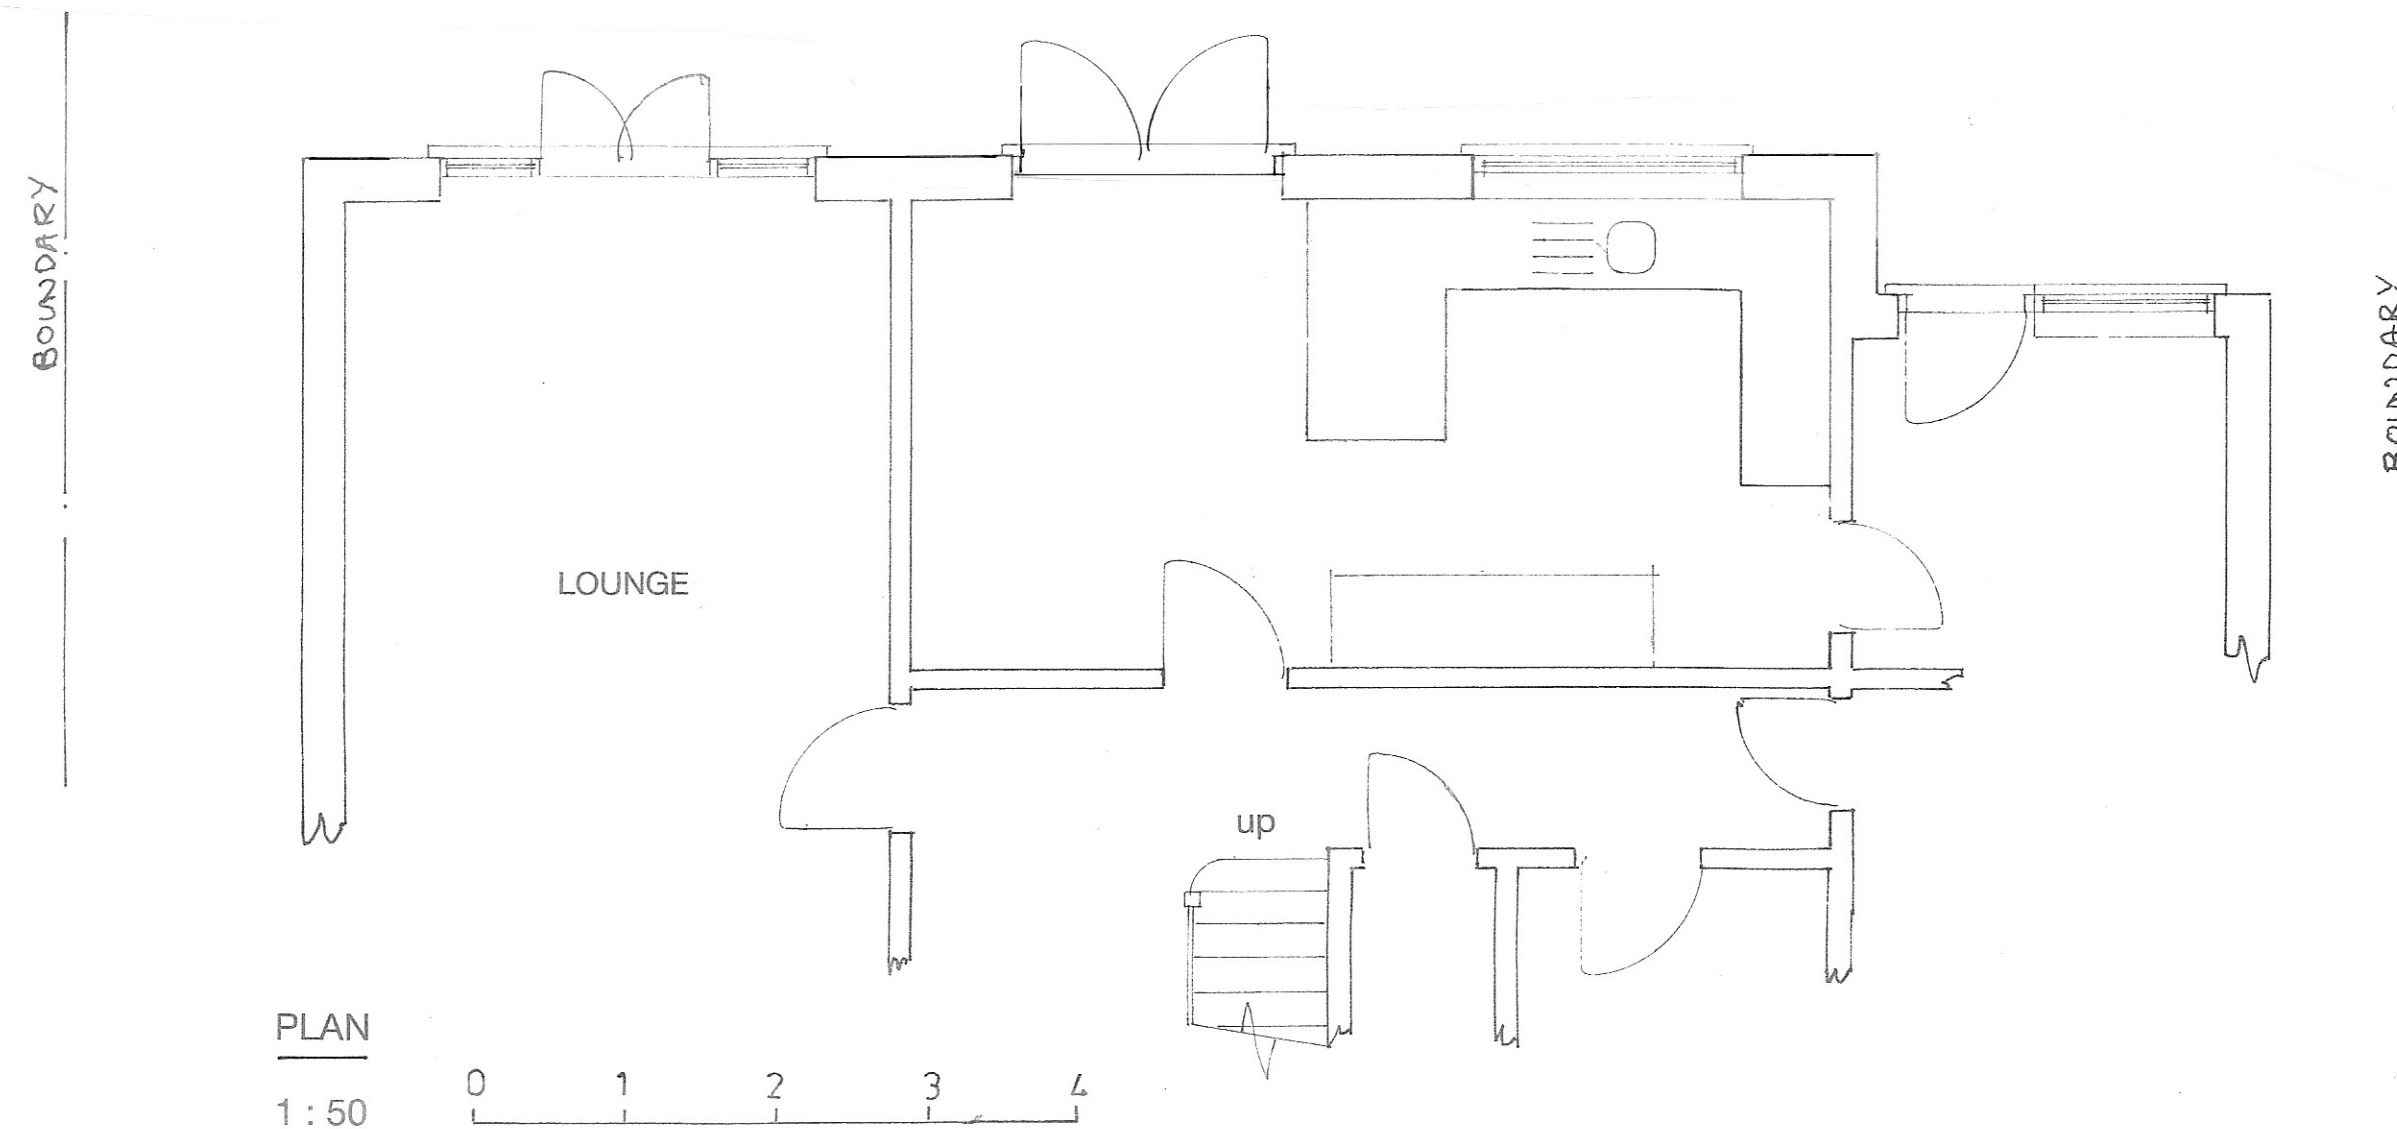

PLAN
1 : 50

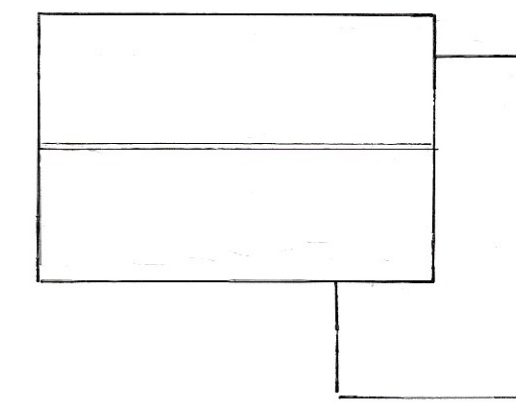

ROOF PLAN
1 : 200

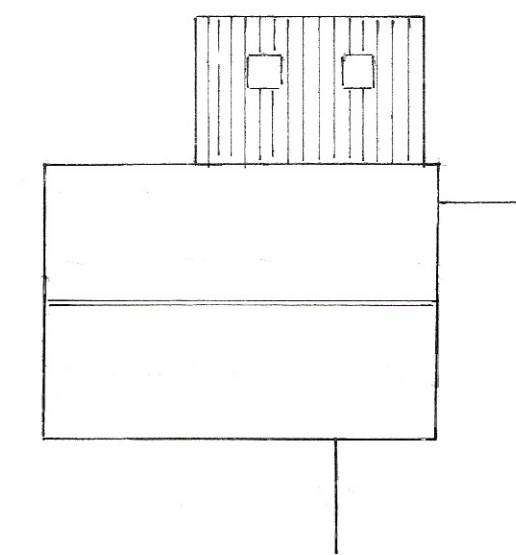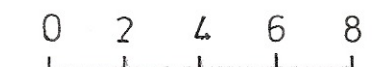

PROPOSED ROOF PLAN

PROPOSED SINGLE STOREY EXTENSION AT 8, HAMILTON GARDENS, ALDWICK
FOR MR. & MRS. J. LINDSELL.

Bryan Butcher
Rainbow Cottage
Nyetimber Lane
Bognor Regis PO21 3JX
01243 266871
07973 233442
bryan.butcher@btinternet.com
www.bryanbutcher.com