



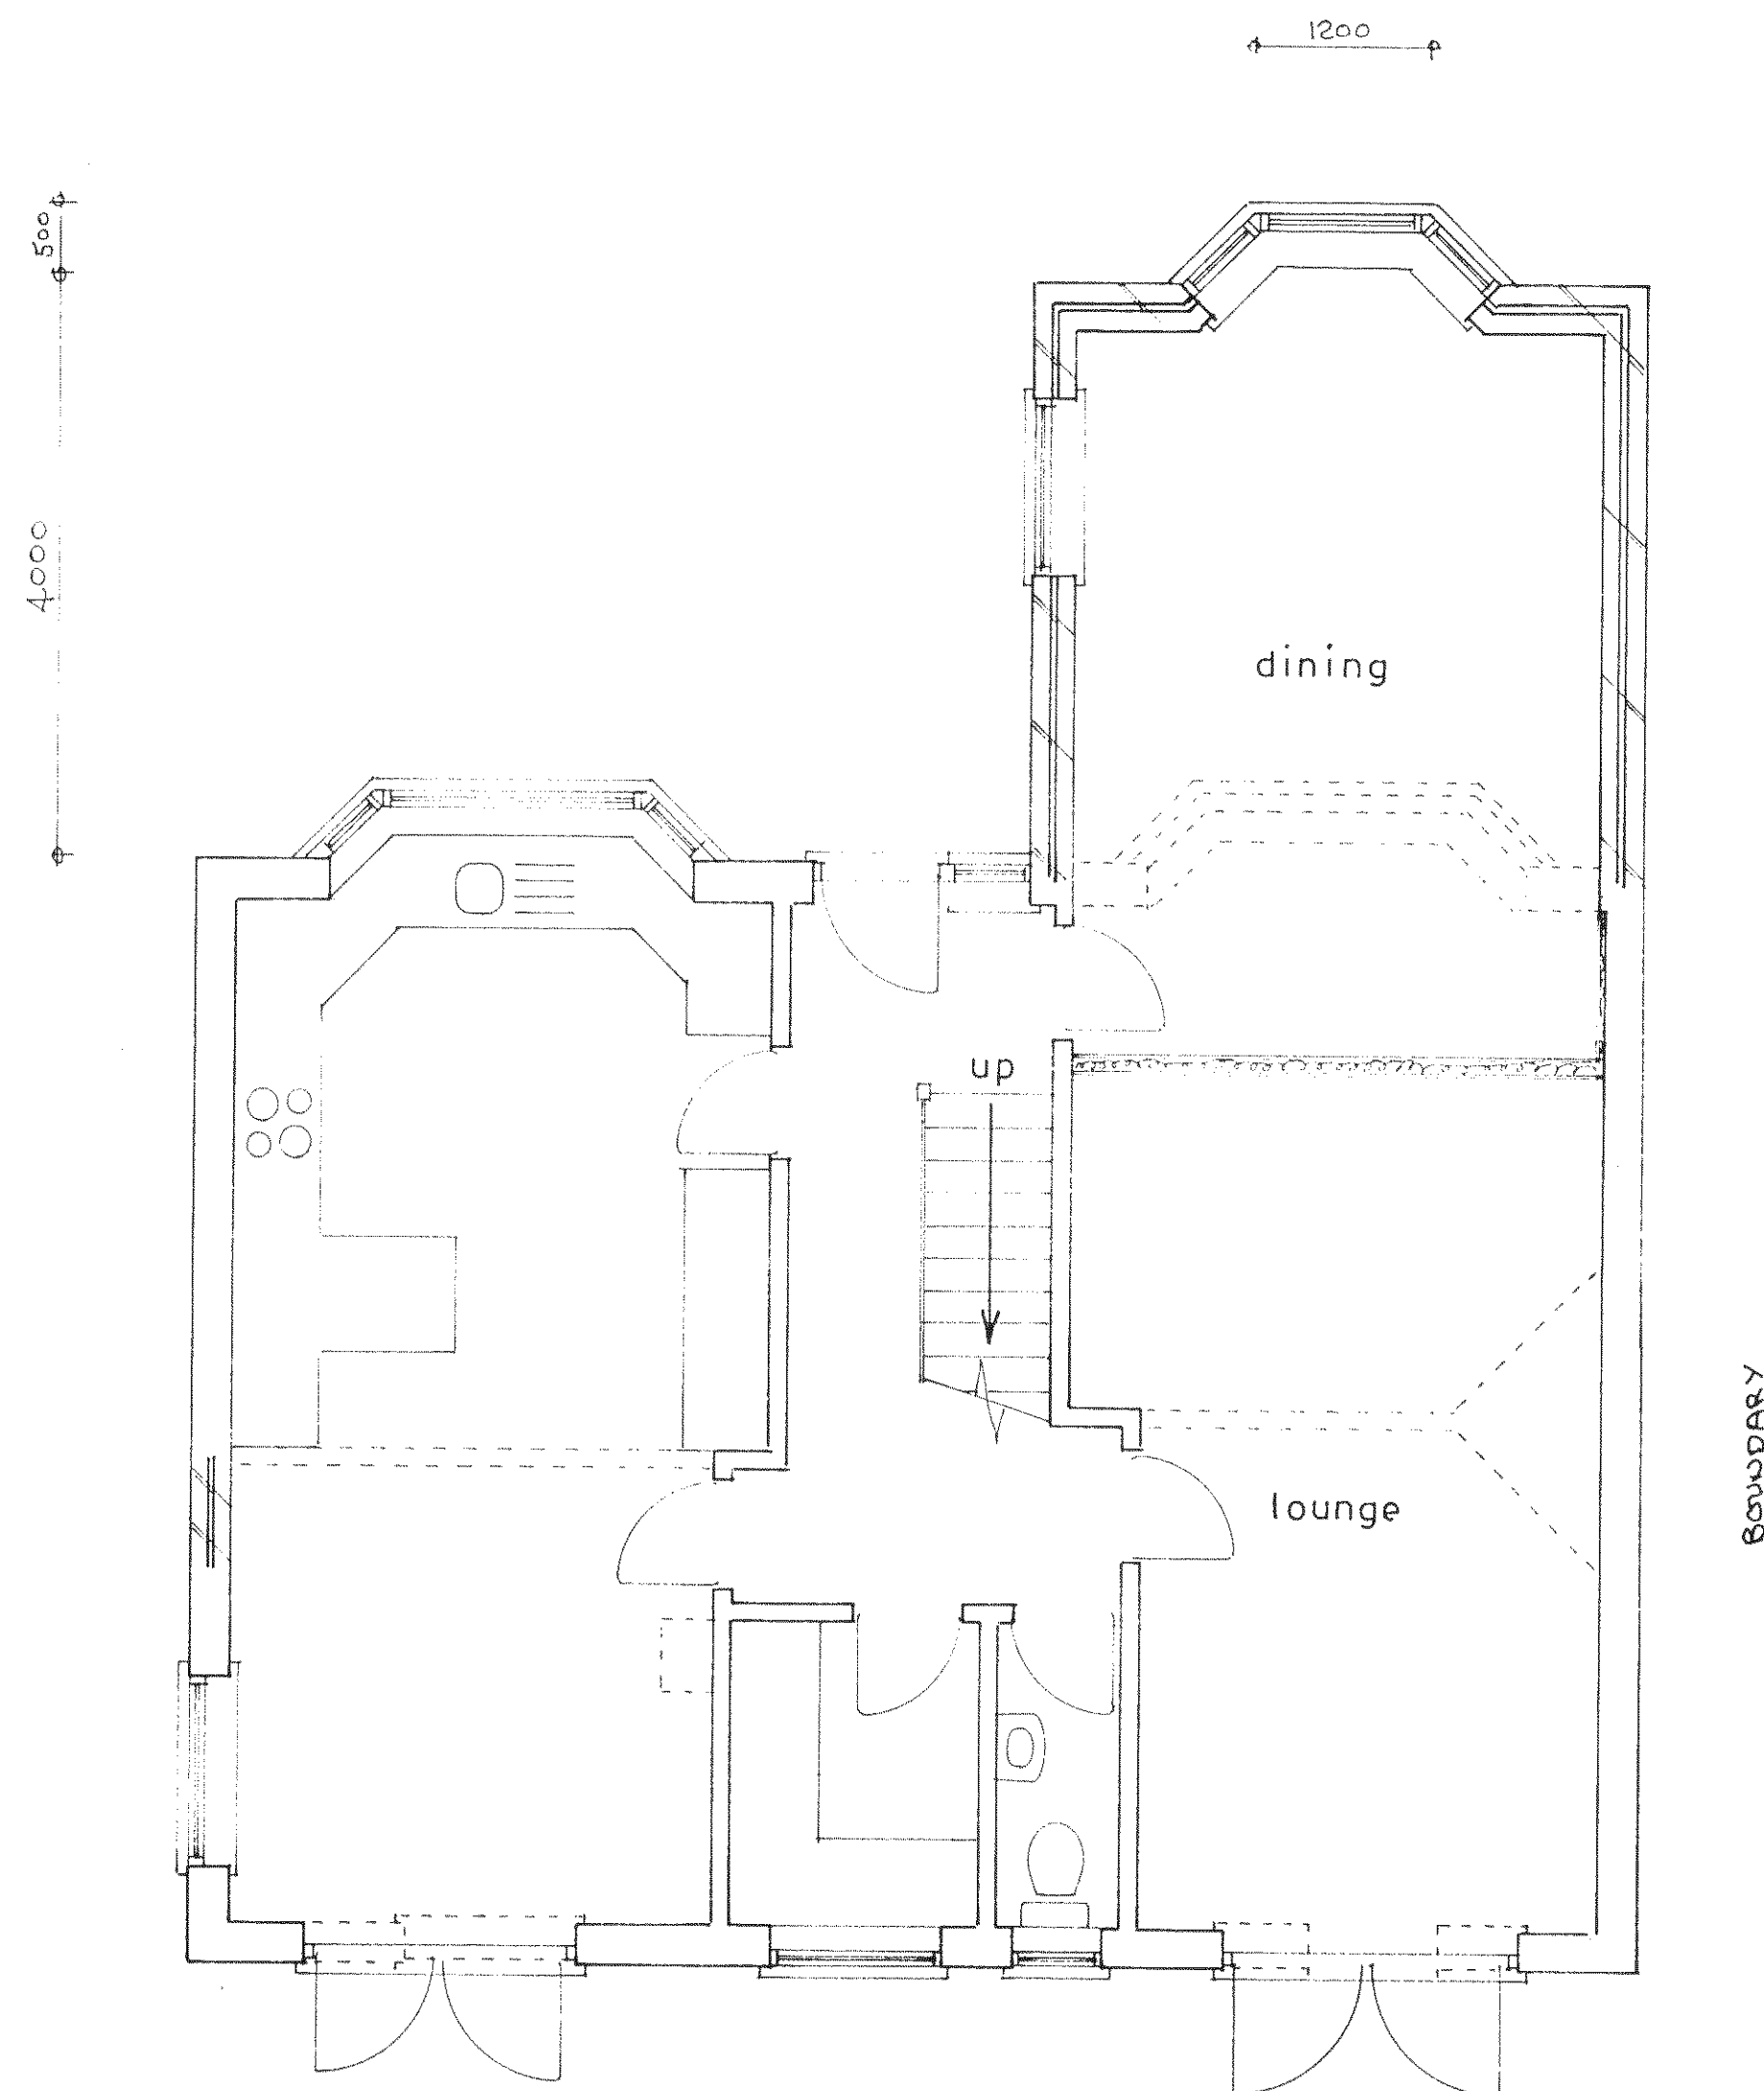

Ground floor plan

1 : 50

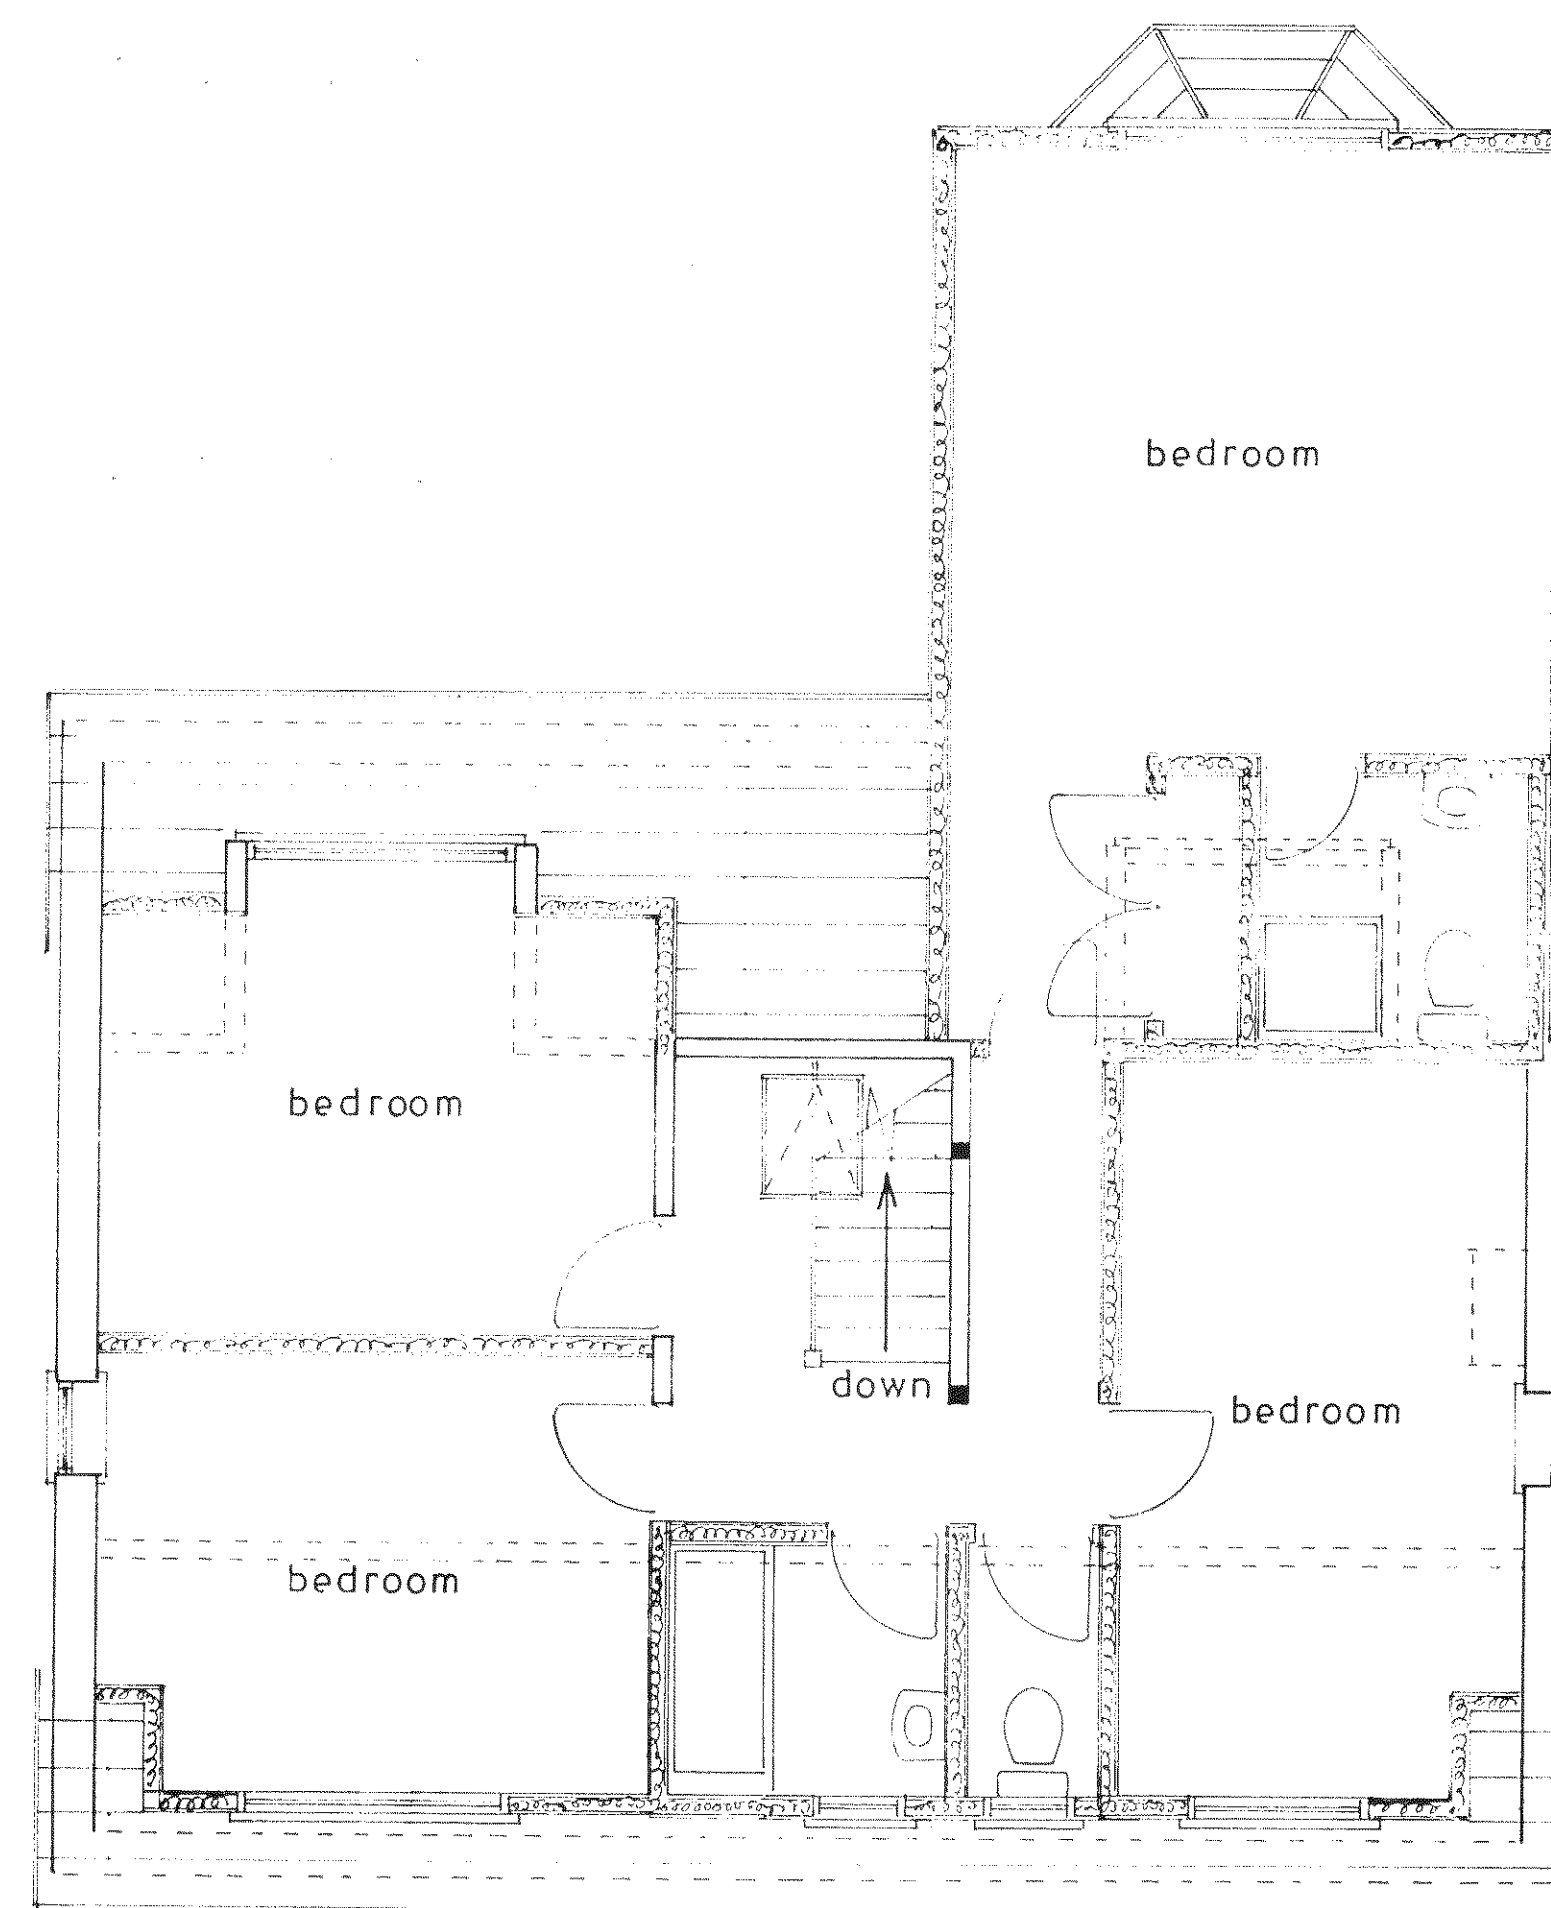

1st floor plan

REAR DORMER EXTENSION UNDER
PLANNING IS PERMITTED DEVELOPMENT

sheet 1 of 3

PROPOSED CHALET EXTENSION AT 119, NYETIMBER LANE, ALDWICK FOR MR.D. BEAVEN.

Bryan Butcher
Rainbow Cottage
Nyetimber Lane
Bognor Regis PO21 3JX
01243 266871
07973 233442
bryan.butcher@btinternet.com
www.bryanbutcher.com