



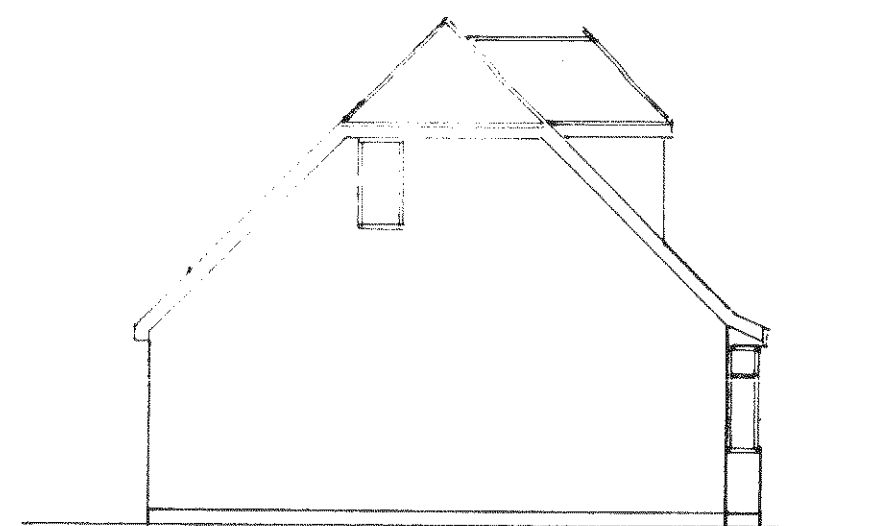

side[no117]




front
1 : 100

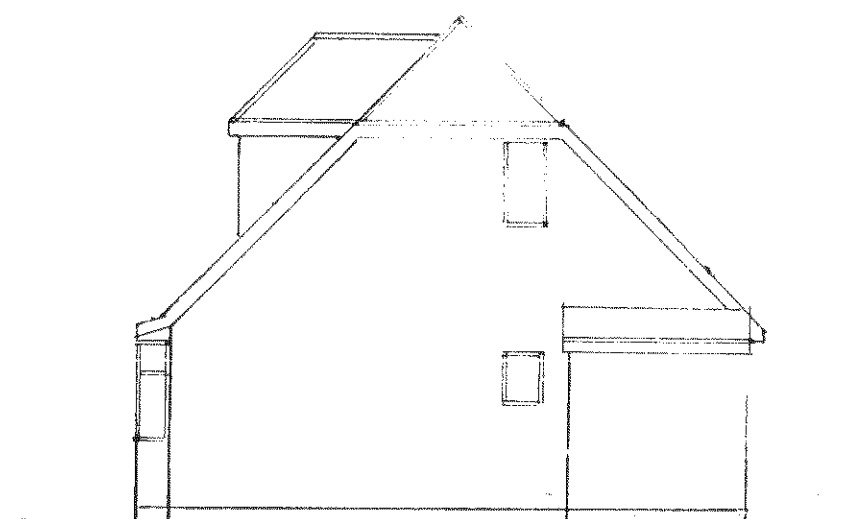


side[no121]


NO REAR ELEVATION DETAILED AS REAR
DORMER EXTENSION IS DEEMED UNDER
PLANNING TO BE PERMITTED DEVELOPMENT

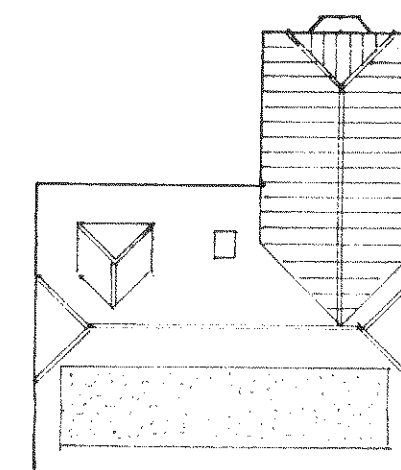


proposed roof plan

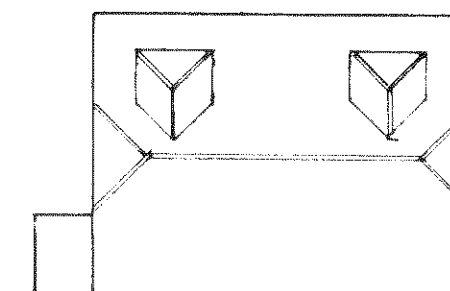

roof plan
1 : 200

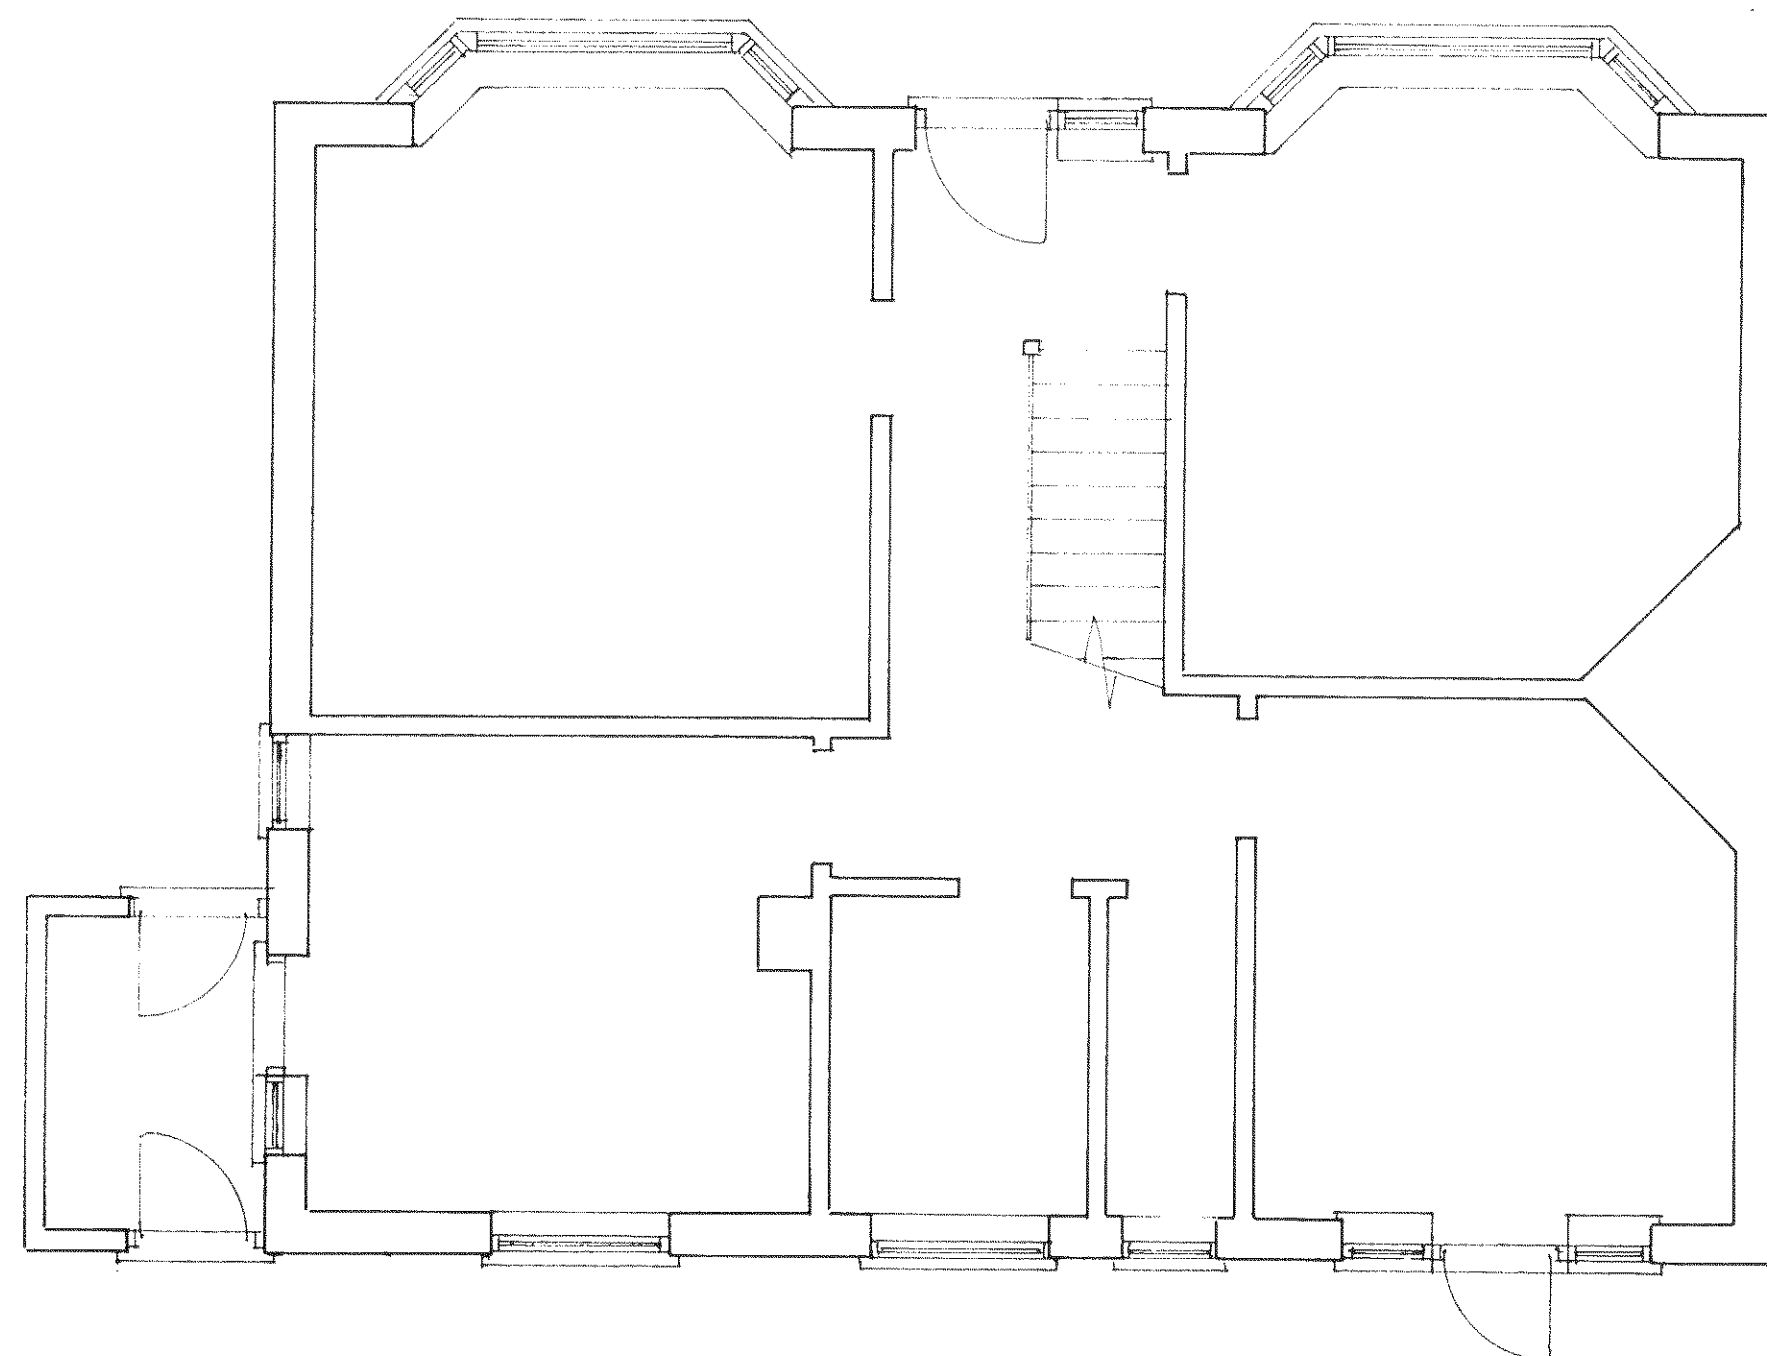

Ground floor plan
1 : 50

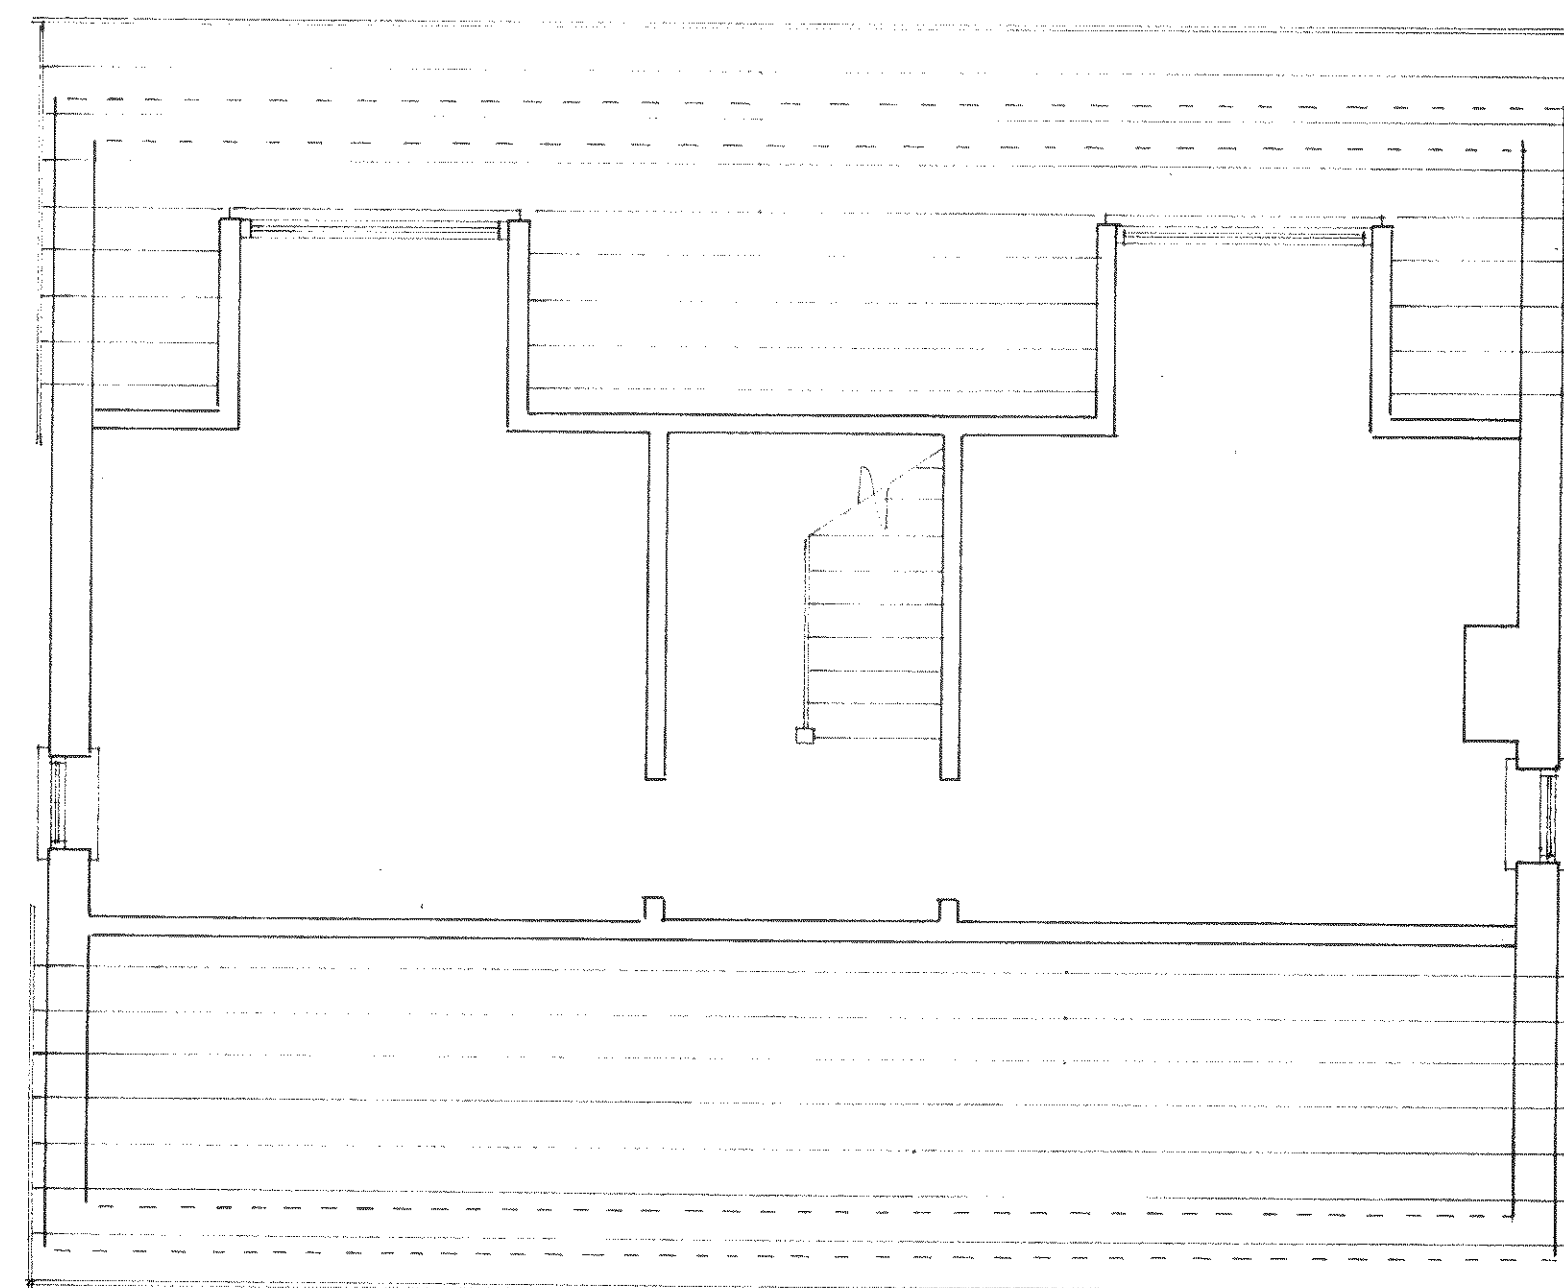

1st floor plan

sheet 3 of 3

Existing

PROPOSED CHALET EXTENSION AT 119, NYETIMBER LANE, ALDWICK FOR MR.D.BEAVEN.

Bryan Butcher
Rainbow Cottage
Nyetimber Lane
Bognor Regis PO21 3JX
01243 266871
07973 233442
bryan.butcher@btinternet.com
www.bryanbutcher.com