


Plan 1B
Surface Water Drainage Scheme - Into
existing surface water public sewer system.
(Alternative Proposal)

AW/44/14/BR
N
↑

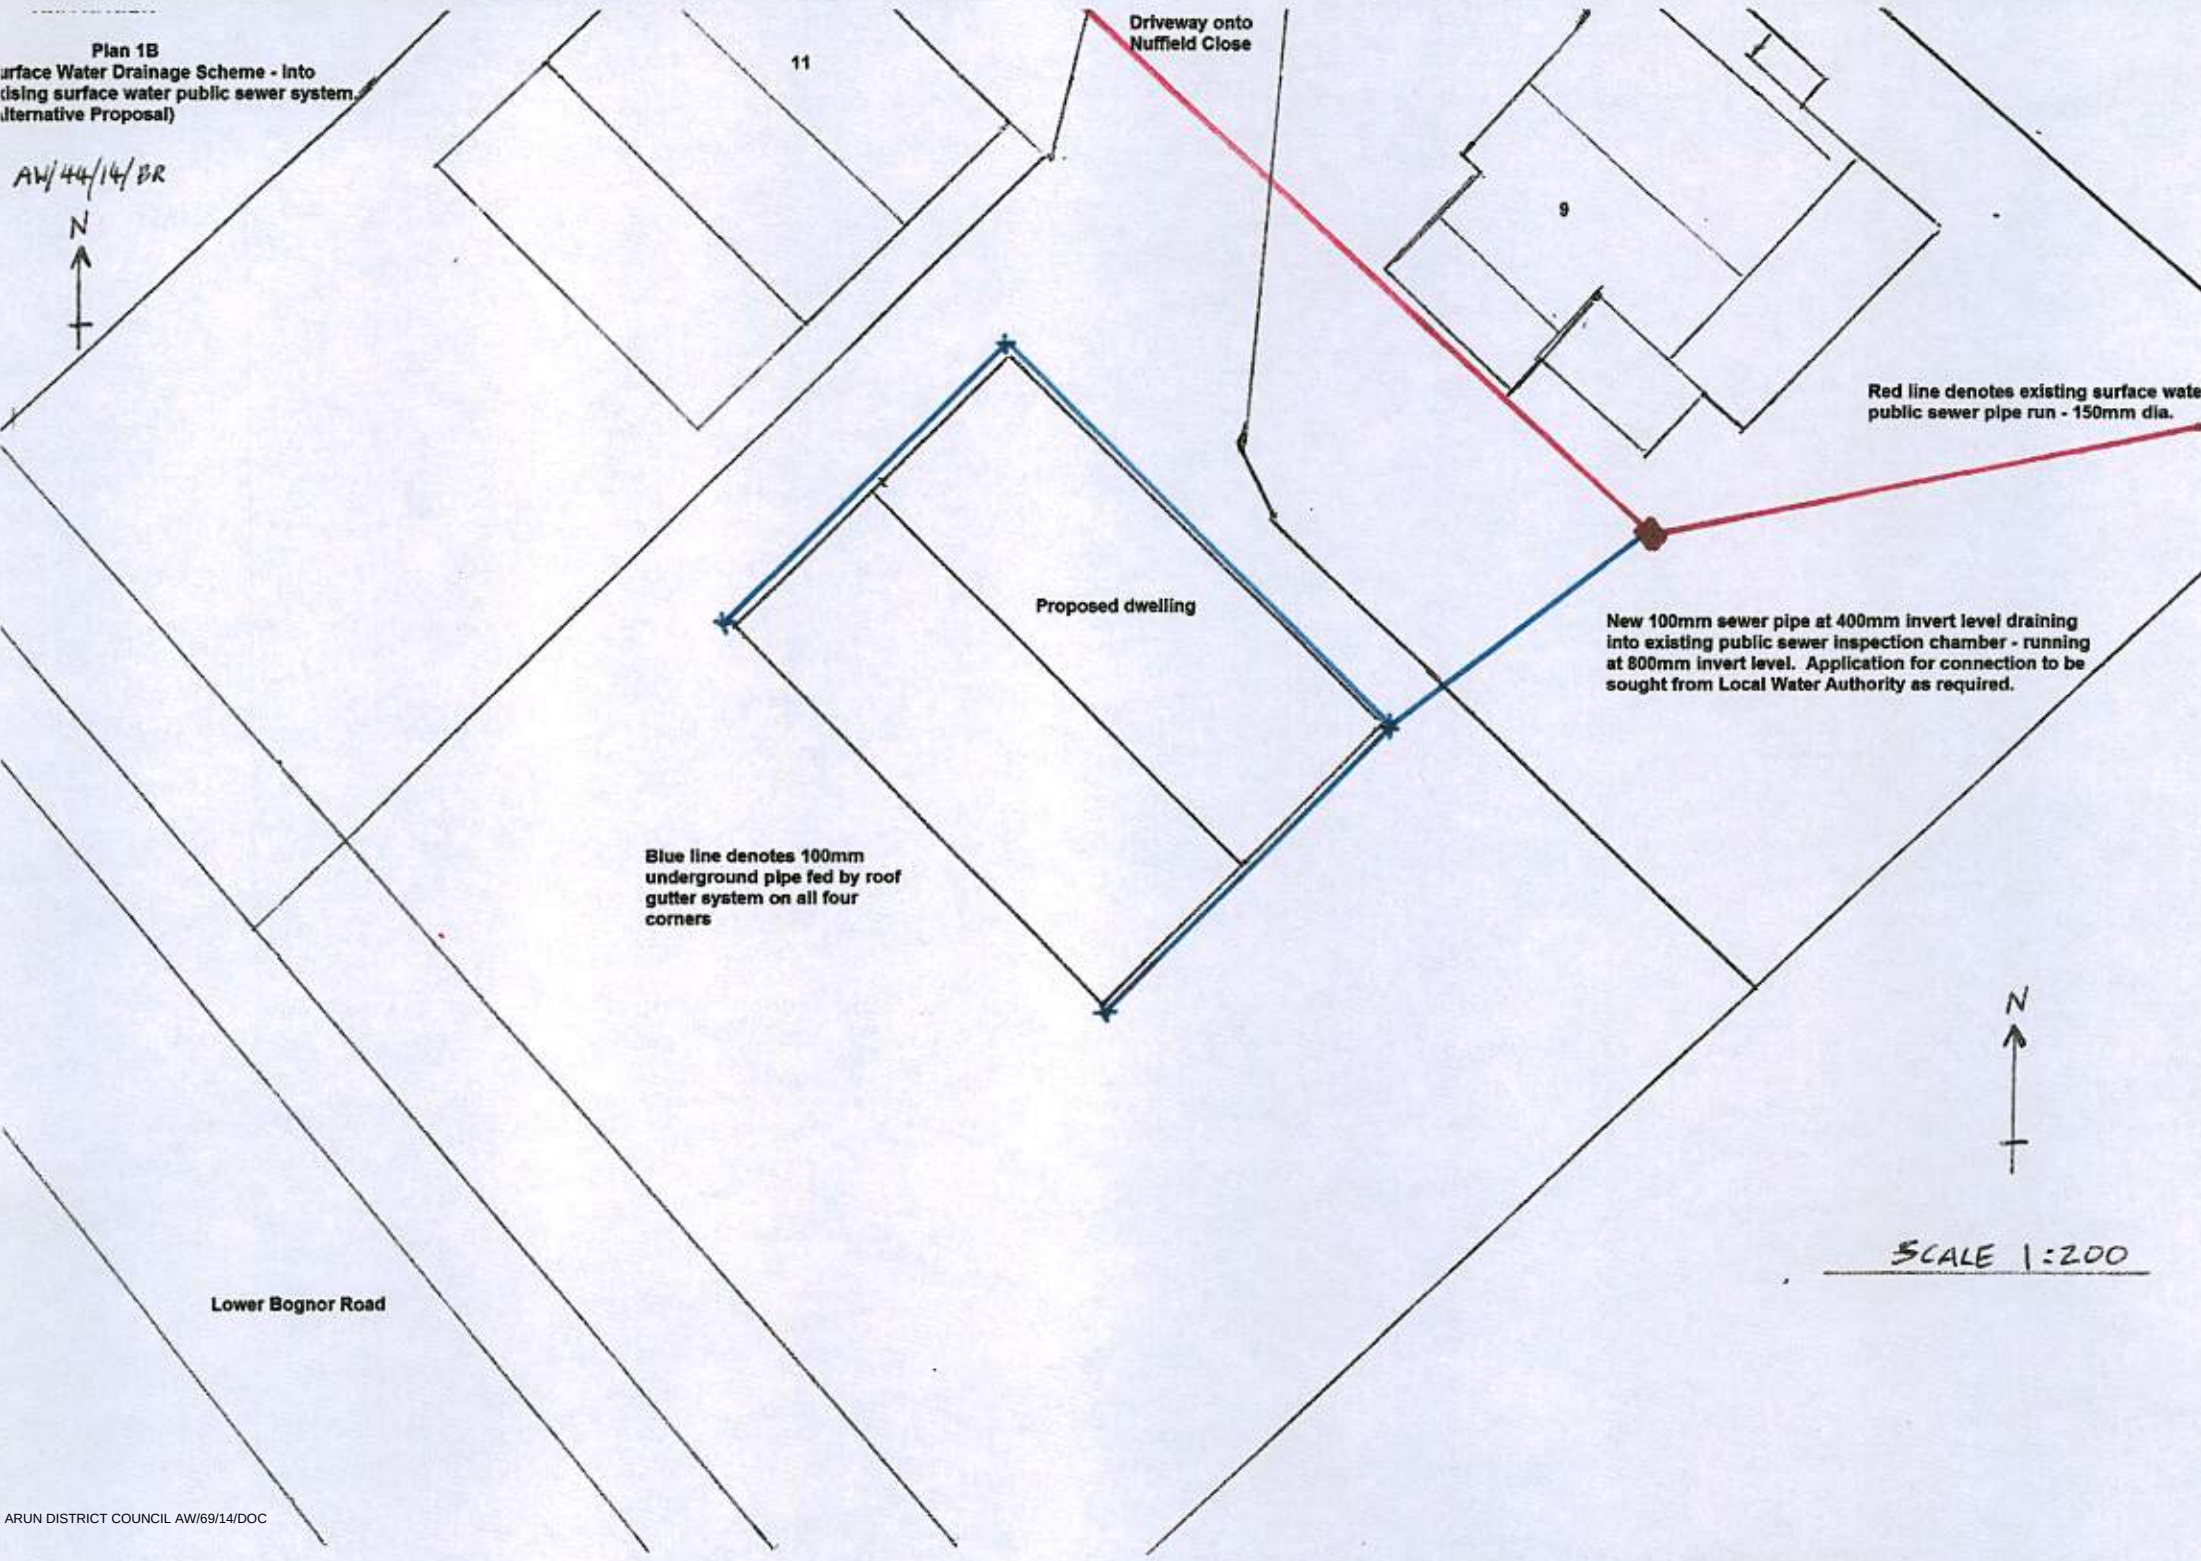

Blue line denotes 100mm underground pipe fed by roof gutter system on all four corners

Proposed dwelling

Driveway onto Nuffield Close

Red line denotes existing surface water public sewer pipe run - 150mm dia.

New 100mm sewer pipe at 400mm invert level draining into existing public sewer inspection chamber - running at 800mm invert level. Application for connection to be sought from Local Water Authority as required.

N
↑

SCALE 1:200

Lower Bognor Road