


AW/148/13 and AW/44/14

Nuffield Close - Plan 4

Site levels cross section

Scale 1:100

Viewed looking towards south east

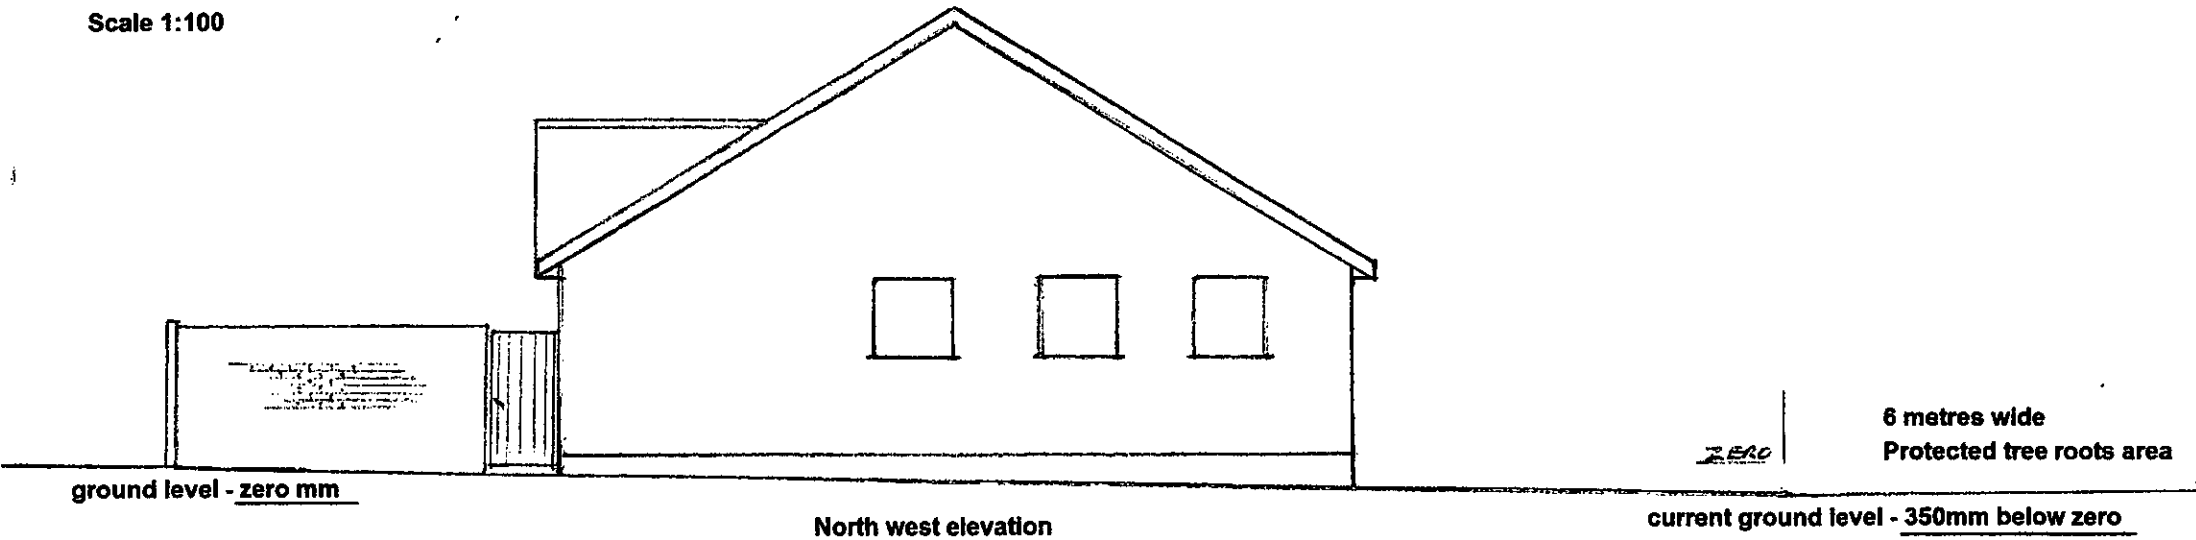

block paving to be used for all hard surfaces surrounding new building, including driveway, will be of a permeable nature