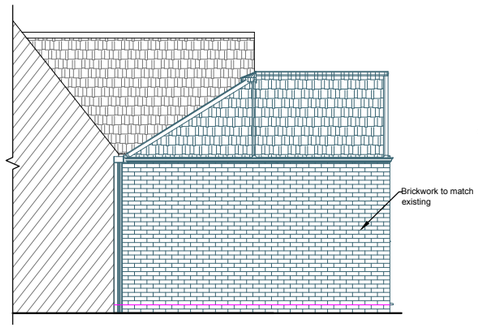

PROPOSED LEFT SIDE ELEVATION

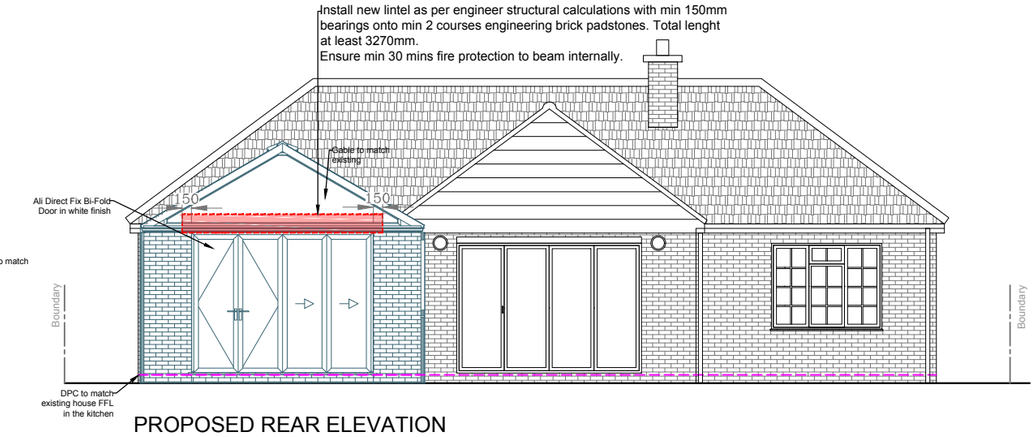

PROPOSED REAR ELEVATION

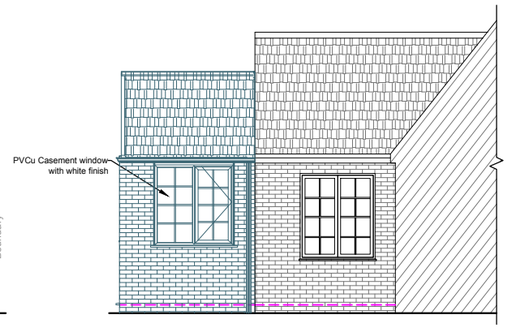

PROPOSED RIGHT SIDE ELEVATION

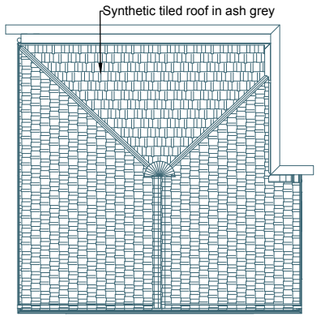

PROPOSED ROOF PLAN

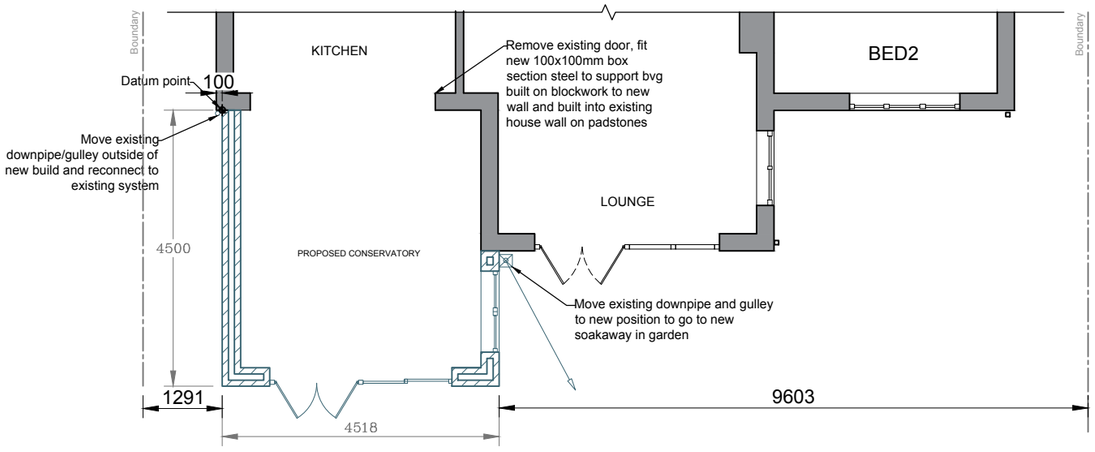

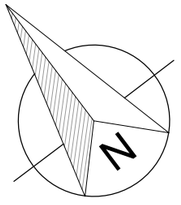

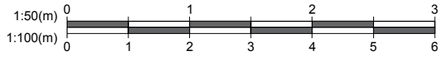

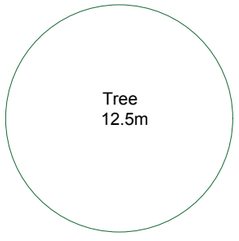

1. All dimensions in millimetres (mm) and levels in metres (m) unless noted otherwise.
2. This drawing to be read in conjunction with all other relevant drawings and specification.
3. All work to comply with the relevant British Standards, Codes of Practice and the Building Regulations.

Revisions:

Customer:
Mrs Pat Read
8 The Drive
Bognor Regis
West Sussex
PO21 4DU

Drawing Title:
Proposed elevations and plan

Drawing No: 0628/PP/03	Contract No: WF0628AW
Scale: 1:100	Starting Date: 01/03/2018
Drawn: B. BUTKUTE / Size: A3	Revision: B - 12/03/2018
	Ref No: .

Fit the best Everest

EVEREST
CONSERVATORIES
EVEREST HOUSE
SOPERS ROAD
CUFFLEY
EN6 4SG

© Crown copyright. All rights reserved.
License numbers 010031673 and 100042205