

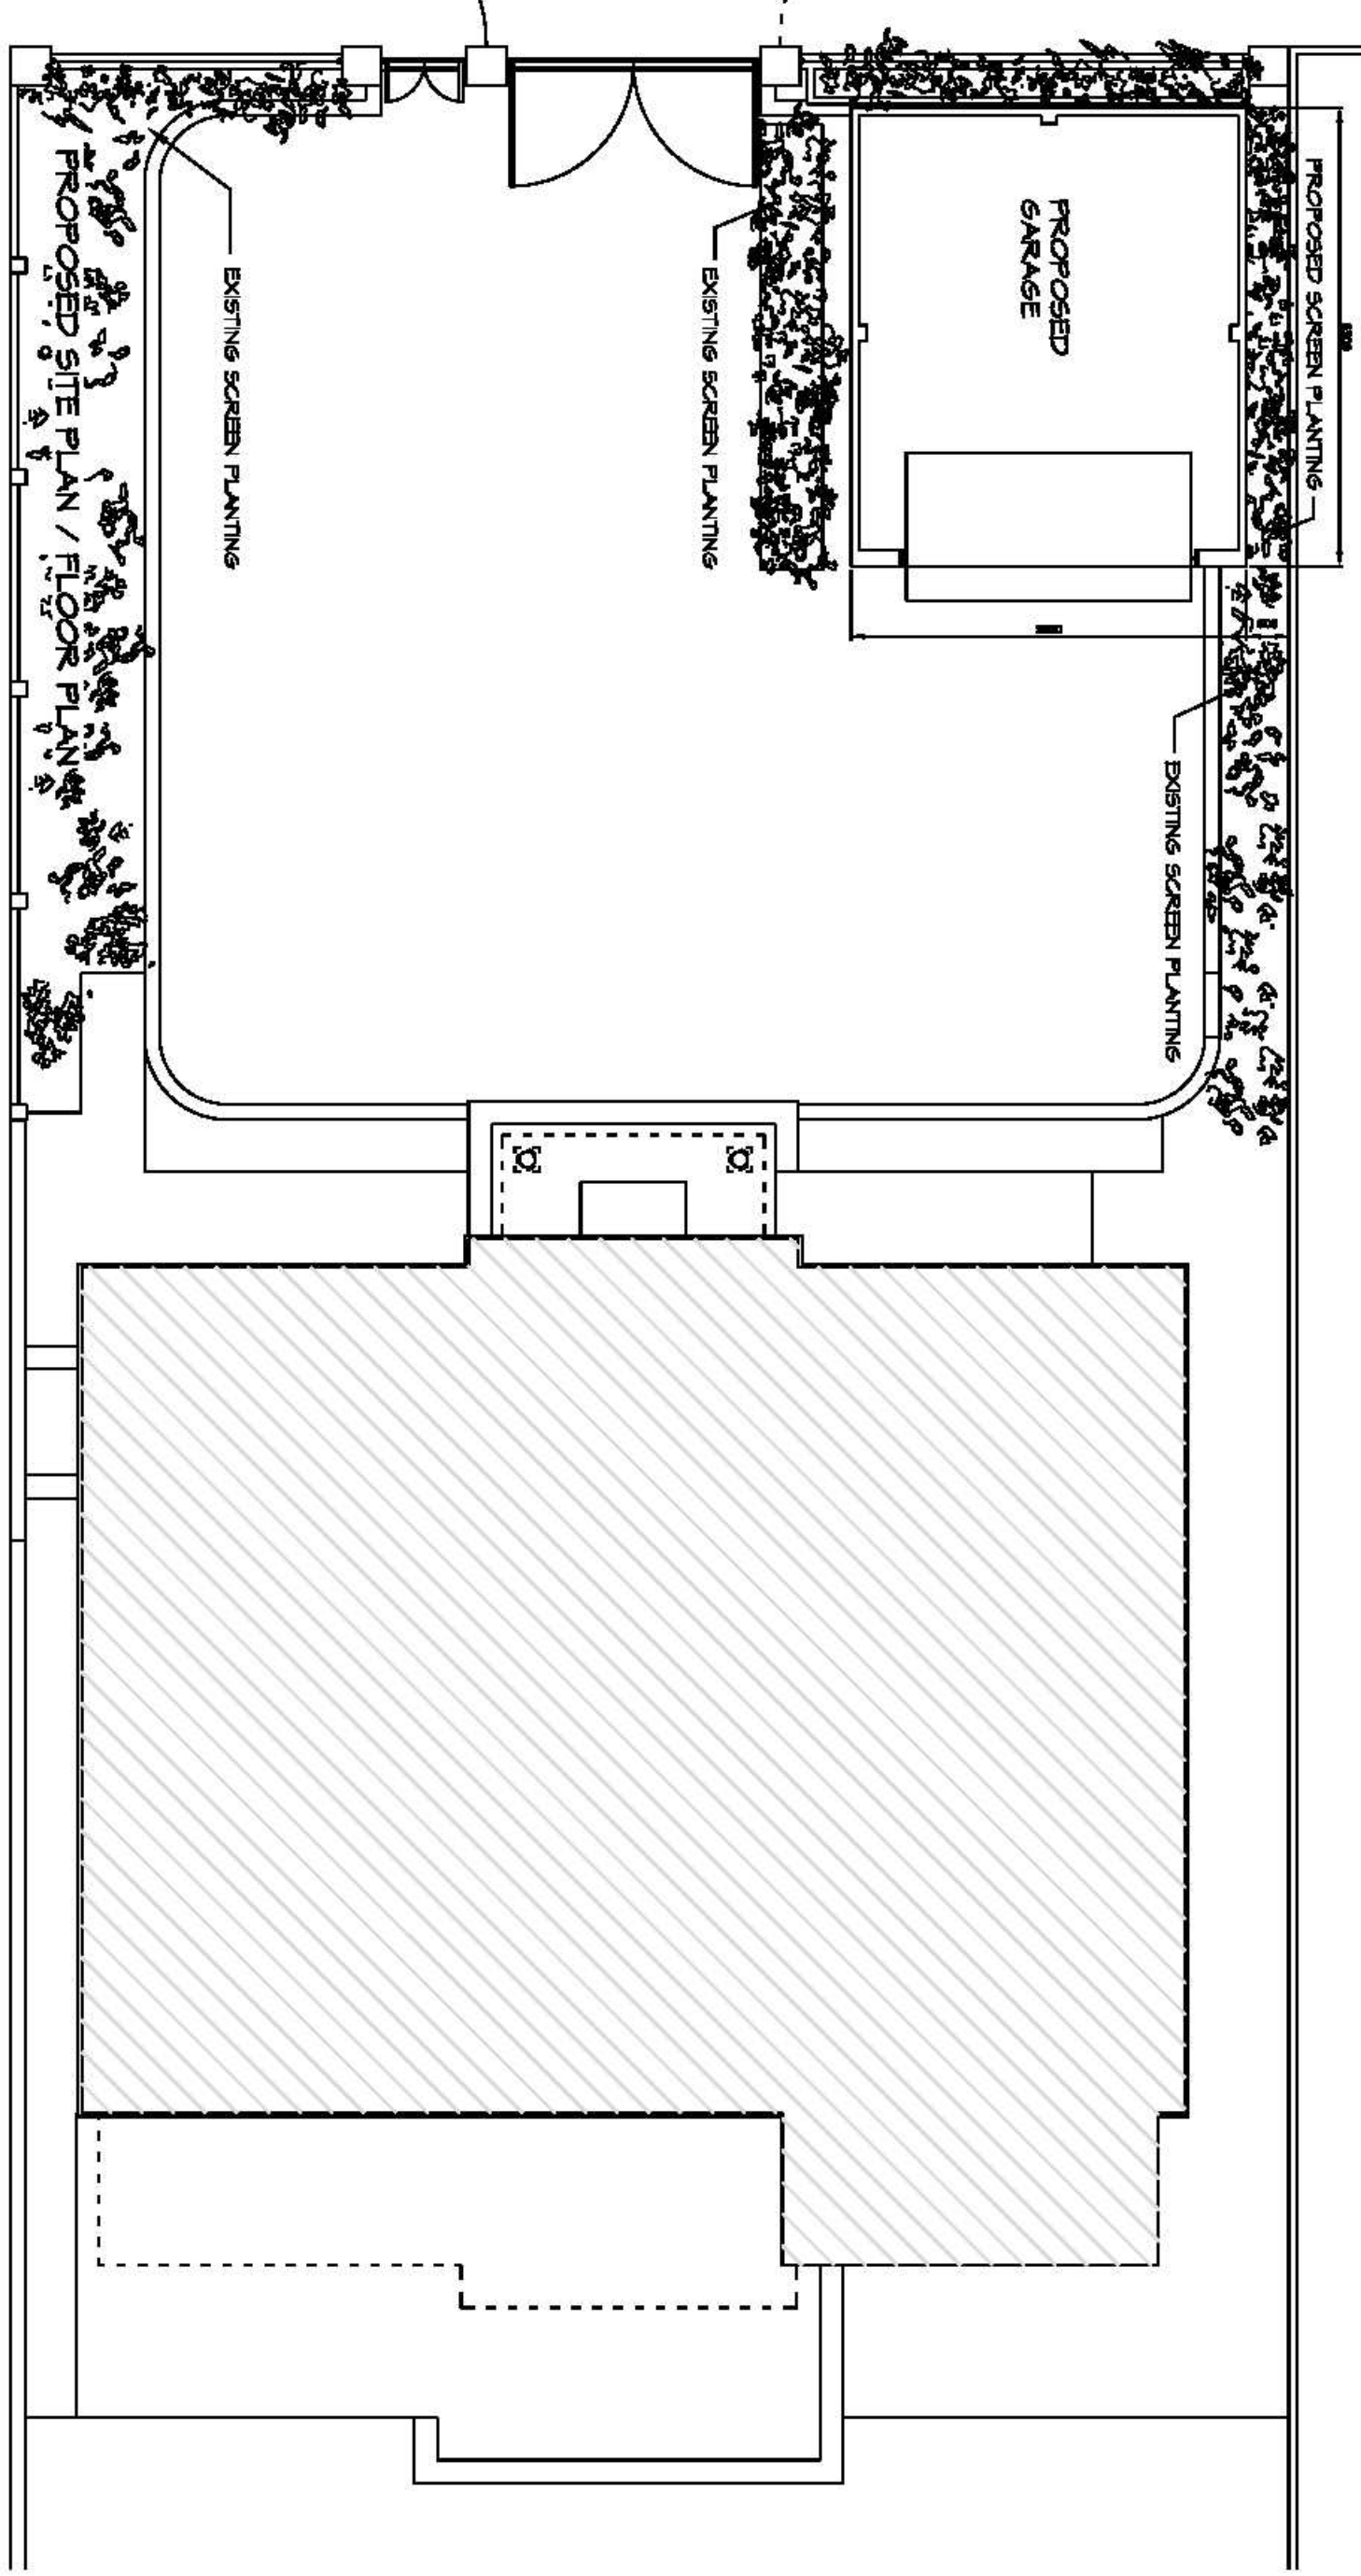
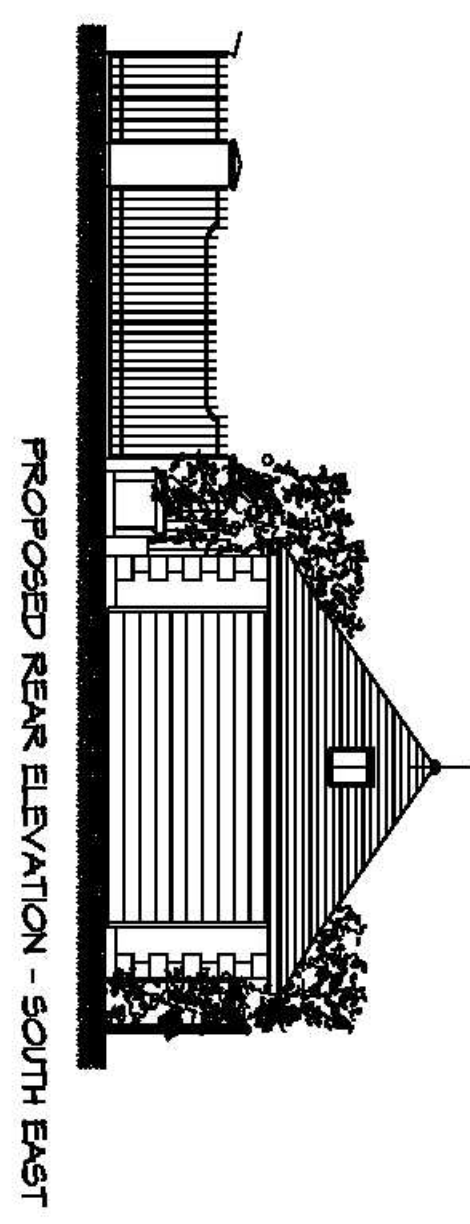
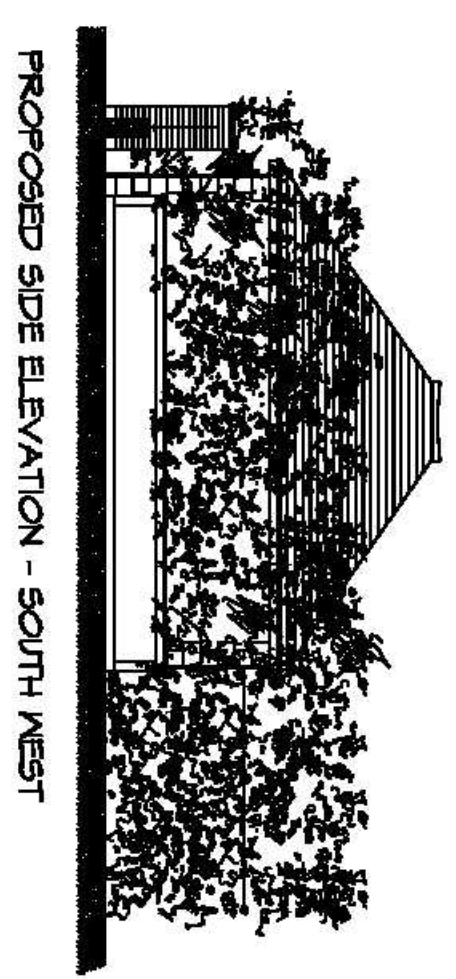
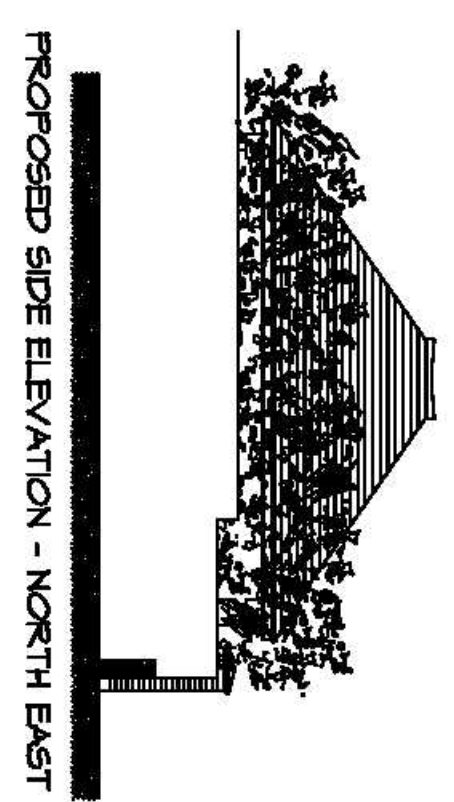
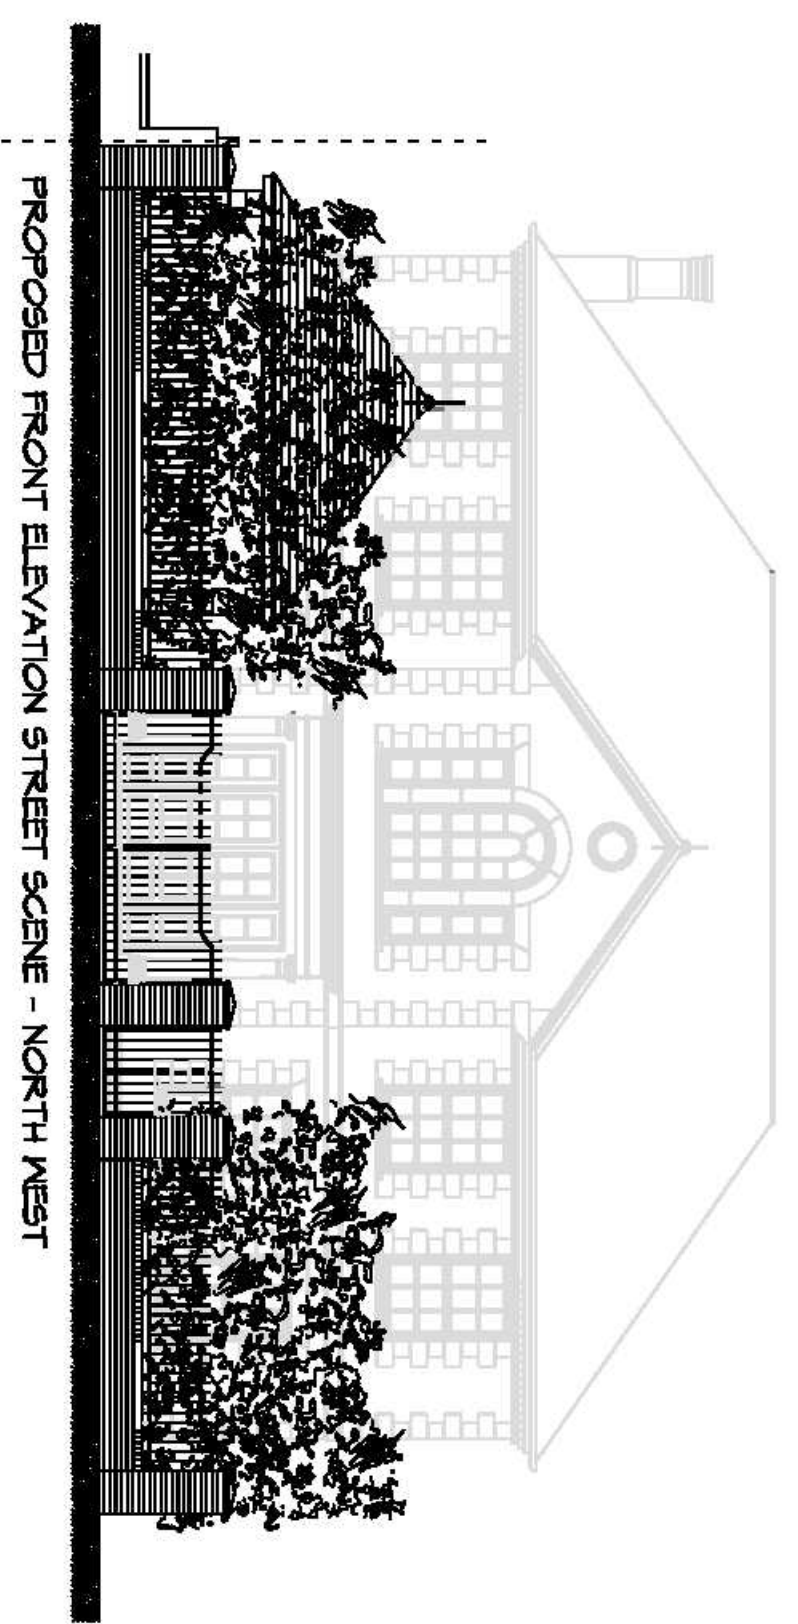


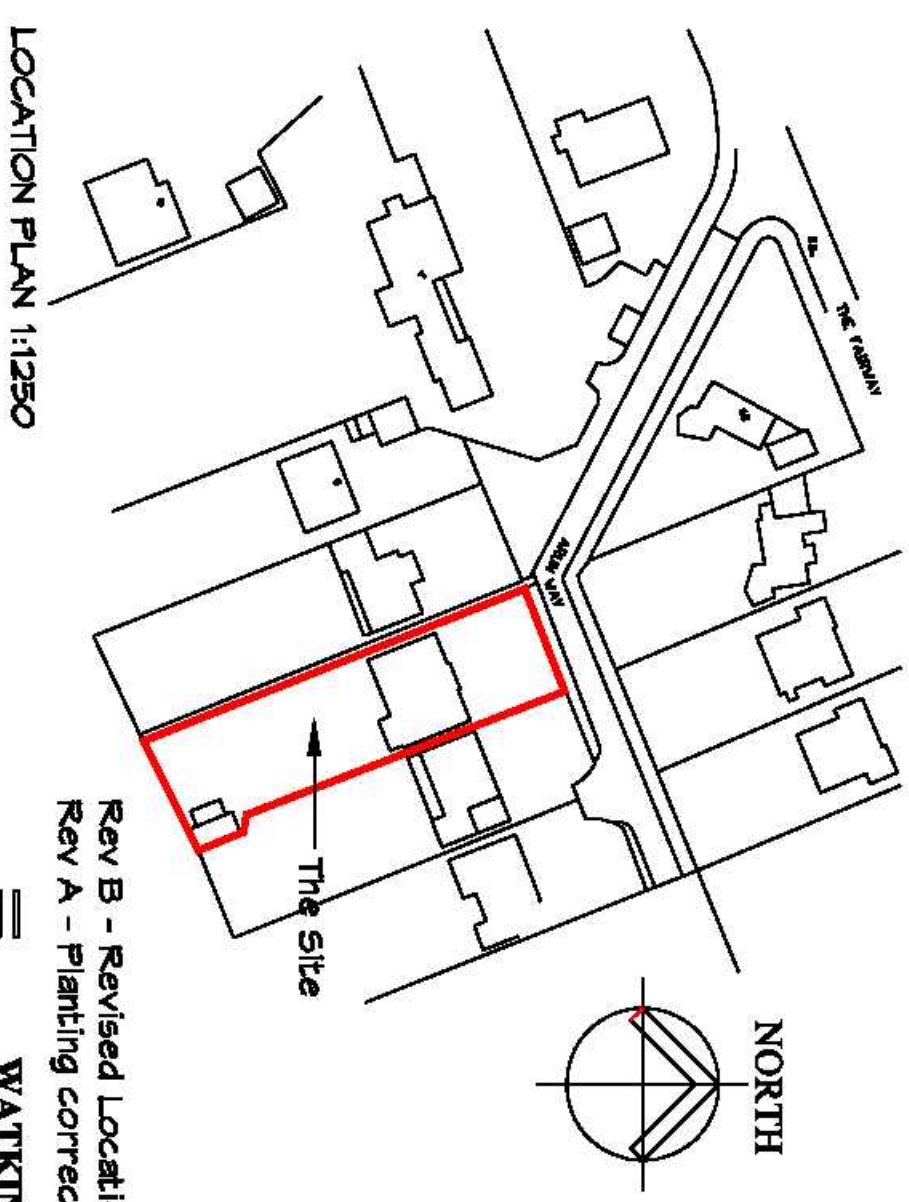

Proposed detached garage - 4 Arun Way, Aldwick, Bognor Regis.

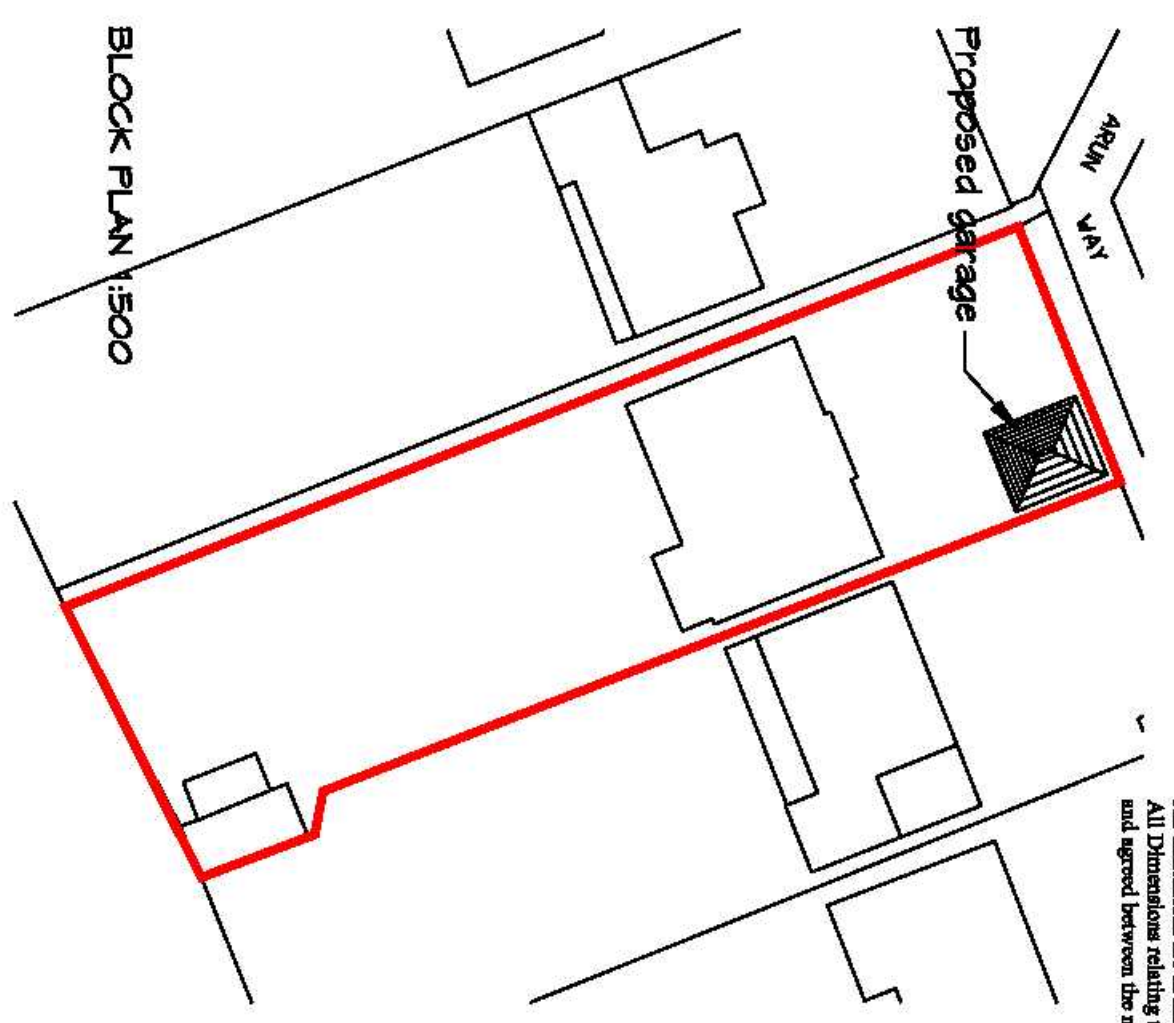

Note:
Do not Scale from this Drawing (except for planning approval).
All dimensions are in millimetres and to be checked on site.
All Dimensions relating to subcontractors or suppliers work must be checked and agreed between the main contractor and the sub-contractors and suppliers.

WATKINS WOOD SURVEYORS
37 North Street
Emsworth
Hampshire PO10 7DA
Tel : (01243) 371956
Fax : 0870 7059642
admin@watkinswoodsurveyors.co.uk

PLANS & ELEVATIONS
PROPOSED DETACHED GARAGE
4 ARUN WAY
ALDWICK, BOGNOR REGIS
Drawn by: MJM
Checked by:
Scale: 1:100
Date: APR 08
Job No: 1547
Drawing: PLG10 B