


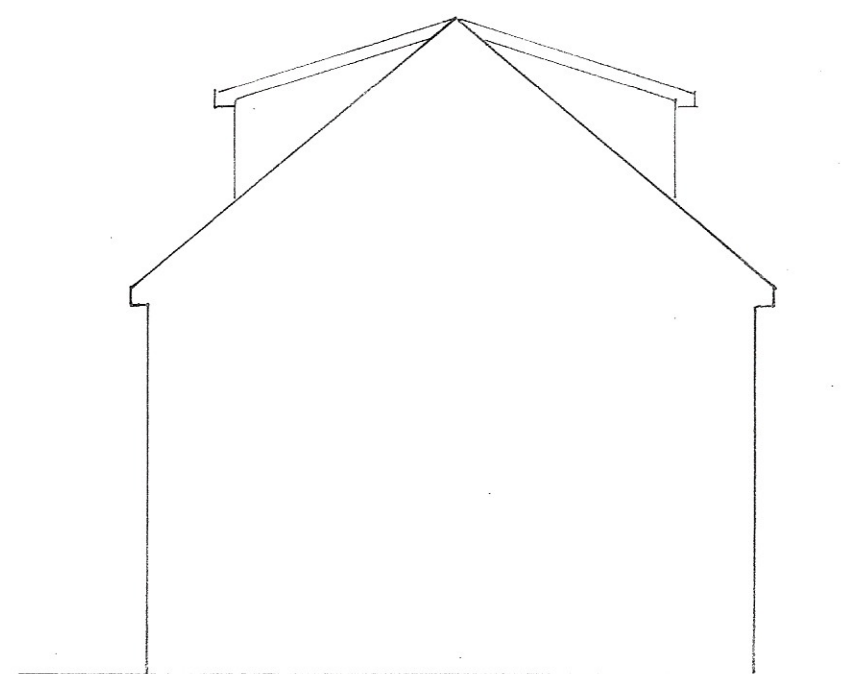


south-east




south-west
1:100




north-east

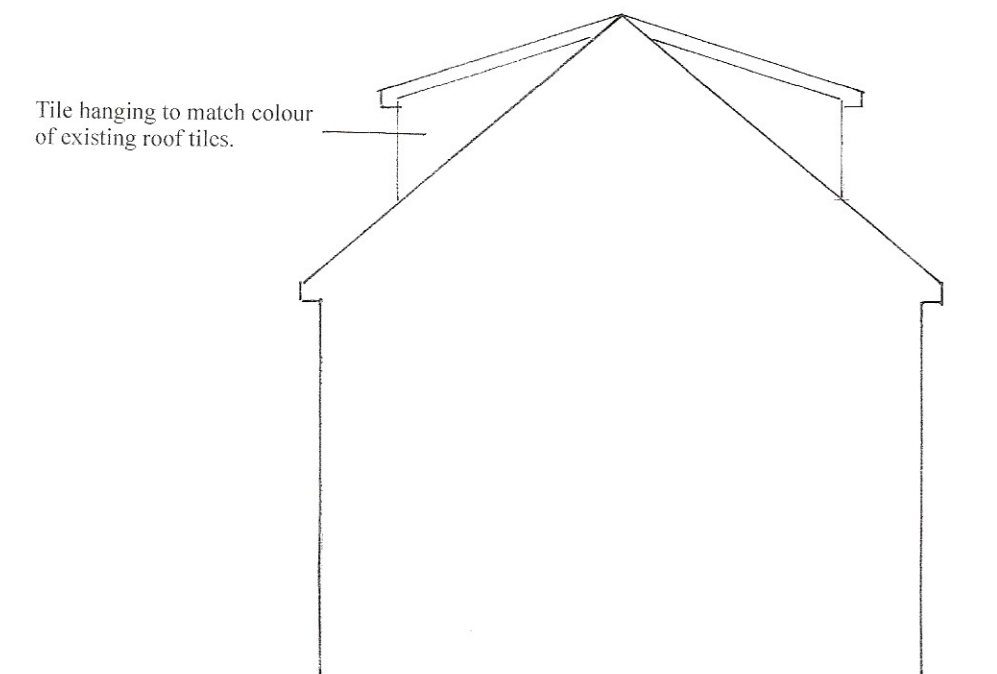

north-west

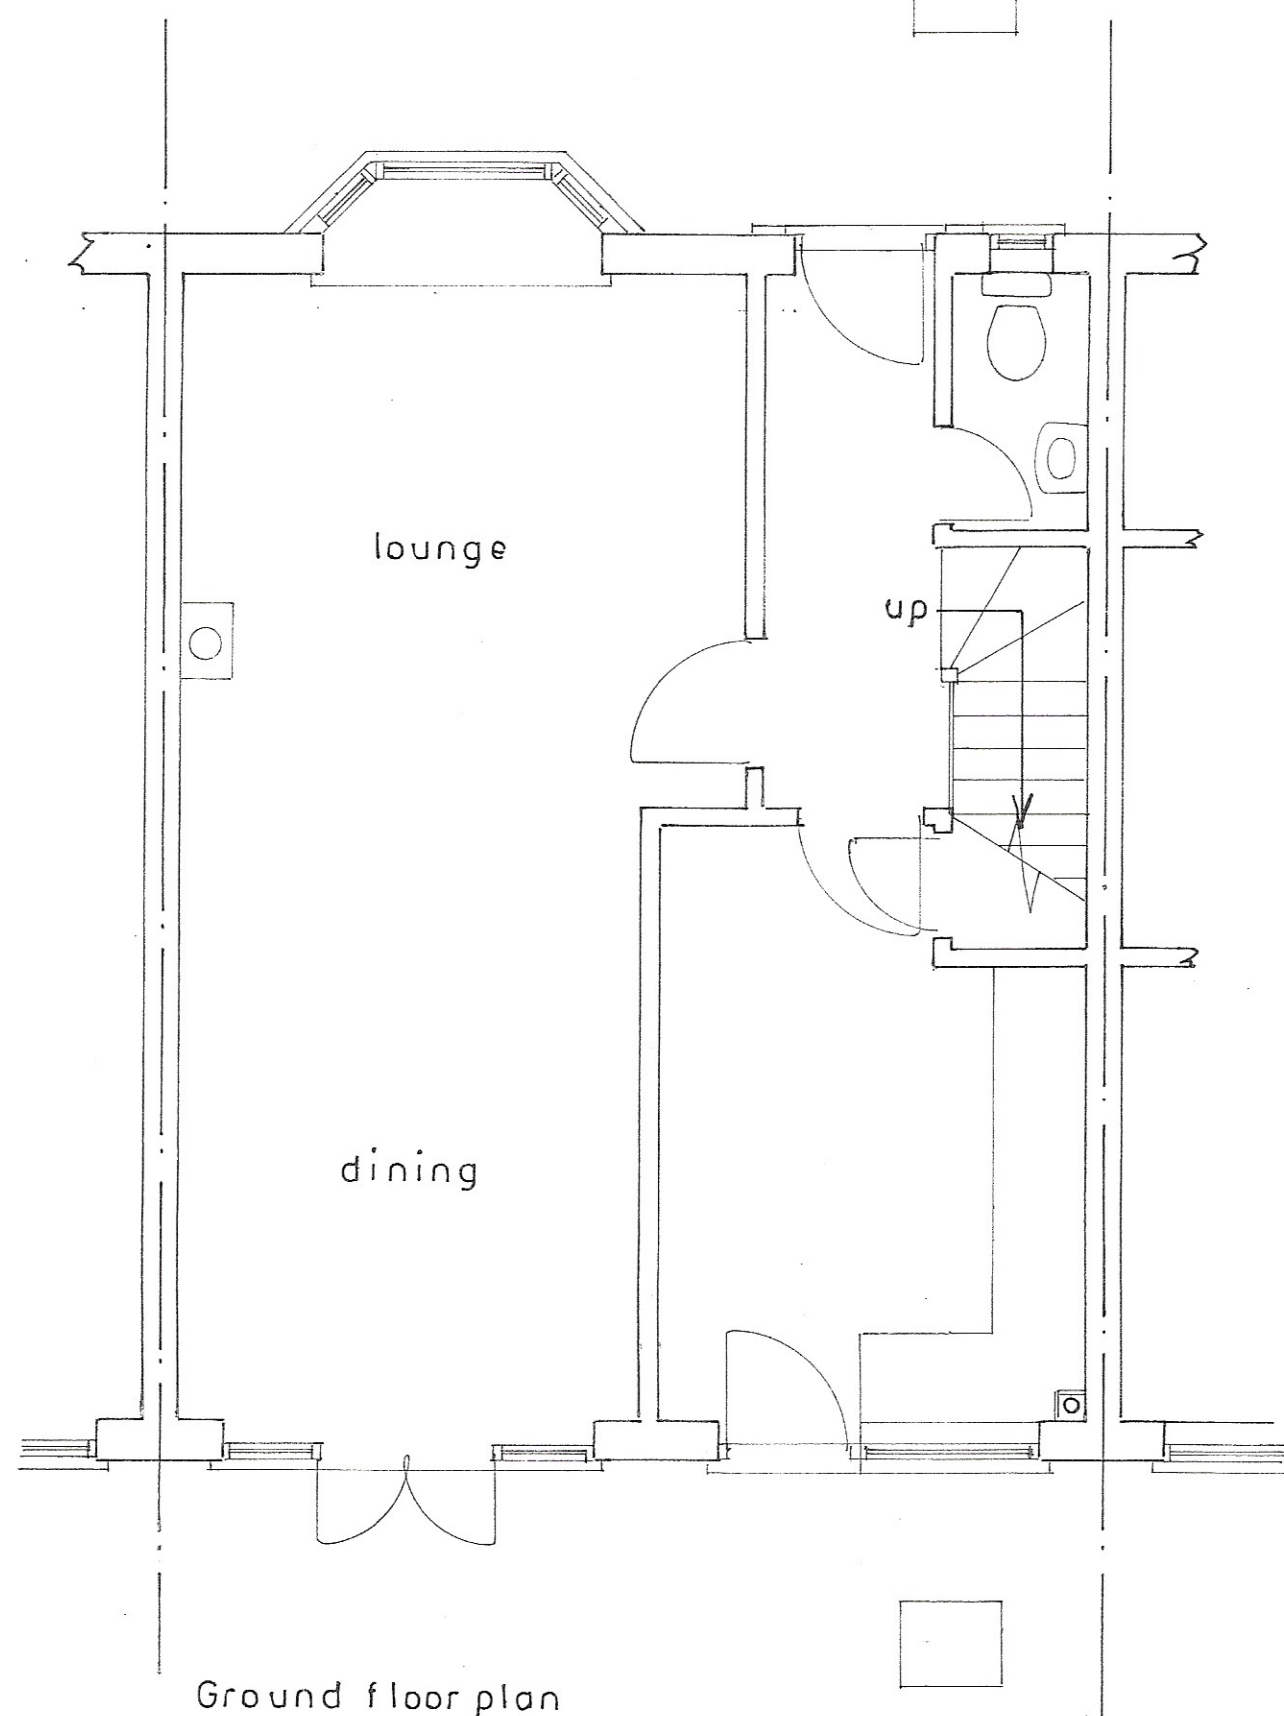

Ground floor plan
1:50

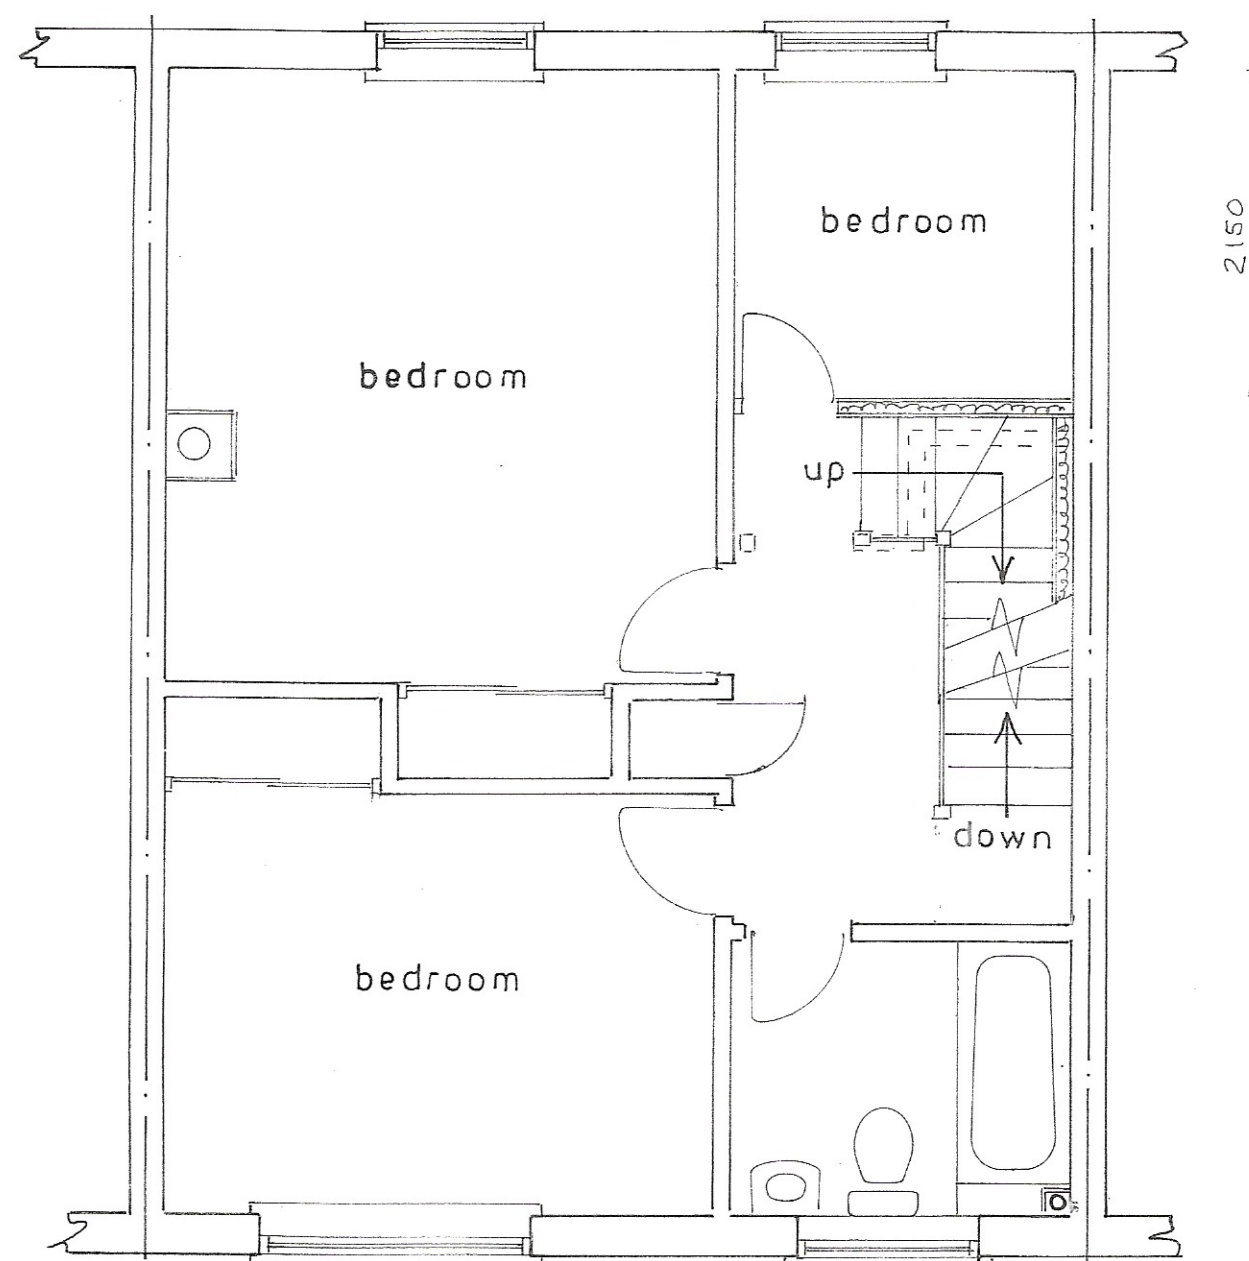

1st floor plan



location plan



Ordnance Survey
Paper Map Copying
Licence No.
100056538

block plan
1:500

sheet 1 of 3

Proposed

PROPOSED LOFT CONVERSION TO FORM NEW 2ND FLOOR AT 5, EDINBURGH CLOSE, ALDWICK
FOR MR. & MRS. D. BRADSHAW.

Bryan Butcher
Rainbow Cottage
Nyetimber Lane
Bognor Regis PO21 3JX
01243 266871
07973 233442
bryan.butcher@btinternet.com
www.bryanbutcher.com