


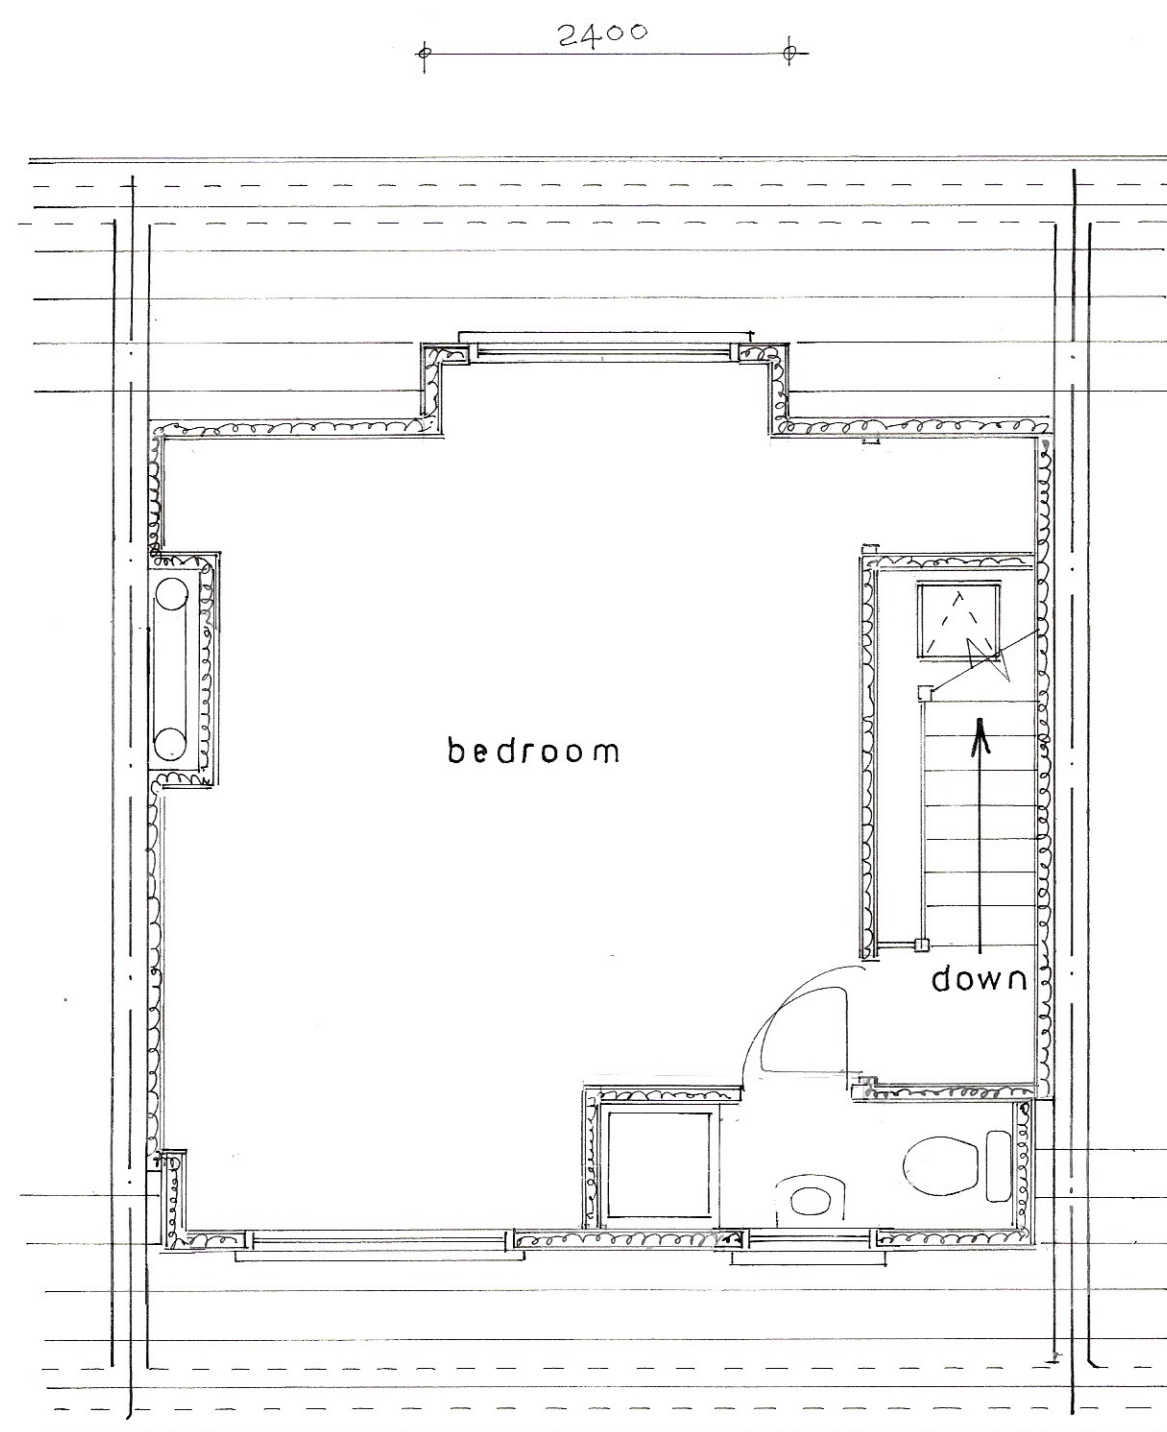

2nd floor plan
1 : 50

Proposed

PROPOSED LOFT CONVERSION TO FORM NEW 2ND FLOOR AT 5, EDINBURGH CLOSE, ALDWICK
FOR MR. & MRS. D. BRADSHAW.

sheet 2 of 3

Bryan Butcher
Rainbow Cottage
Nyetimber Lane
Bognor Regis PO21 3JX
01243 266871
07973 233442
bryan.butcher@btinternet.com
www.bryanbutcher.com