





south-east

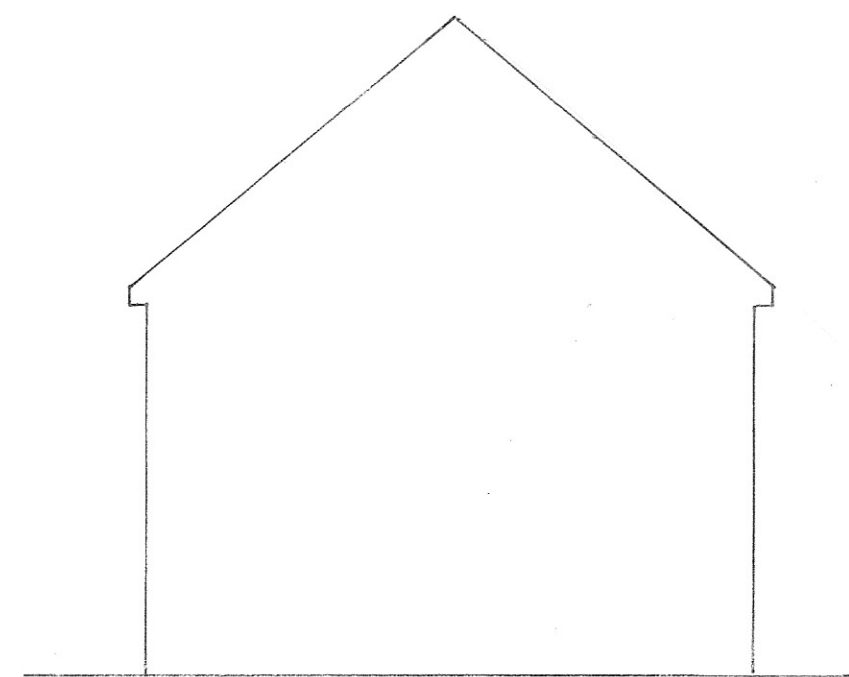


south-west
1:100




north-east

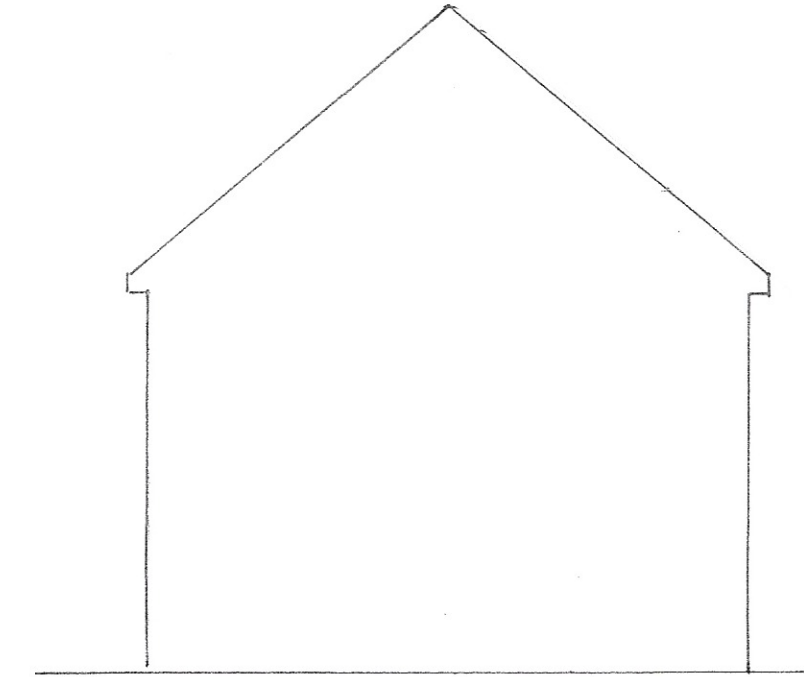


north-west

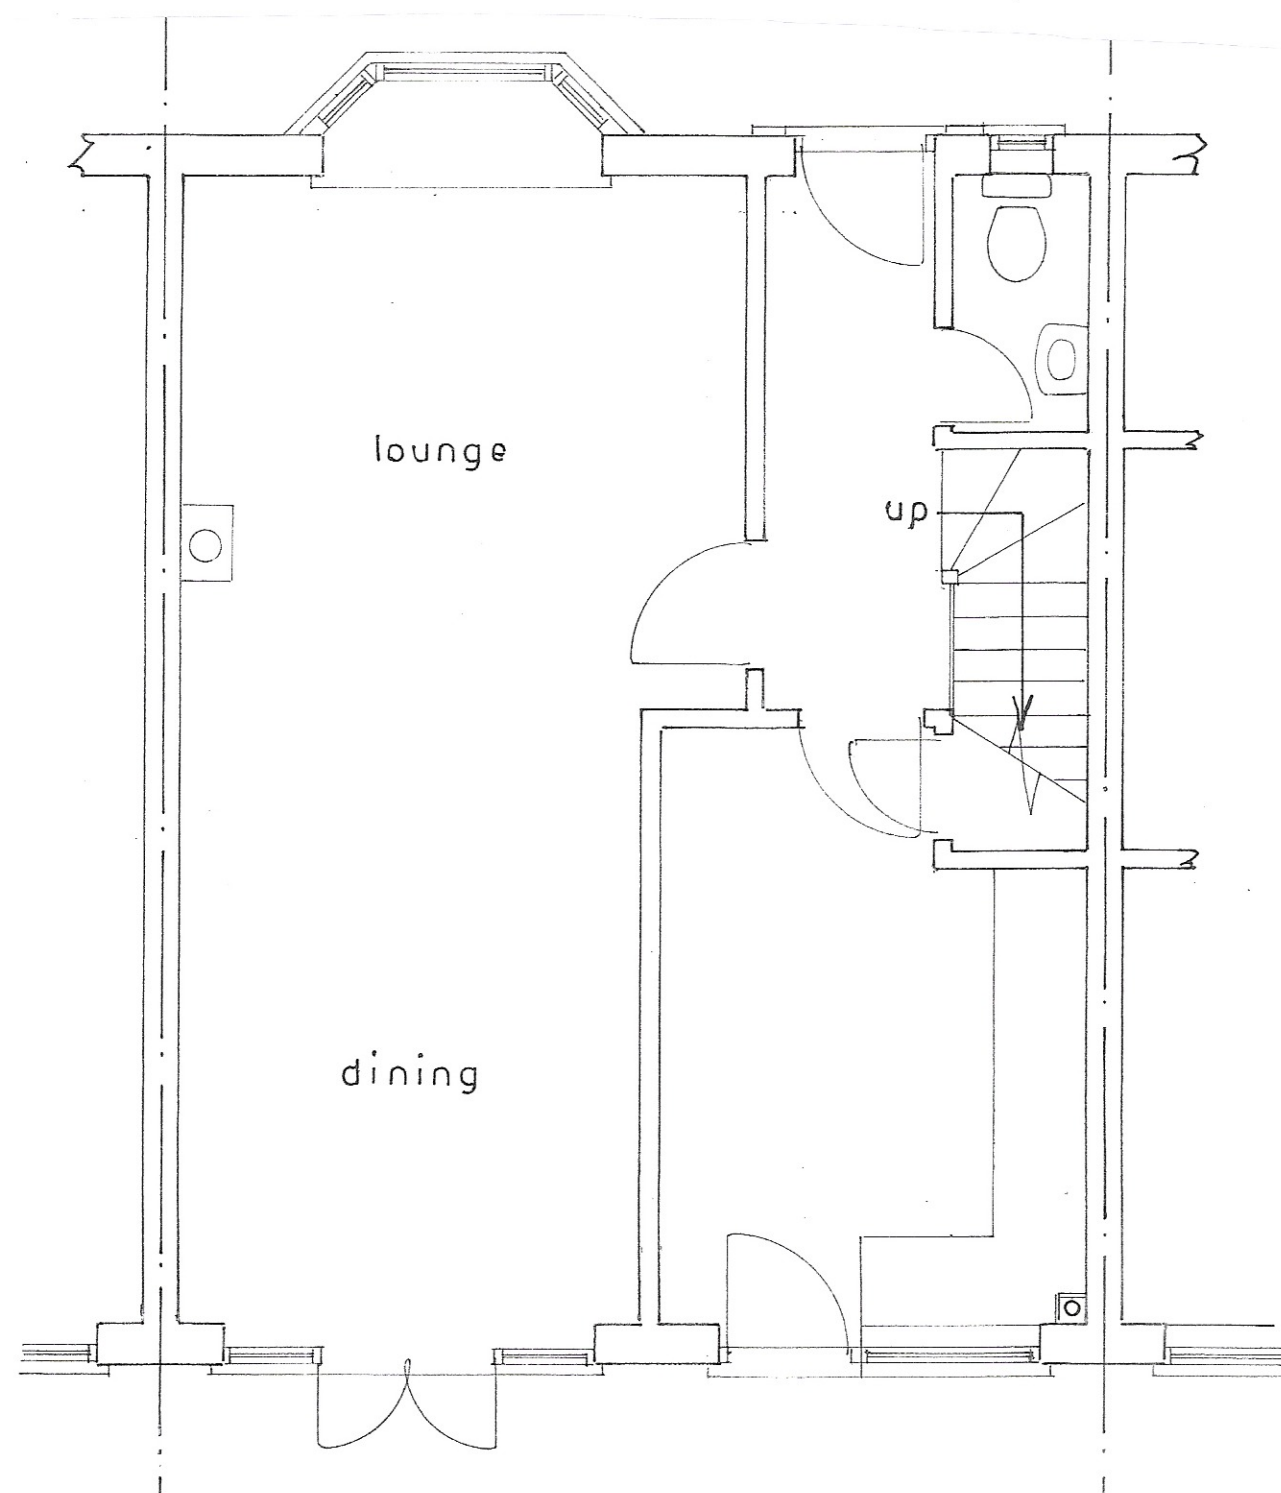


Ground floor plan
1:50

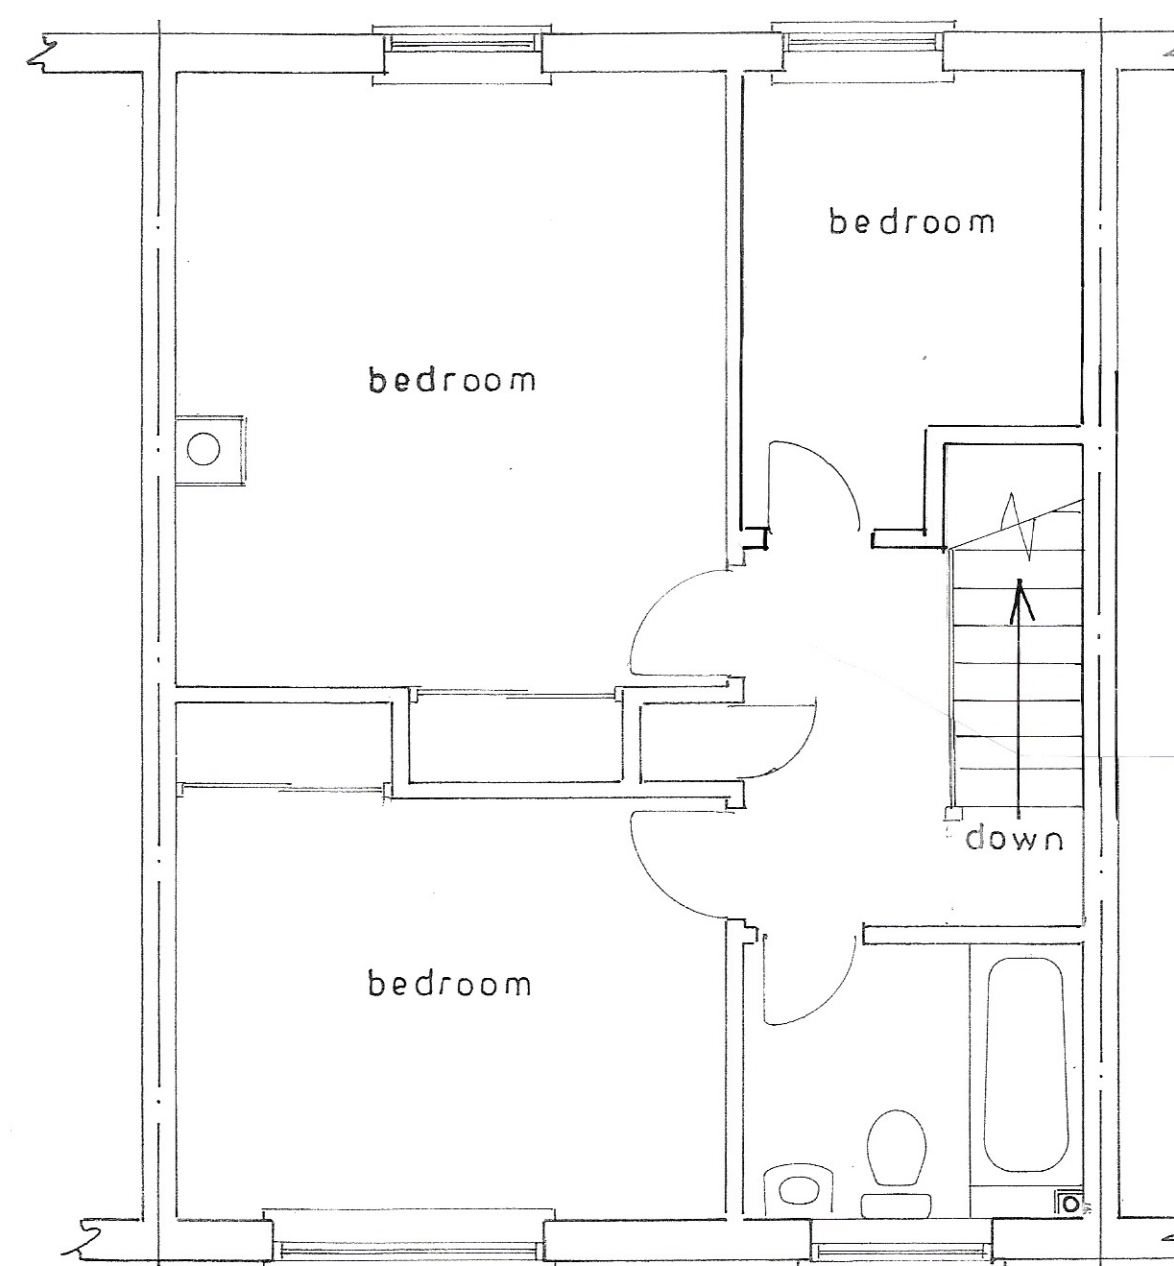

1st floor plan

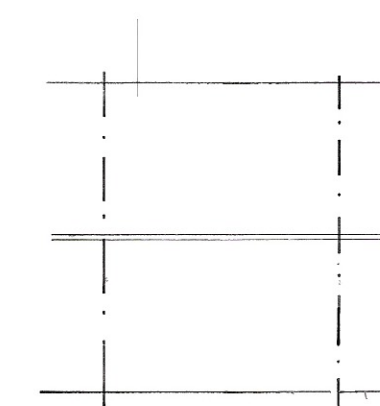

roof plan
1:200

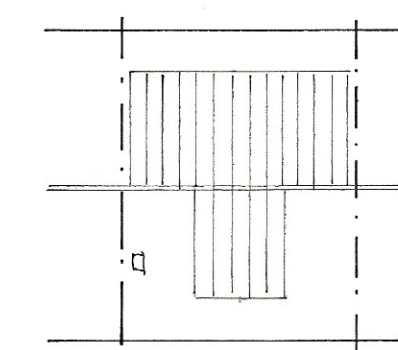

proposed roof plan

Existing

PROPOSED LOFT CONVERSION TO FORM NEW 2ND FLOOR AT 5, EDINBURGH CLOSE, ALDWICK
FOR MR. & MRS. D. BRADSHAW.

sheet 3 of 3

Bryan Butcher
Rainbow Cottage
Nyetimber Lane
Bognor Regis PO21 3JX
01243 266871
07973 233442
bryan.butcher@btinternet.com
www.bryanbutcher.com