
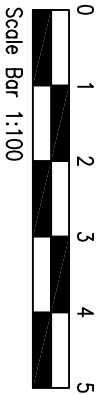
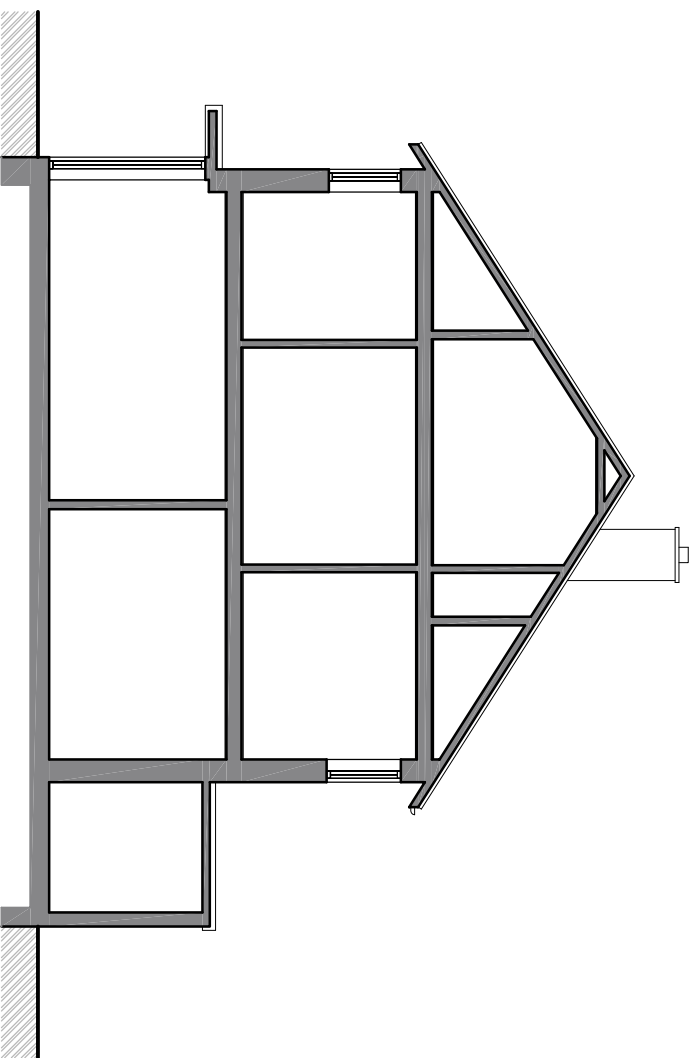
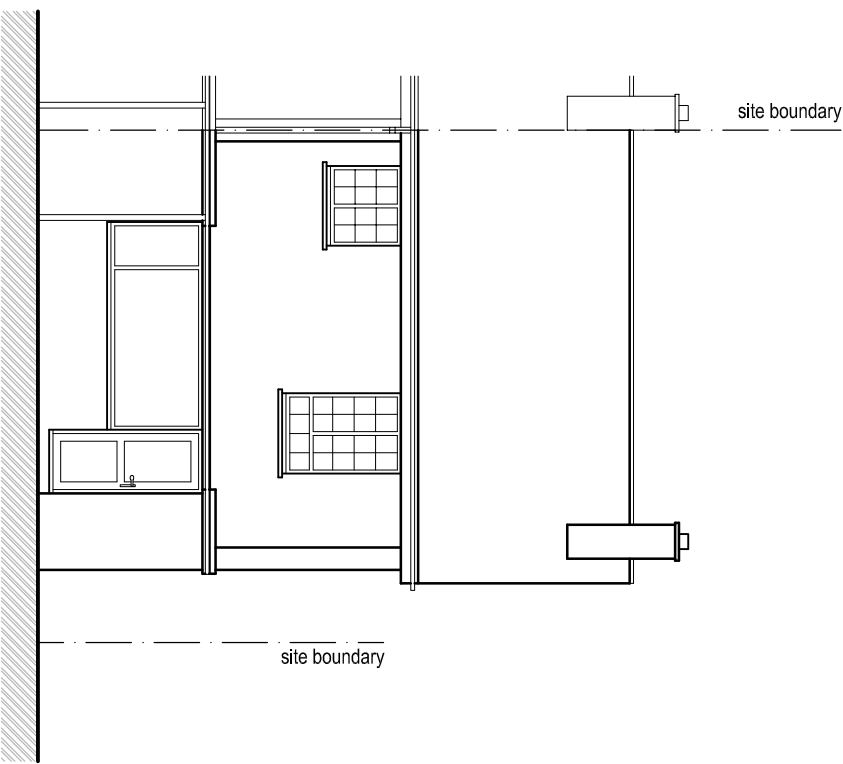
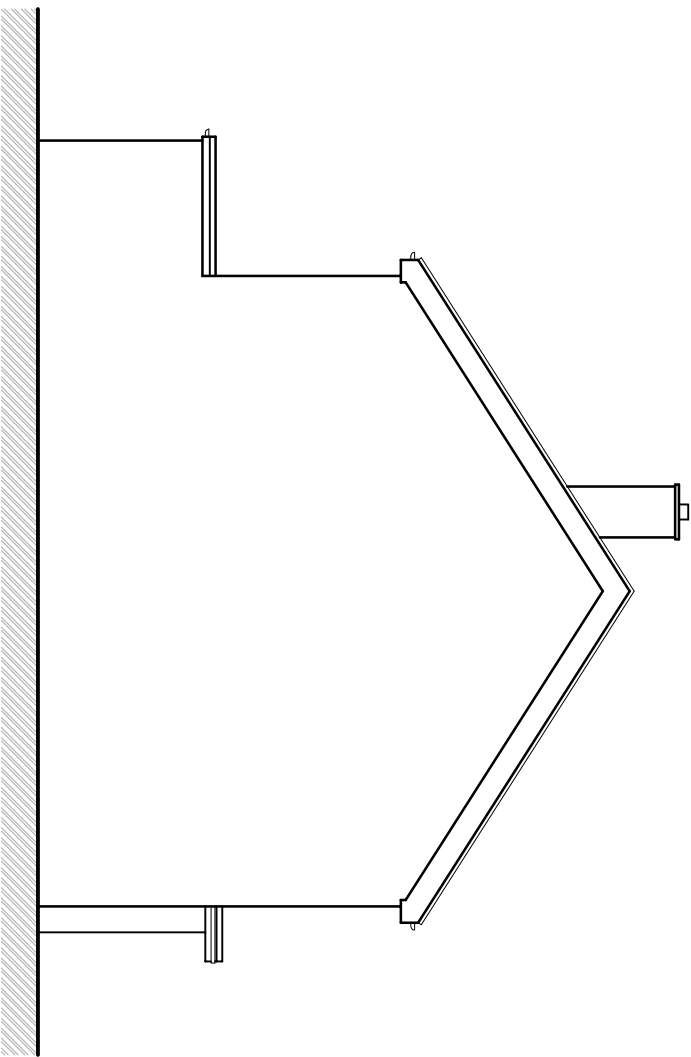
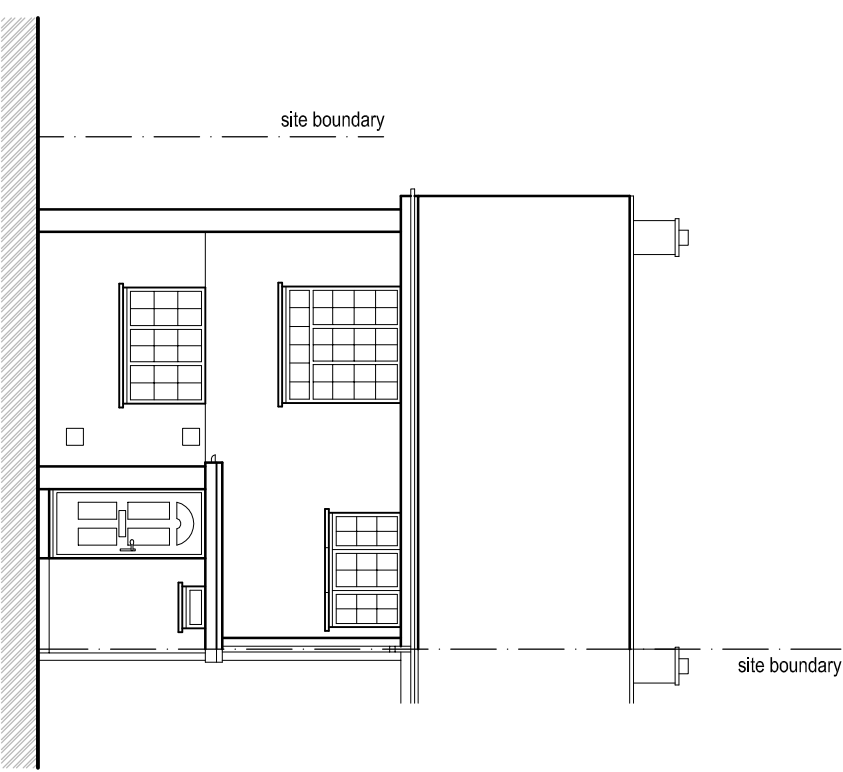
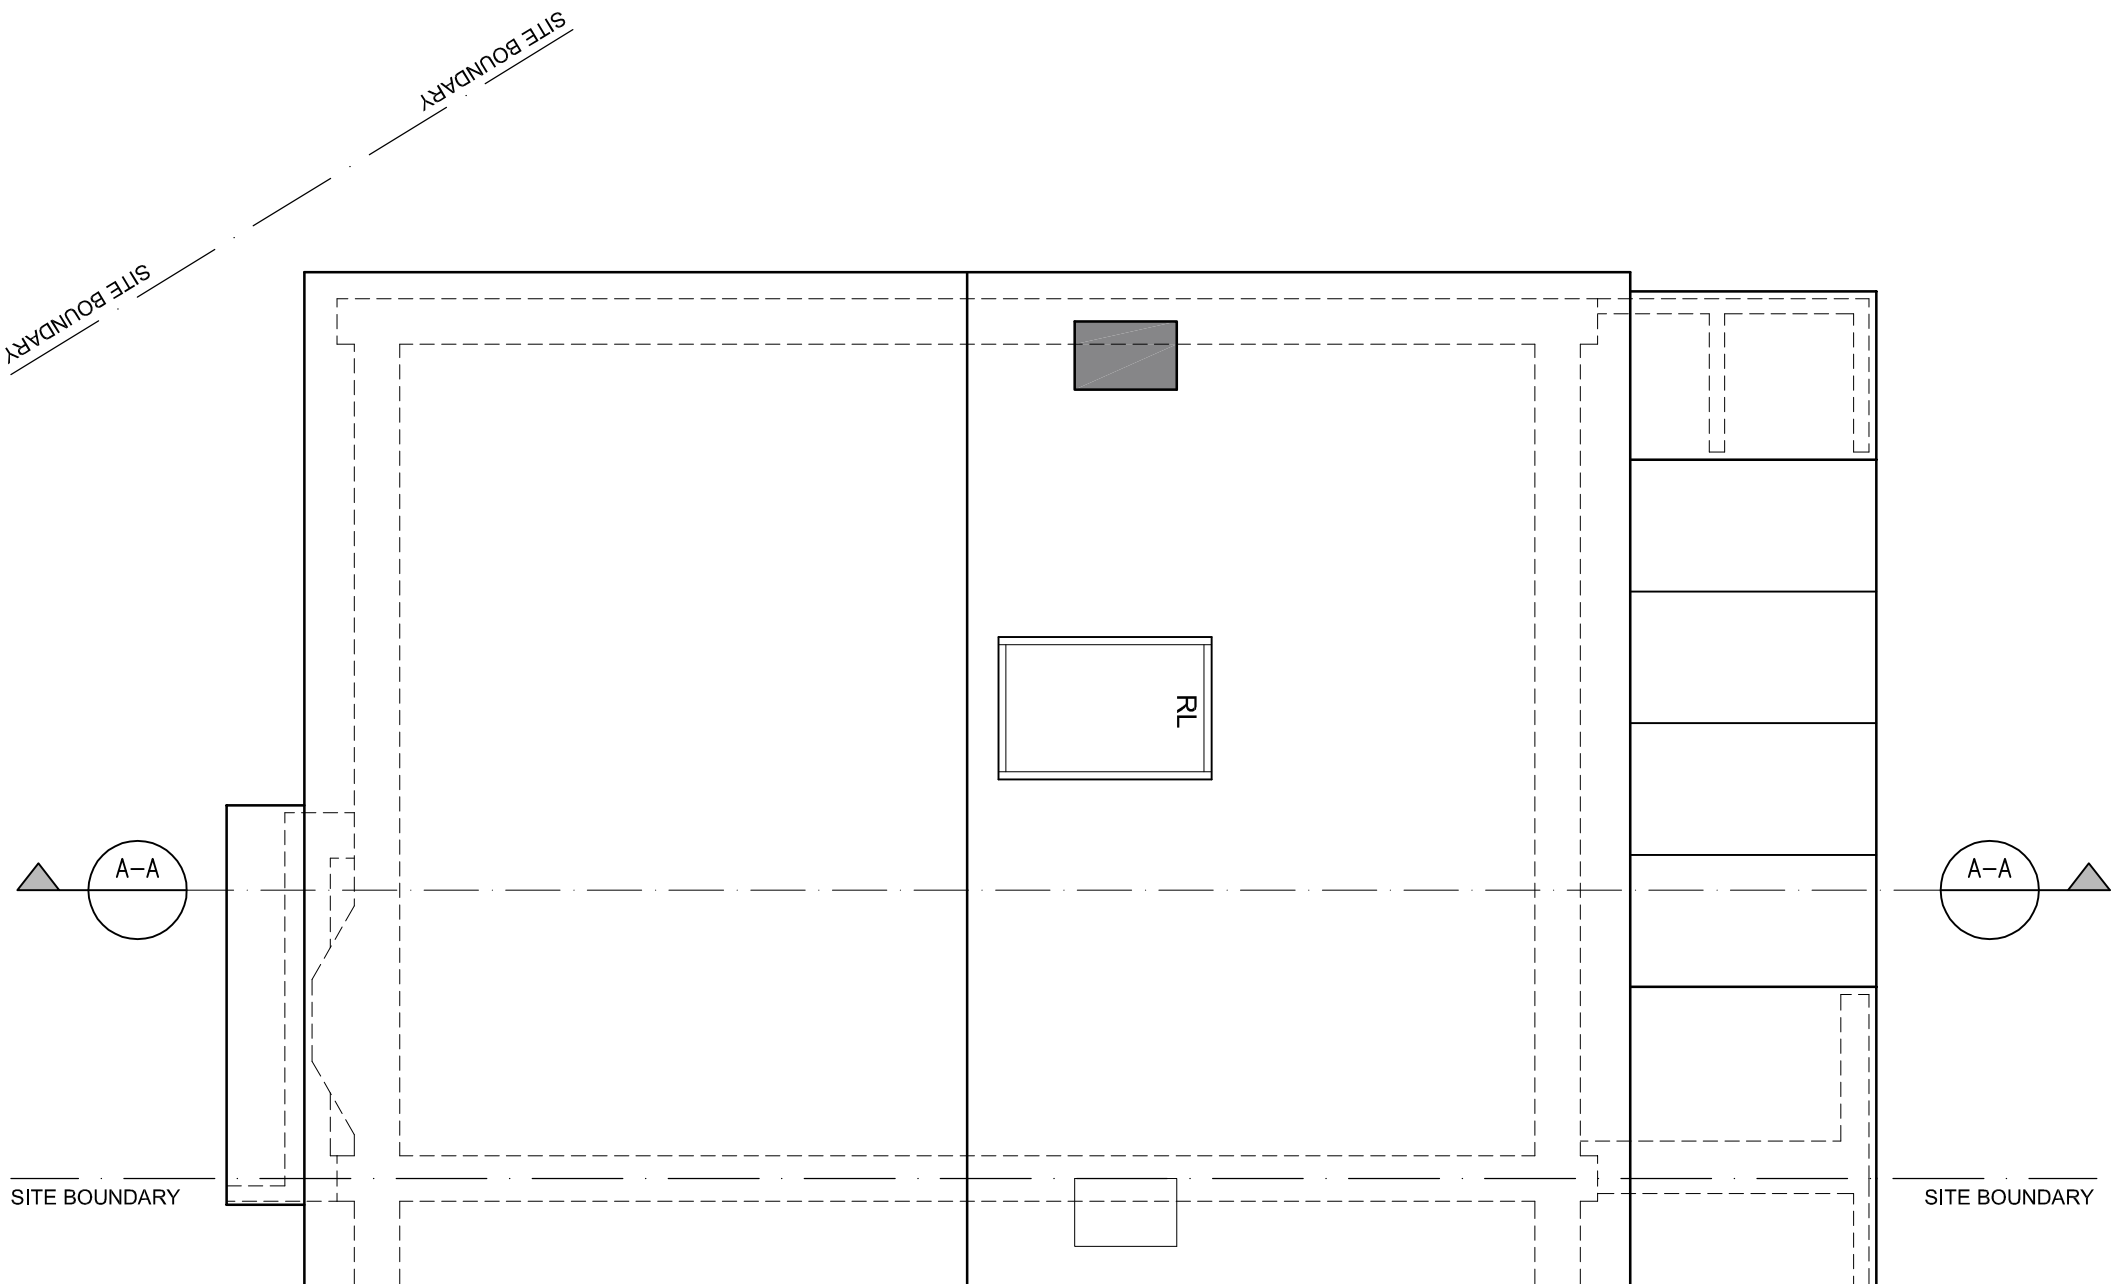
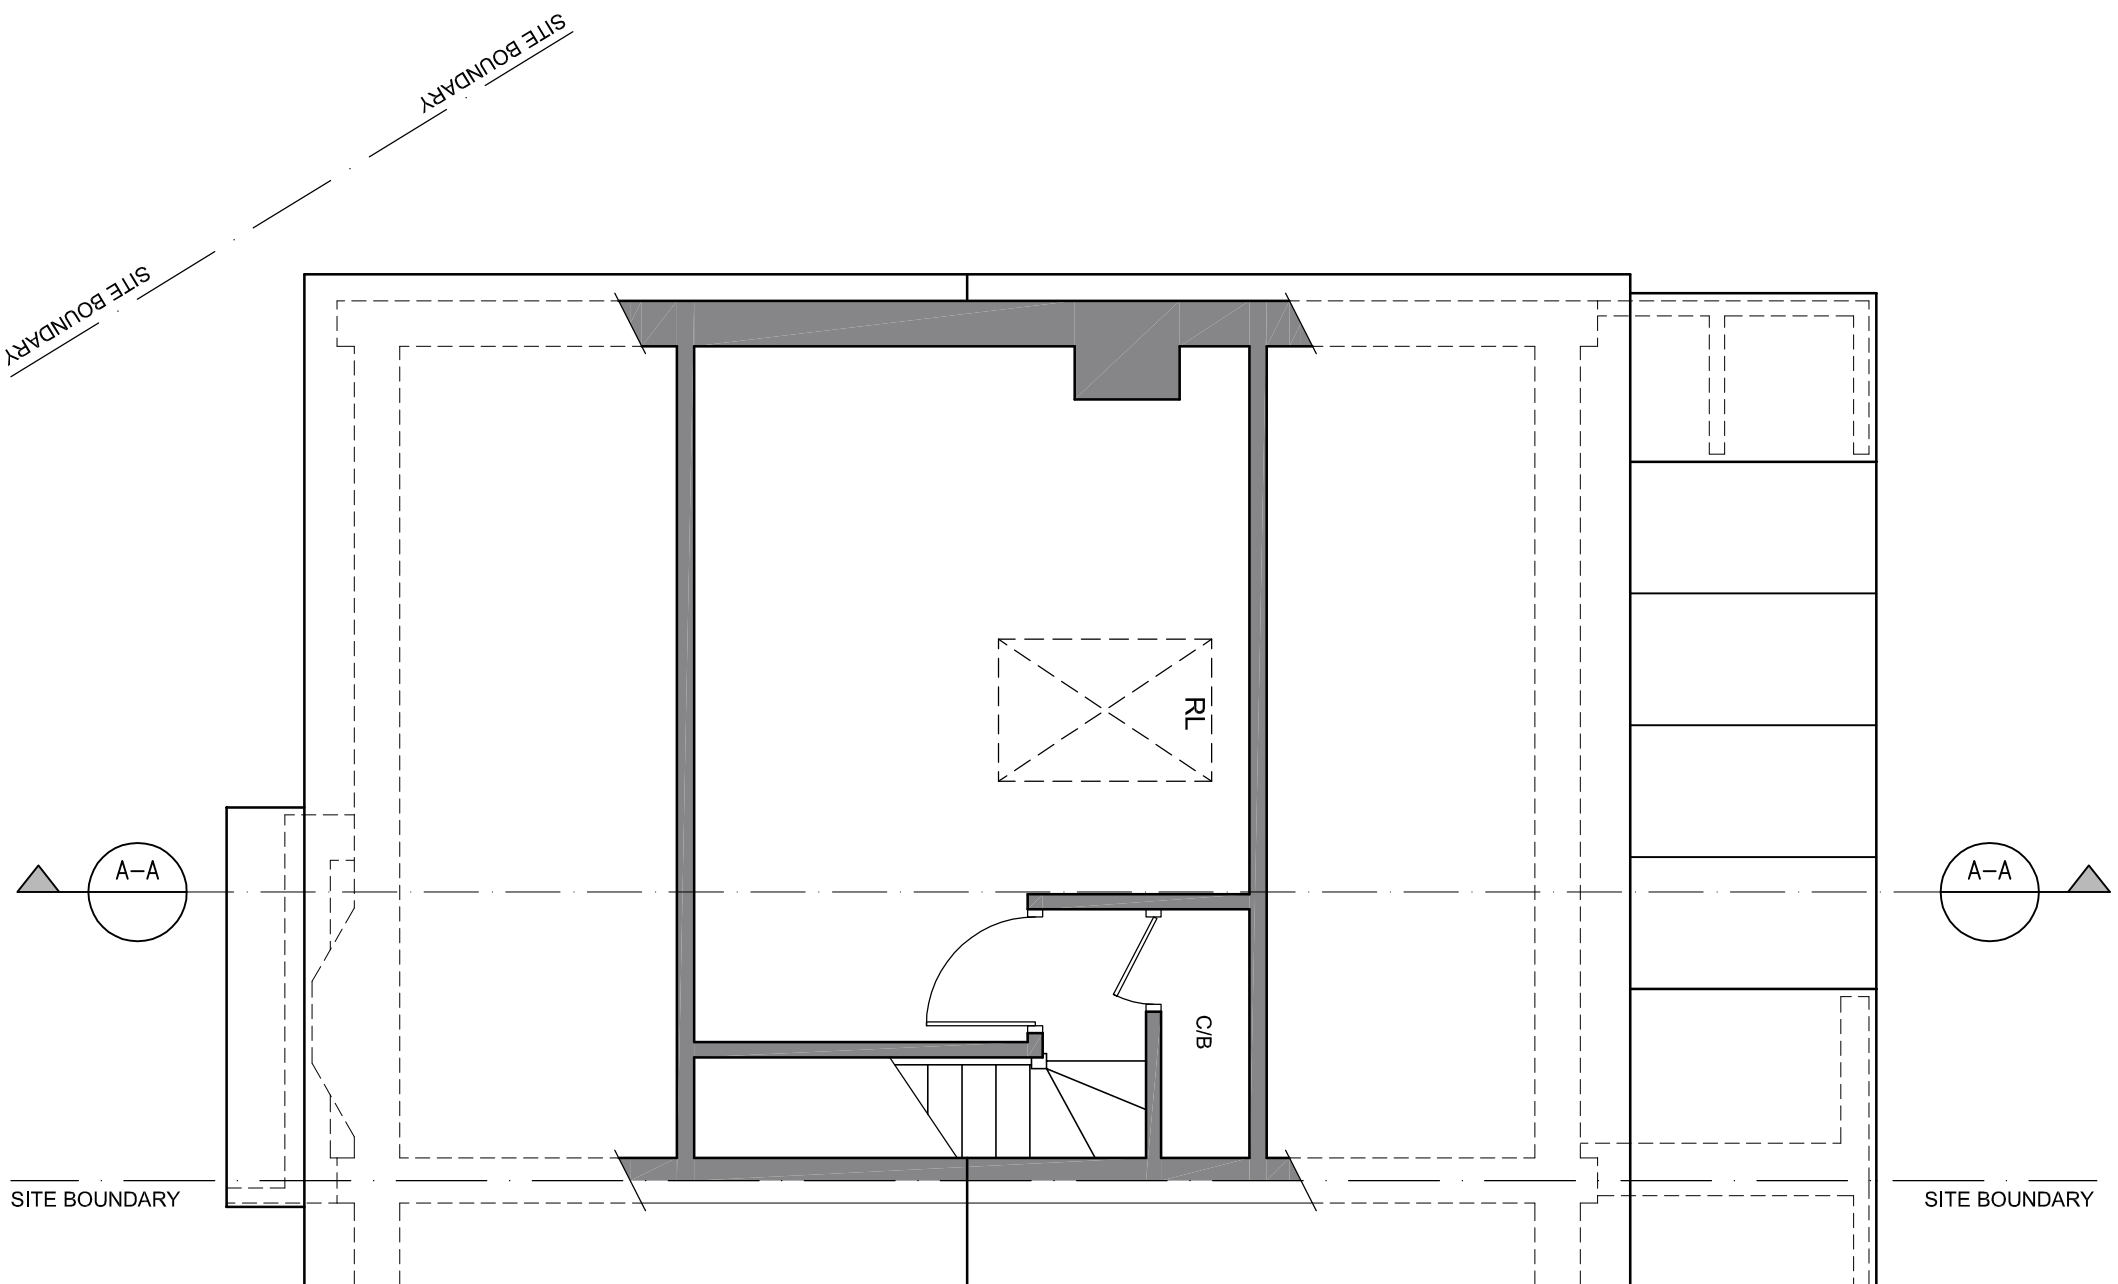
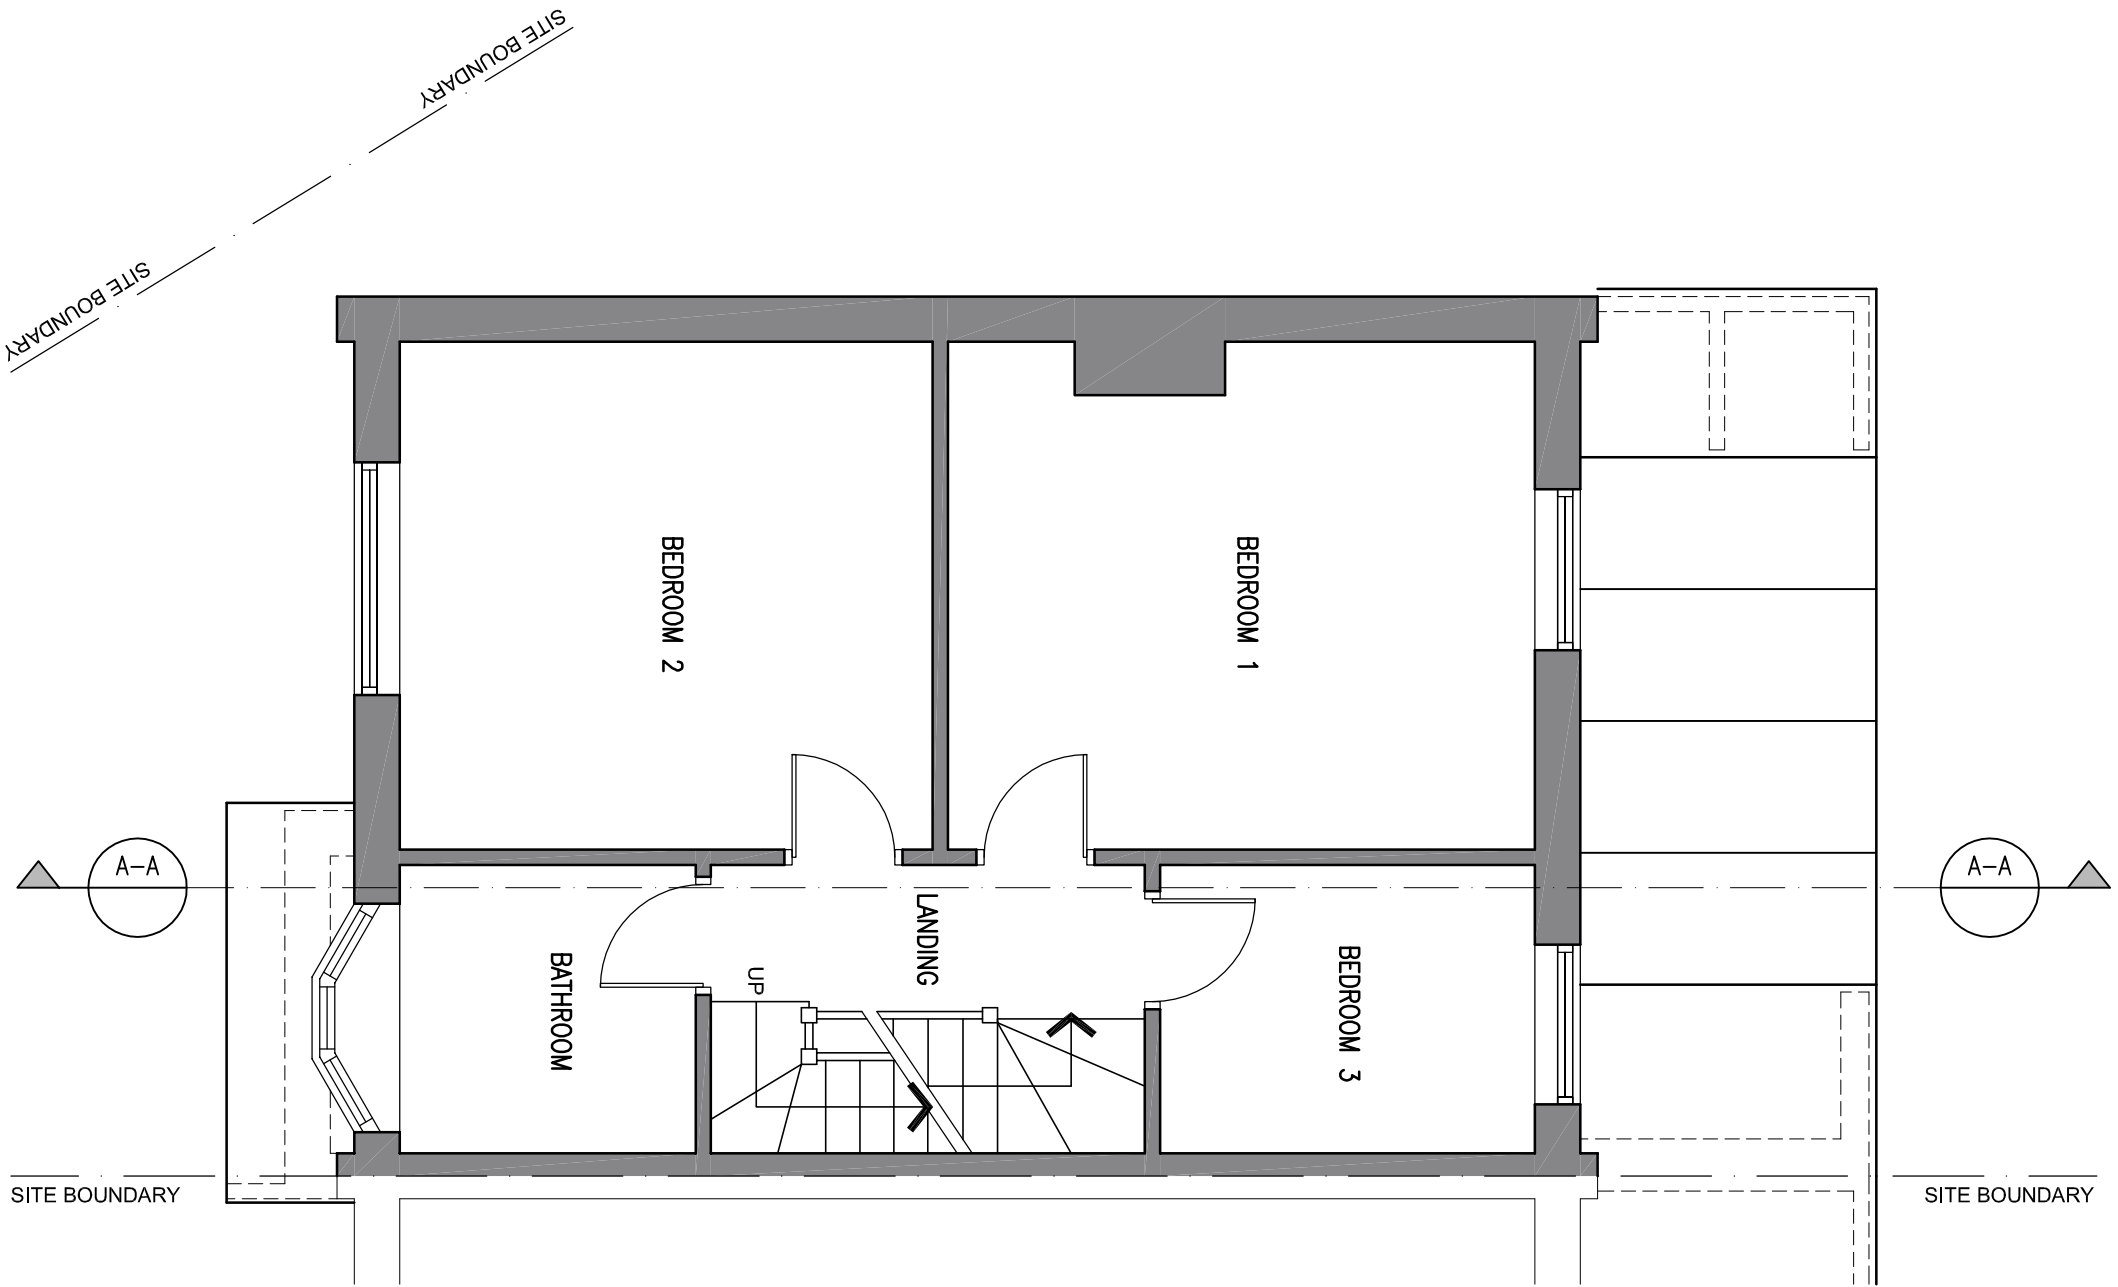


Copyright reserved
This drawing may only be used for the client and location specified in the title block. It may not be copied or disclosed to any other third party.
1. The works shown have been drawn for submission to the local planning authority and are not to be used for construction.
2. No works shall commence until planning approval has been given by the local authority.
3. The works shall be completed within the time specified either full plans building control approval or a building notice served with the local authority.
4. The dimensions indicated are approximate and subject to site checks by the contractor prior to commencement.
5. I accept no responsibility for any unknown factors which either preclude the works from construction or add additional costs, ie location of public sewers and underground services, or any underground structure or obstruction, condition of the existing building.

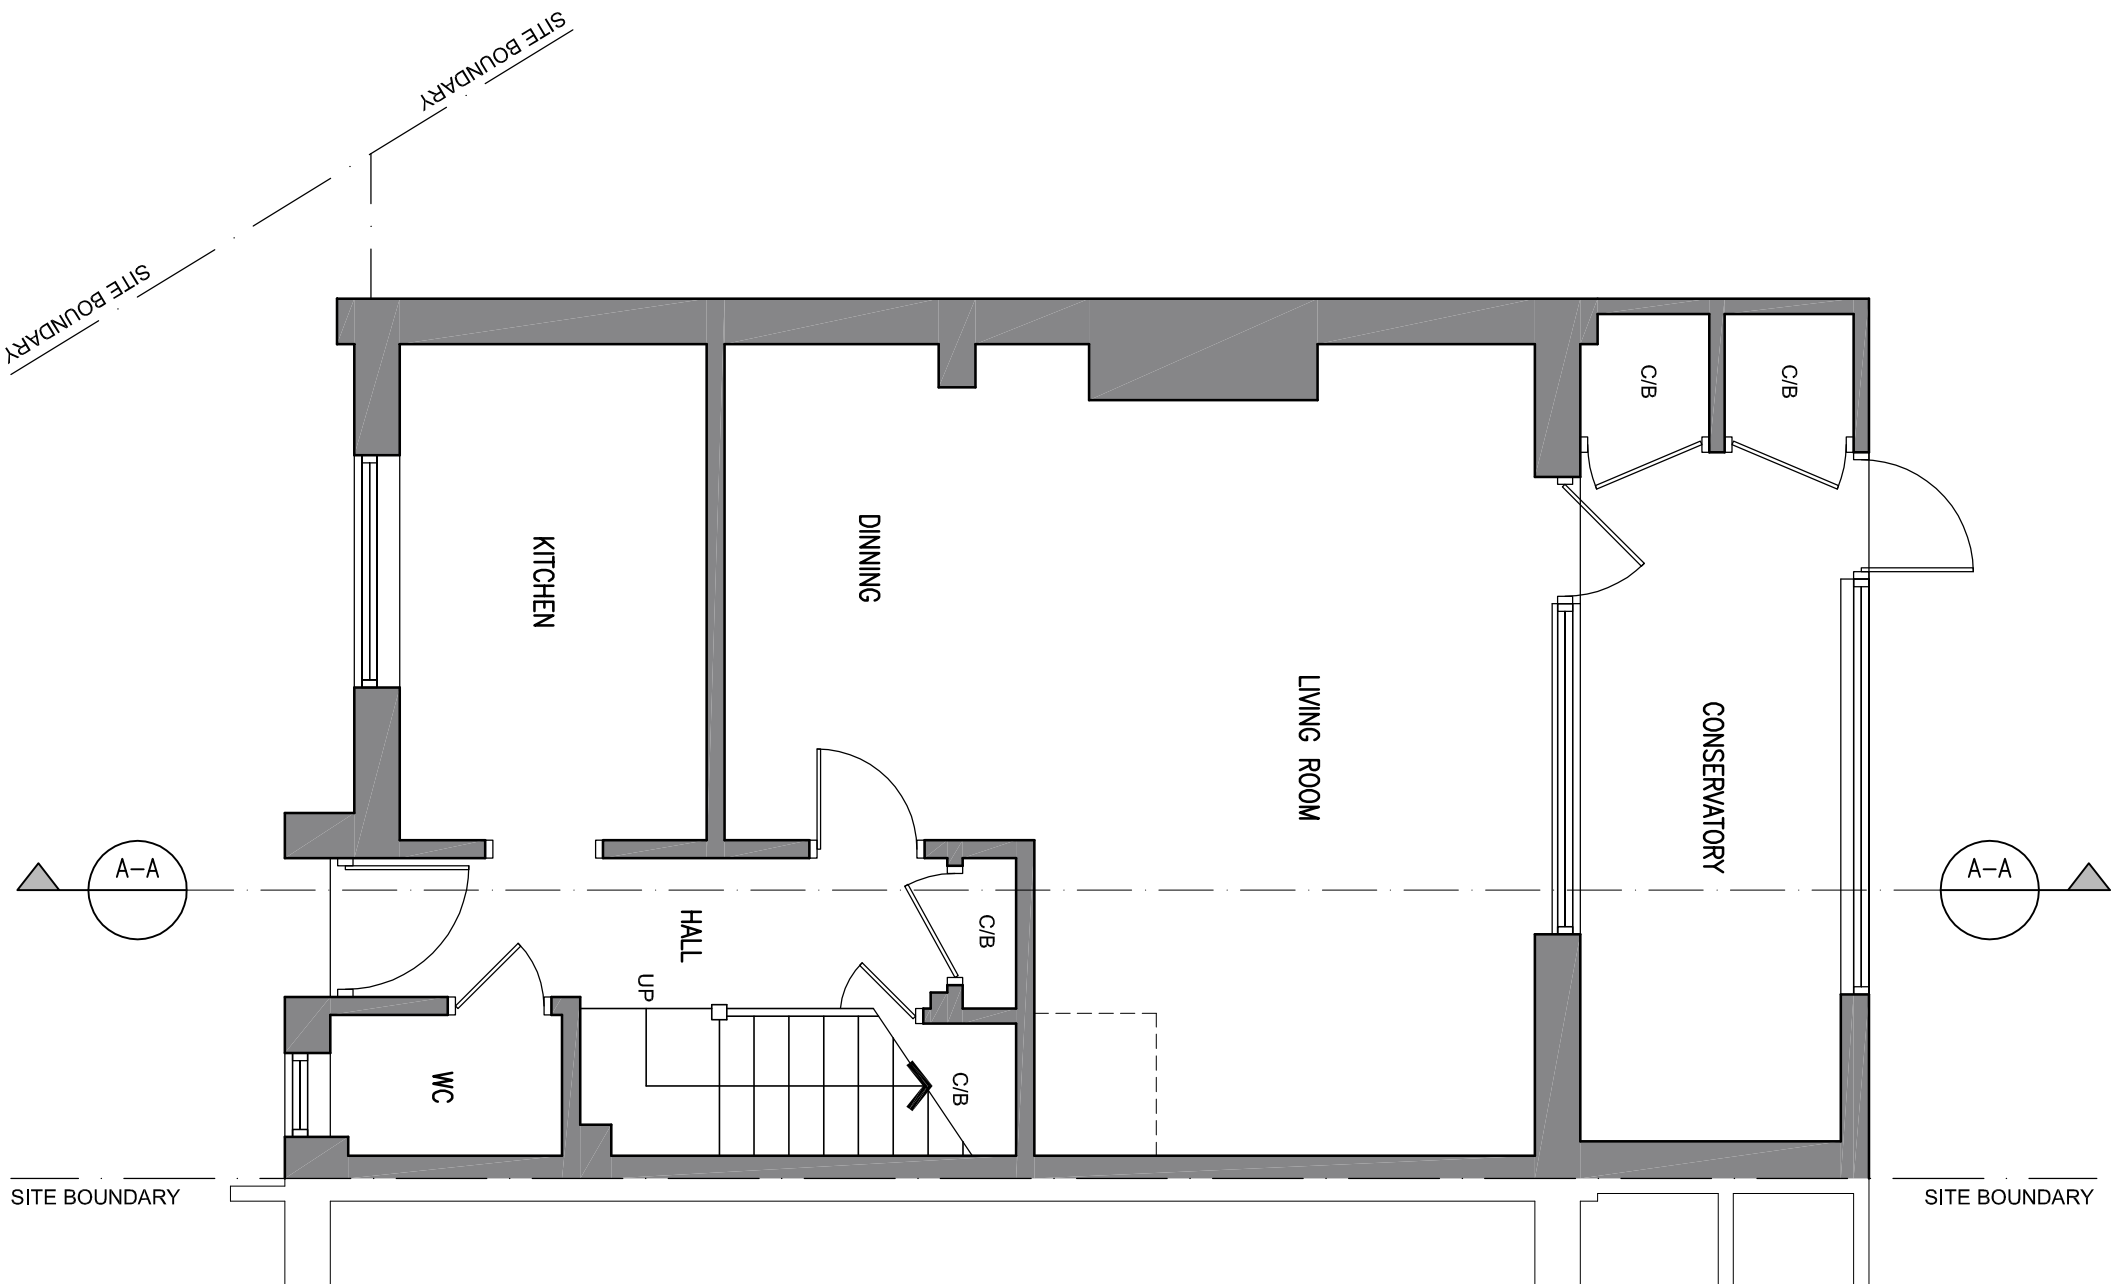

INITIAL APPLICATION		01/04/21
REV	DESCRIPTION	DATE
MR & MRS CLARKE		
PROJECT		
28 COUNTSBURY CLOSE		
BOGNOR REGIS		
WEST SUSSEX, PO21 3DW		
DRAWINGS		
EXISTING PLANS, ELEVATIONS & SECTION AA		
STATUS		
APPLICATION		
SCALE	DATE	REVISED
1:100 1:50	MARCH 2021	3362102