




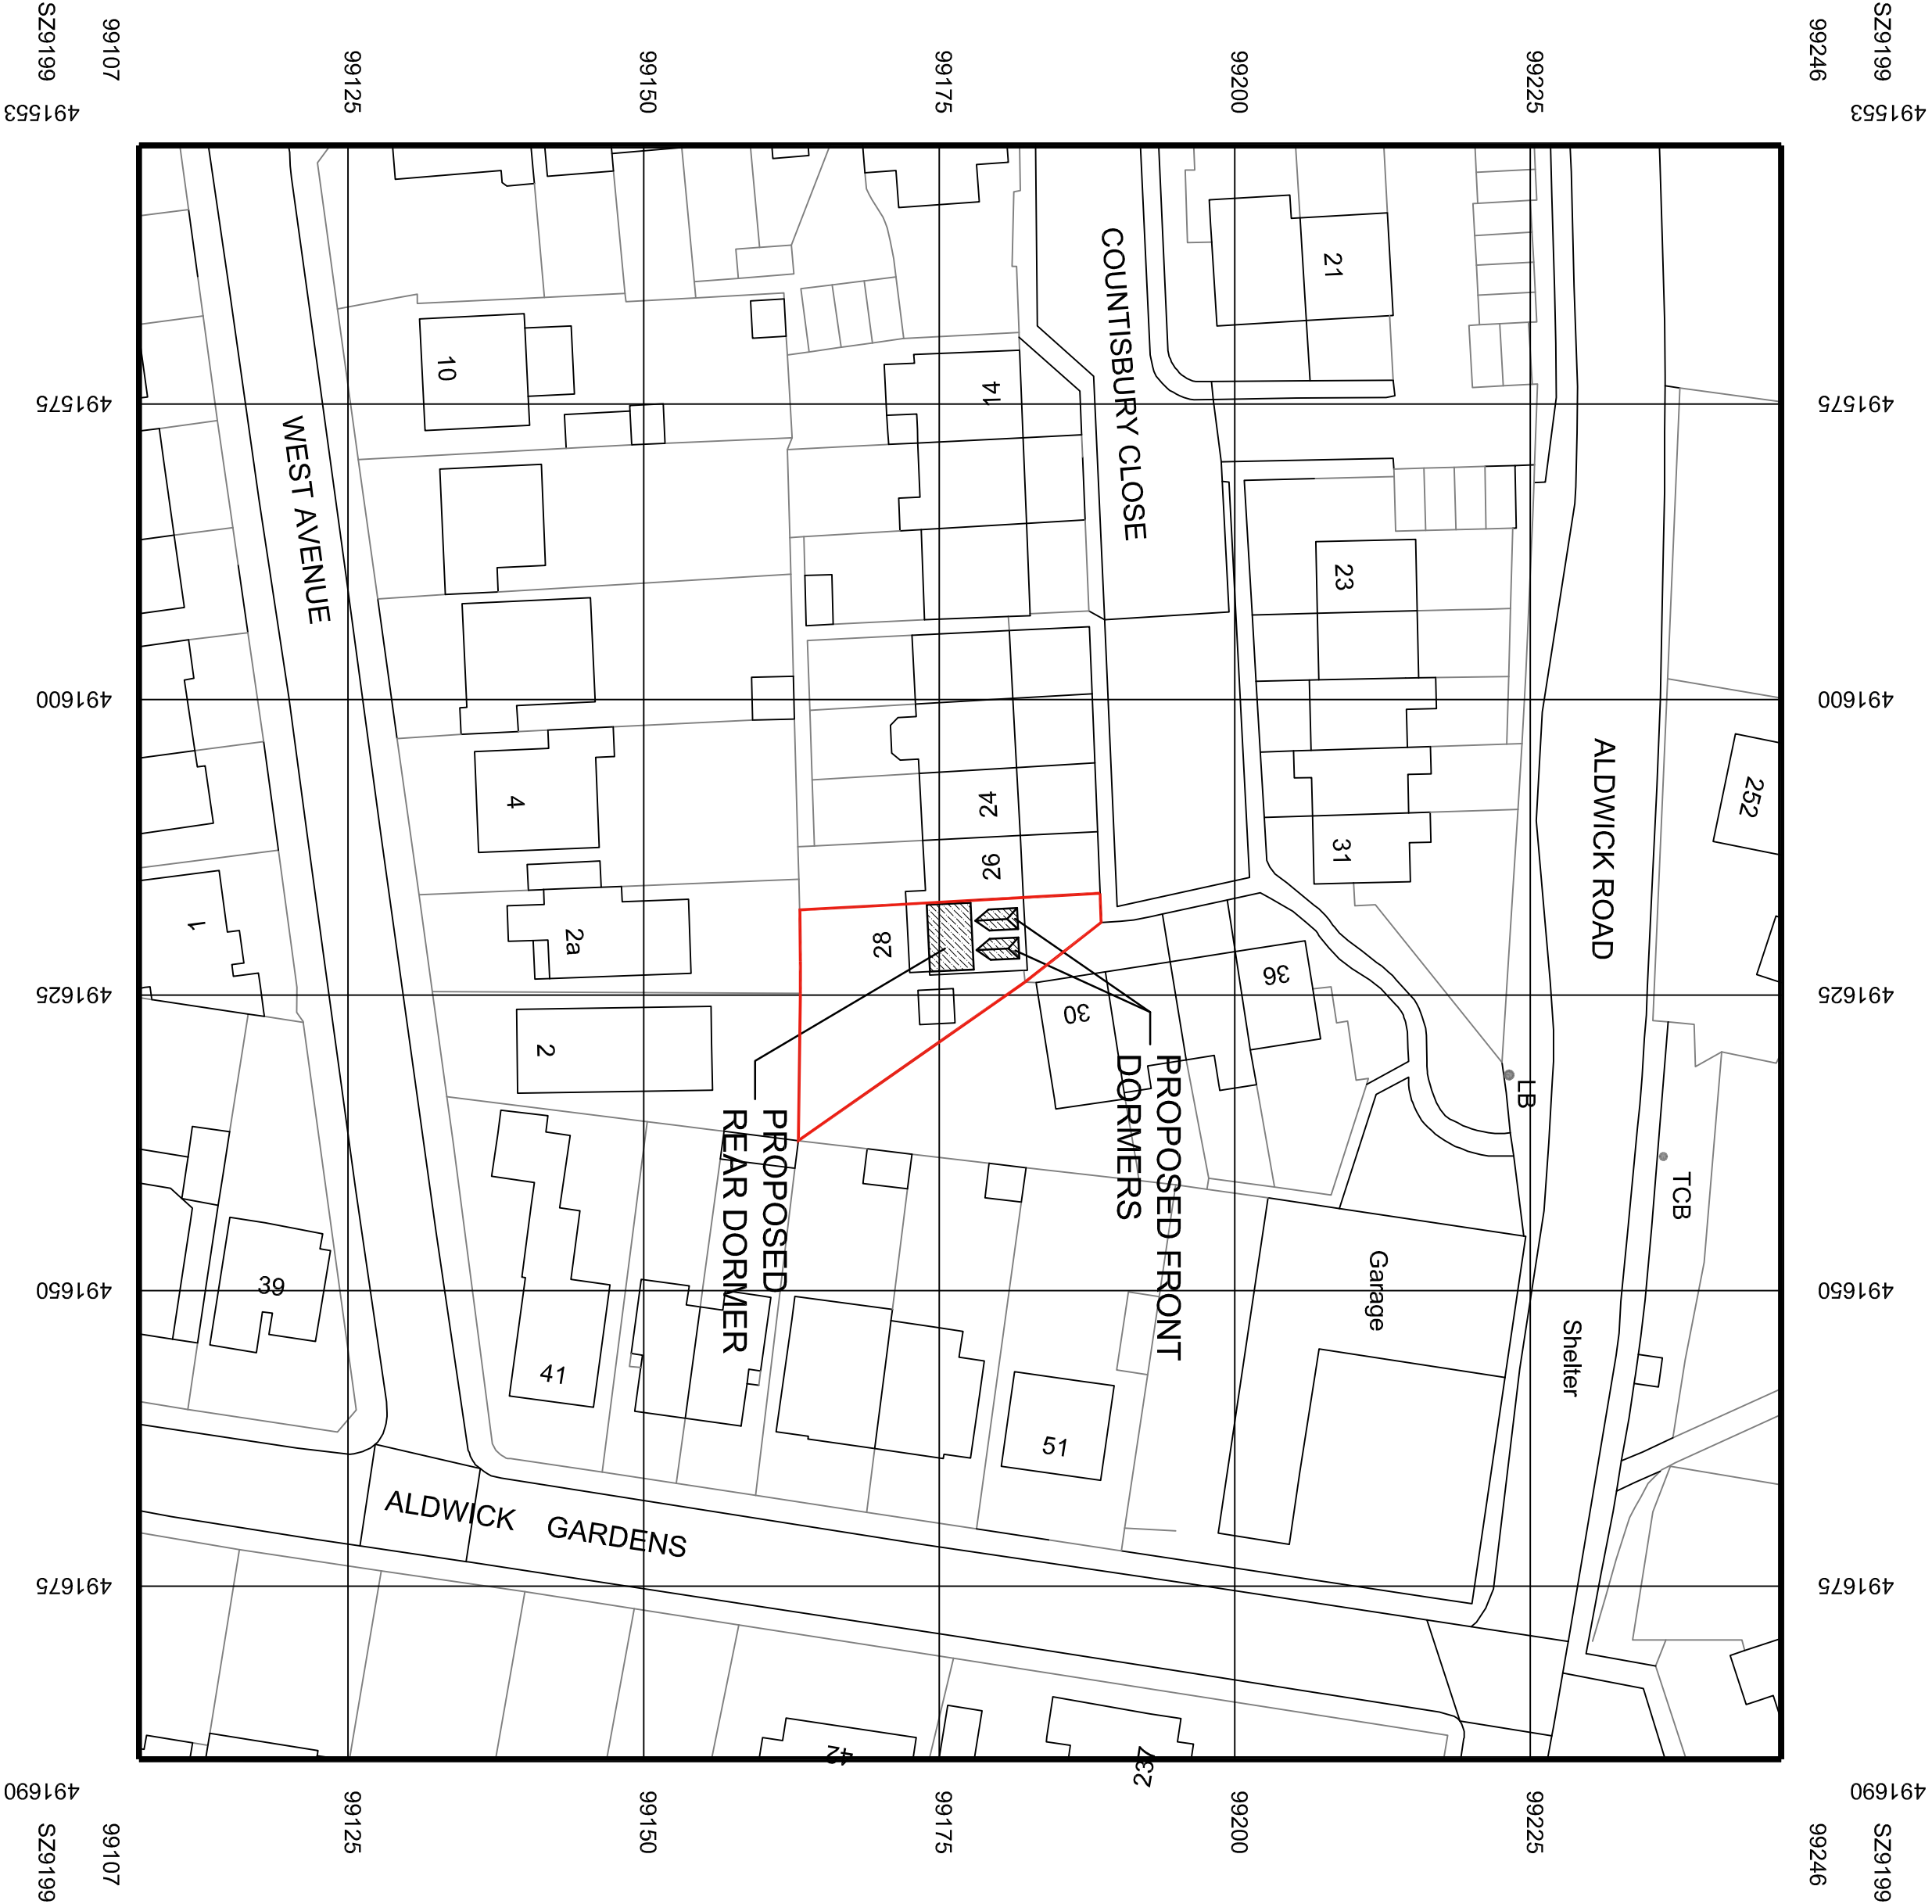

SITE PLAN 1:500

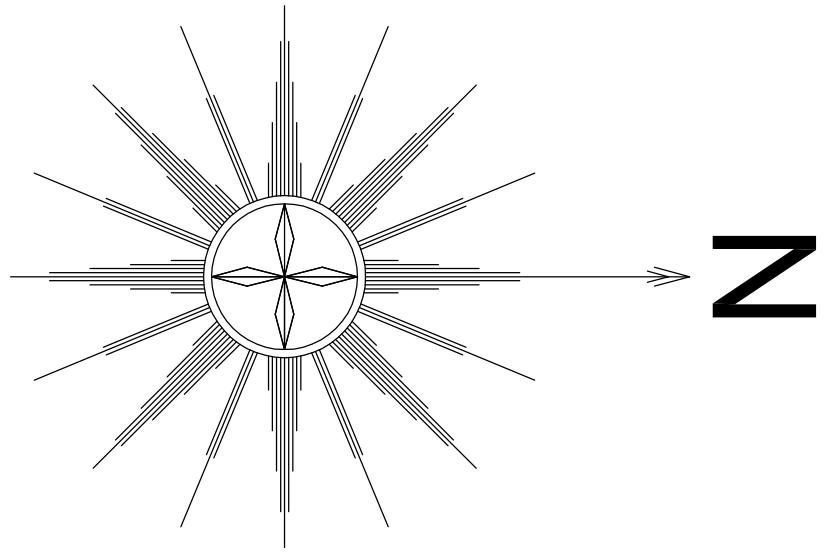

LOCATION PLAN 1:250

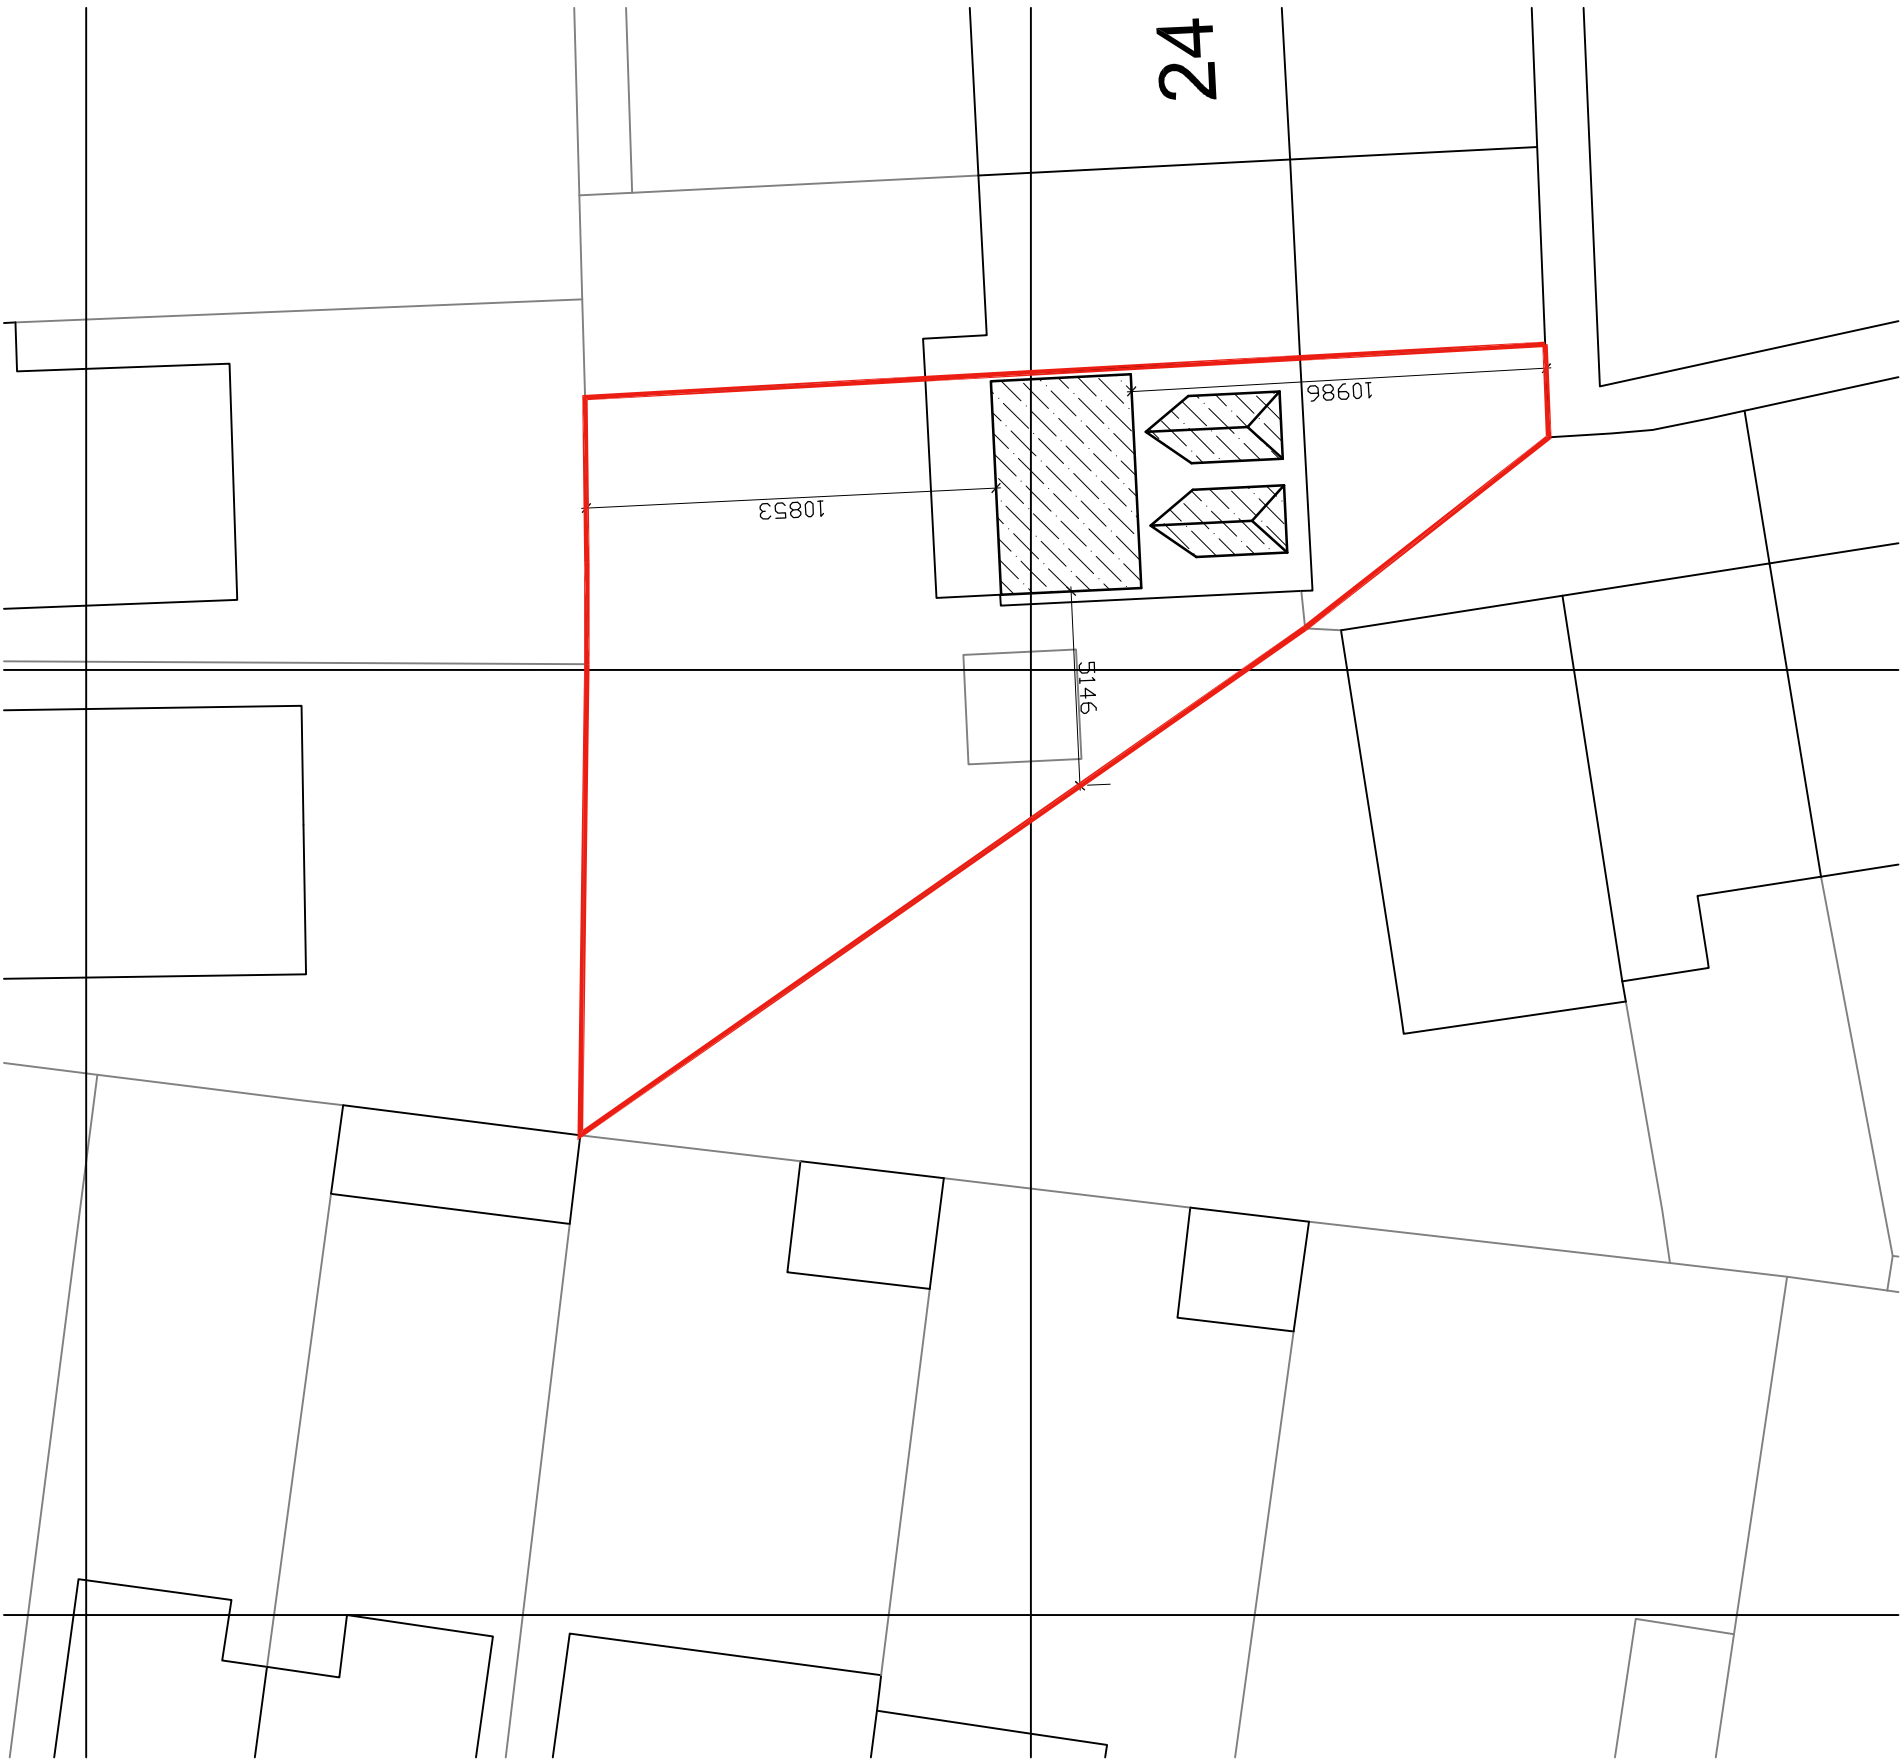

BLOCK PLAN 1:200

Copyright reserved
This drawing may only be used for the client and location specified in the title block. It may not be copied or disclosed to any other third party.
1. The works shown have been drawn for submission to the local planning authority and are not to be used for construction.
2. No works shall commence until planning approval has been given by the local authority.
3. The works shall be carried out in accordance with either full plans building control approval or a building notice served with the local authority.
4. The dimensions indicated are approximate and subject to site checks by the contractor prior to commencement.
5. I accept no responsibility for any unknown factors which either preclude the works from construction or add additional costs, ie location of public sewers and underground services, or any underground structure or obstruction, ground condition of the existing building.

Notes

INITIAL APPLICATION	01/04/21
REV	DATE
DESCRIPTION	

MR & MRS CLARKE

28 COUNTSBURY CLOSE
BOGNOR REGIS
WEST SUSSEX, PO21 3DW

LOCATION PLAN, SITE PLAN & BLOCK PLAN

APPLICATION

SCALE	DATE	BMC No	REVISION
1:500 1:500 1:200	MARCH 2021	336201	-