

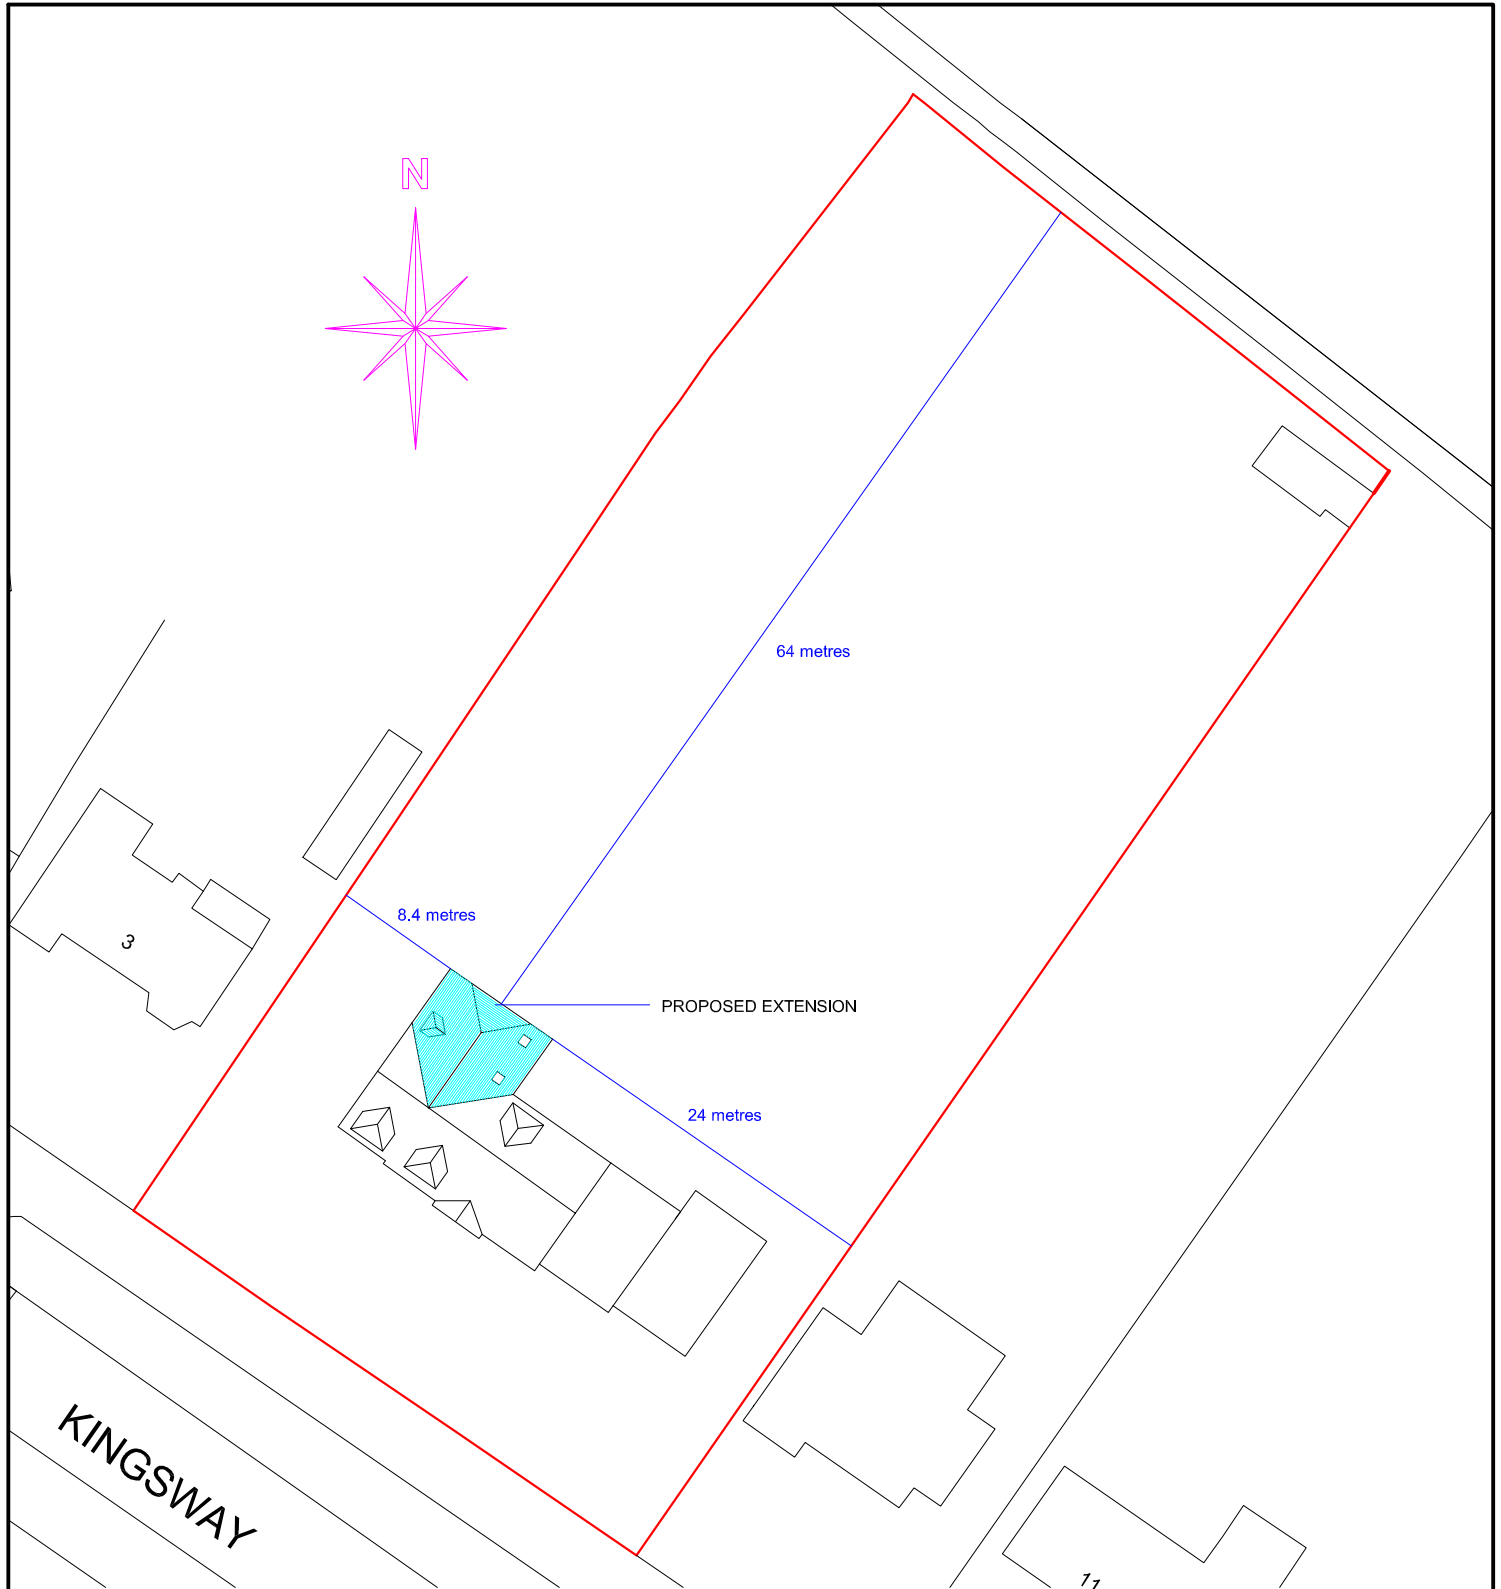


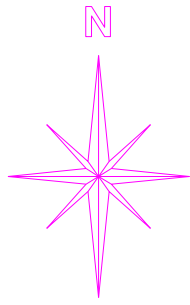

SITE PLAN - 1/500

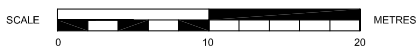

1/1250 and 1/500 on A4 paper.

SUSSEX BUILDING CONSULTANCY LIMITED

5 KINGSWAY, CRAIGWEIL, ALDWICK,
BOGNOR REGIS, WEST SUSSEX.

SCALE - 1/500 REV - DATE - 08/02/2022



LABC

3 NORTHCOTE ROAD
BOGNOR REGIS
PO21 5LZ

TEL/FAX - (01243) 861379