


Southern Co-Op,
68 Rose Green Road,
Bognor Regis,
West Sussex,
PO21 3EQ
E080445

OS MasterMap 1250/2500/10000 scale
Monday, February 24, 2020, ID: BW1-00862555
maps.blackwell.co.uk

1:500 scale print at A4, Centre: 490371 E, 99349 N

©Crown Copyright Ordnance Survey. Licence no. 100041041

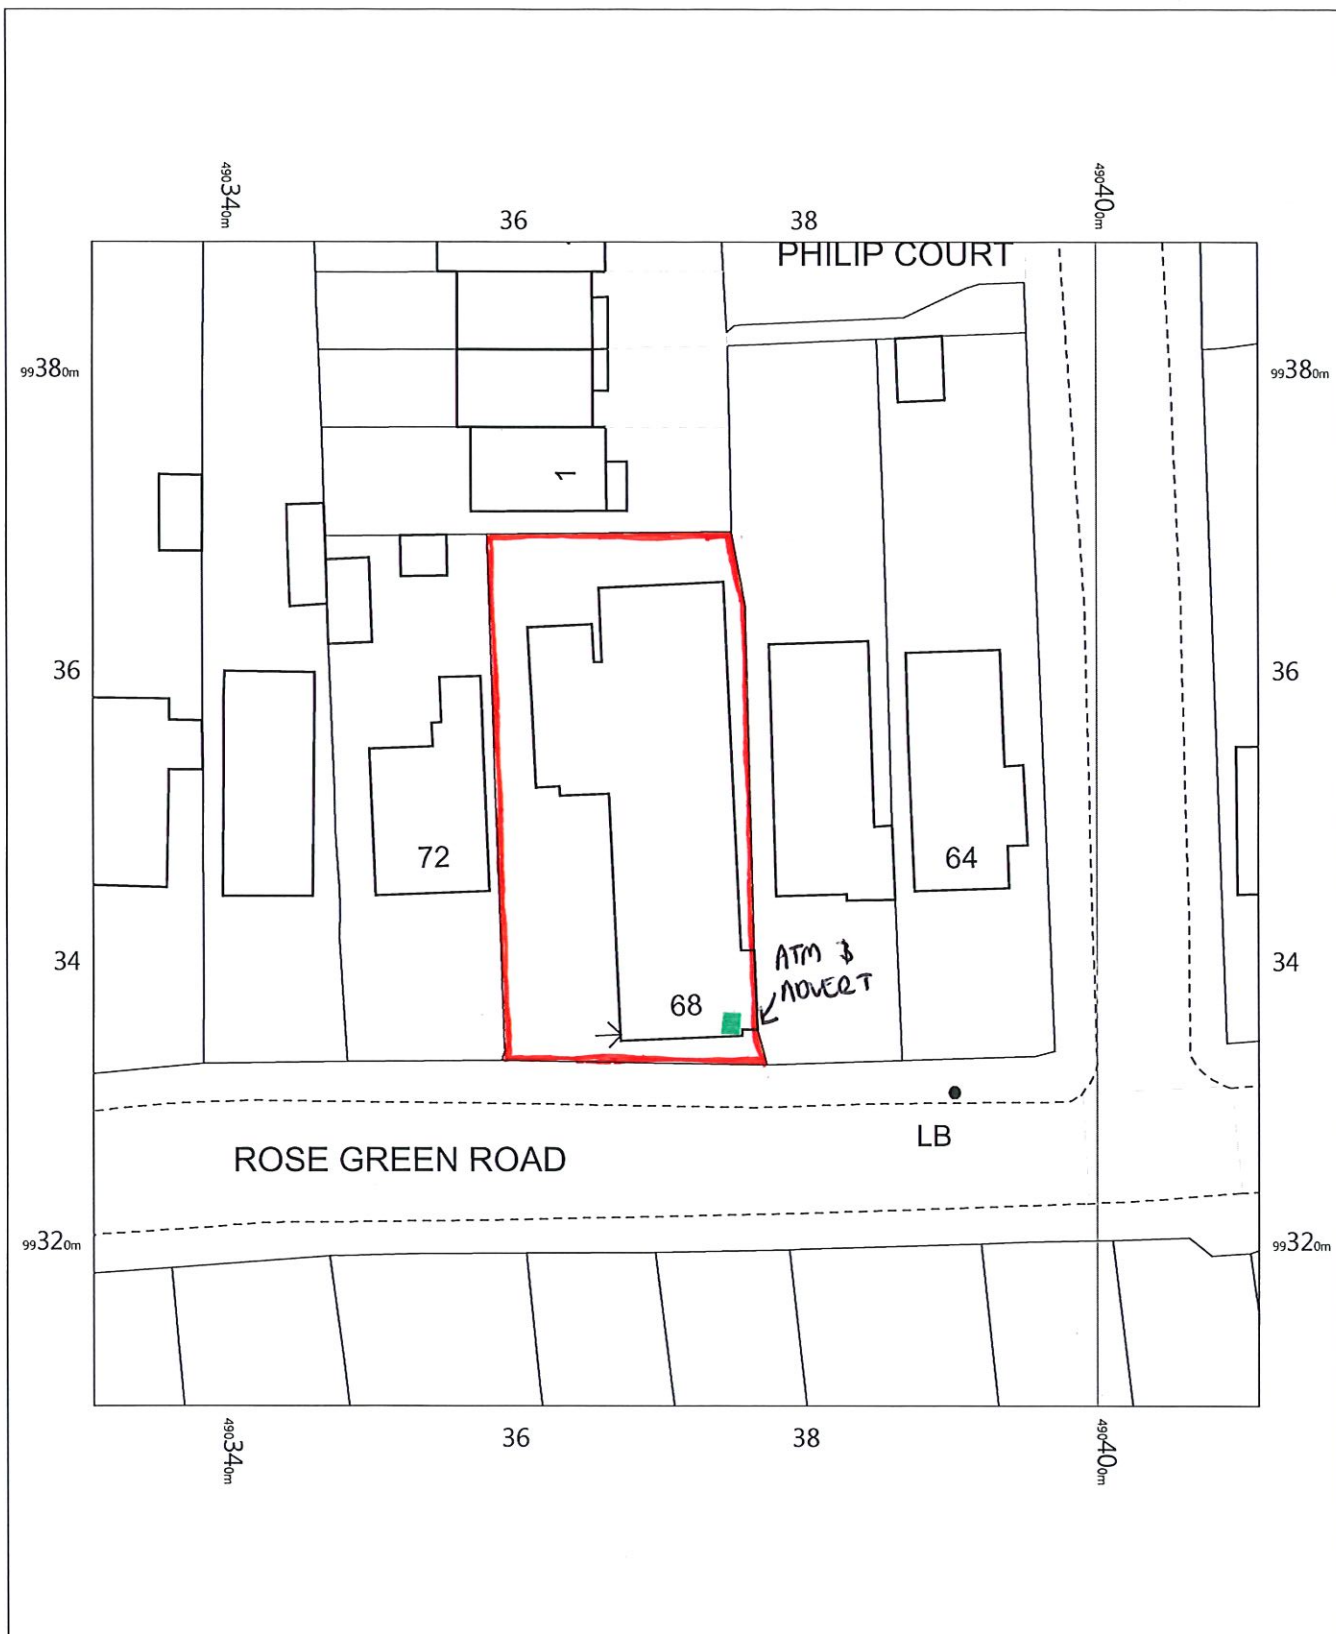

BLACKWELL'S
MAPPING SERVICES
PERSONAL & PROFESSIONAL MAPPING
www.blackwellmapping.co.uk

TEL: 0800 151 2612
maps@blackwell.co.uk