DO NOT SCALE EXCEPT FOR PLANNING AND BUILDING REGULATION PURPOSES

GENERAL NOTES

LIGHTING :-
ALL LIGHTING TO BE POSITIONED TO AVOID DIRECT GLARE ON THE EYES OF THE USER AND UNWANTED REFLECTIONS FROM THE SCREEN OR OPERATING FEATURES. GLARE FROM LIGHTING TO BE AVOIDED.
SIGNAGE :-
ALL SIGNAGE TO CONFORM TO BS 8300:2001 SECTIONS 9.2.2 LOCATION & DESIGN OF SIGNS & INFORMATION AND 9.2.3 VISUAL SIGNS.
ALL NEW GLAZING CONFORMS TO BS 6206.
ALL ELECTRICAL WORK CONFORMS TO BS 7671.

IT IS ASSUMED THAT ALL PRELIMINARY WORKS CARRIED OUT / CONTRACTED BY THE SITE OWNER (SHOULD THEY BE REQUIRED BY THE PROJECT) ARE COMPLETED IN ACCORDANCE WITH CURRENT BUILDING REGULATIONS 2010 AND AMENDMENTS THEREAFTER

SITE NOTES

FLOOR CONSTRUCTION:
VINYL TILE ON CONCRETE

TTW REMOVAL
DISCONNECT EXISTING ATM FROM ELECTRICS
CZ TO ARRANGE FOR ANY ALARM SENSORS TO BE DISCONNECTED/RE-CONNECTED
REMOVE : EXISTING SIGNAGE, ATM, PLINTH AND WHITE LAMINATE PANEL
ATM MUST BE REMOVED THROUGH FRONT PANEL


TTW INSTALL
INSTALL NEW : WHITE LAMINATE PANEL, PLINTH, ATM AND NON-ILLUMINATED SIGNAGE

CSS ELECTRICIAN TO CARRY OUT EICR AND TEST TO EXISTING ATM ROOM ELECTRICS AND INSTALL NEW LIGHT w/EMERGENCY PACK


NOTE:
- ASBESTOS REGISTER ON SITE - STATES NO ASBESTOS IN ATM INSTALL LOCATION
- FULL SERVICE CLEARANCE NOT ACHIEVABLE CZ TECH. SUPPORT TO APPROVE

WORK TO BE CARRIED OUT BY OTHERS


PROVIDE ACCESS INTO THE STORE ON DAY OF WORKS

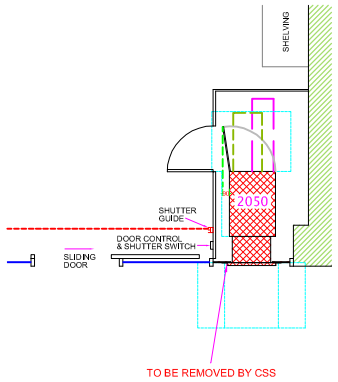

EXISTING (PART) PLAN

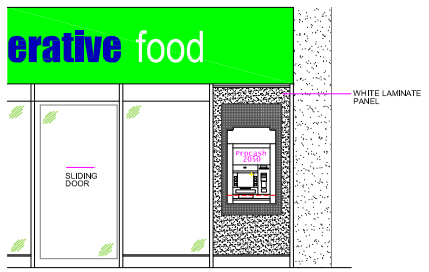


EXISTING ELEVATION

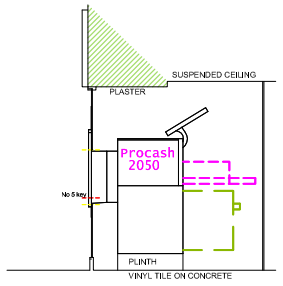


EXISTING SECTION VIEW A-A


0 1 2 3 4 5 6 7 8 9 10
Scale in Metres Scale 1:100

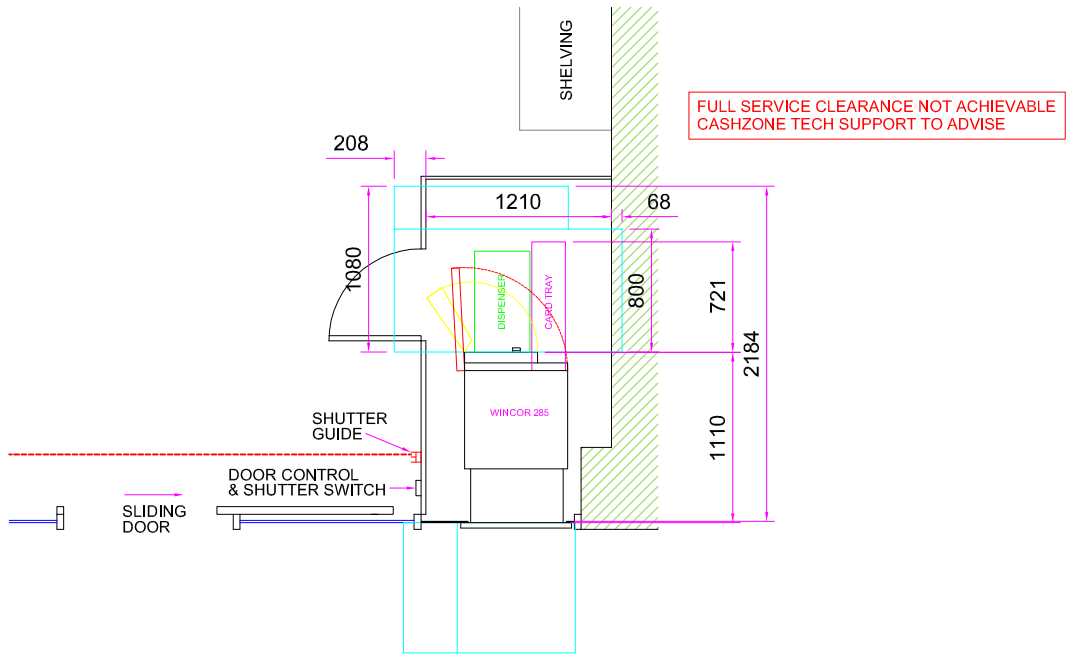

PROPOSED (PART) PLAN

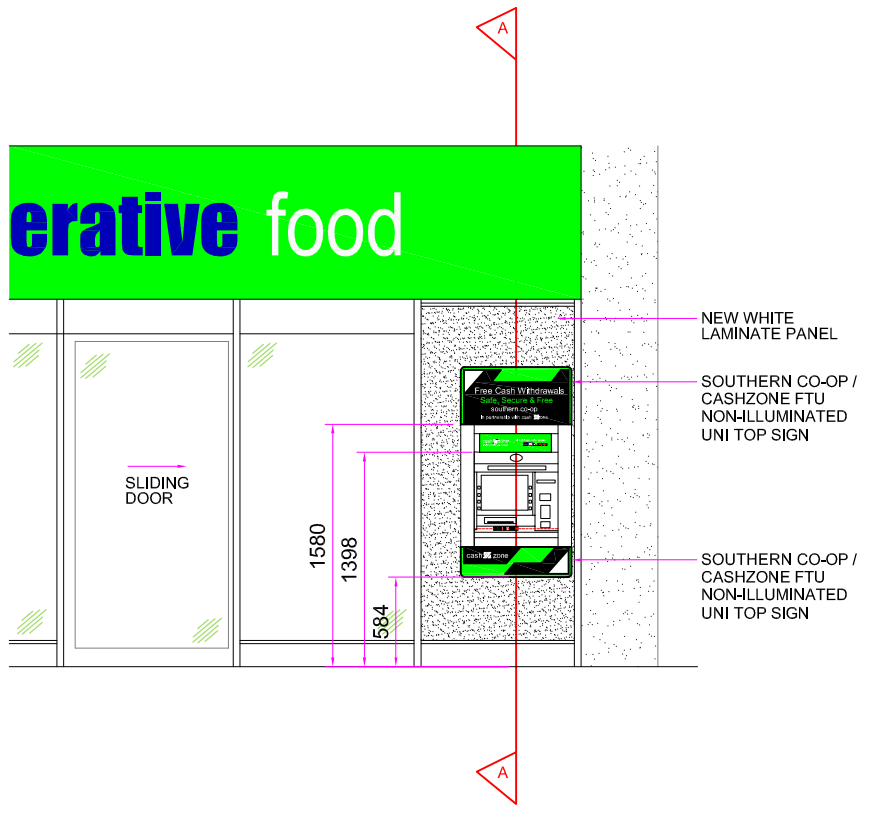

PROPOSED ELEVATION

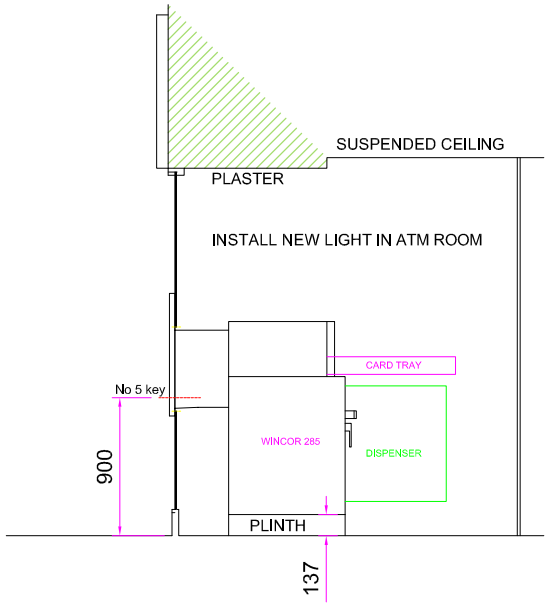

SECTION VIEW A-A

0 1 2 3 4 5 6 7 8 9 10
Scale in Metres Scale 1:50

SITE ADDRESS
SOUTHERN CO-OP BOGNOR REGIS
6 ROSE GREEN,
BOGNOR REGIS,
PO21 3EQ

TITLE
PROPOSED AUTOMATED TELLER MACHINE (ATM)
INSTALLATION FOR CASHZONE

DRAWN	DATE	SCALE
MAL	30/01/20	VARIOUS @A3
REF/DRG No.	SHEET	REVISION
E080445		02

REVISION	DESCRIPTION	DATE	BY
04			
03			
02	ATM CHANGED BACK TO WINCOR 285 AS PER TECH.SUPPORT REQUEST	05/02/20	KG
01	ATM CHANGED TO 6625S1 ADV FOR TECH.SUPPORT APPROVAL	31/01/20	KG

drawing approval

NAME:-
POSITION:-
APPROVED:-
DATE:-
SIGNED:-

CARDTRONICS Service Solutions

ARUN DISTRICT COUNCIL AW/75/20/A