



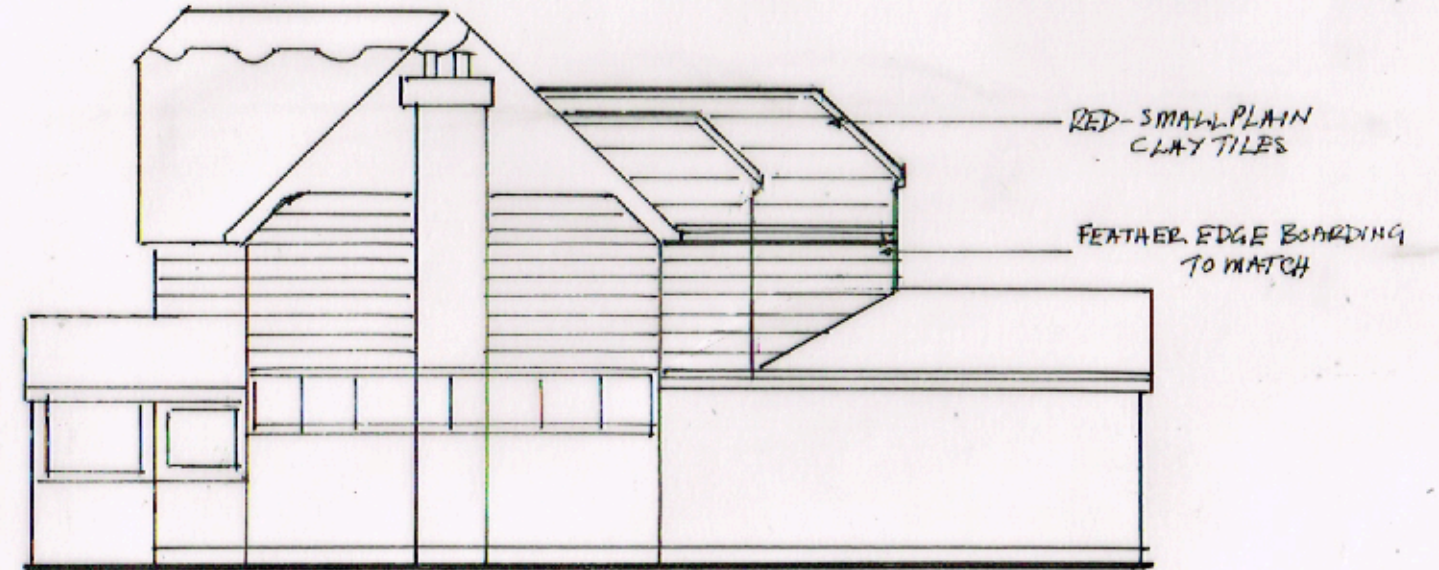


FRONT (WEST)

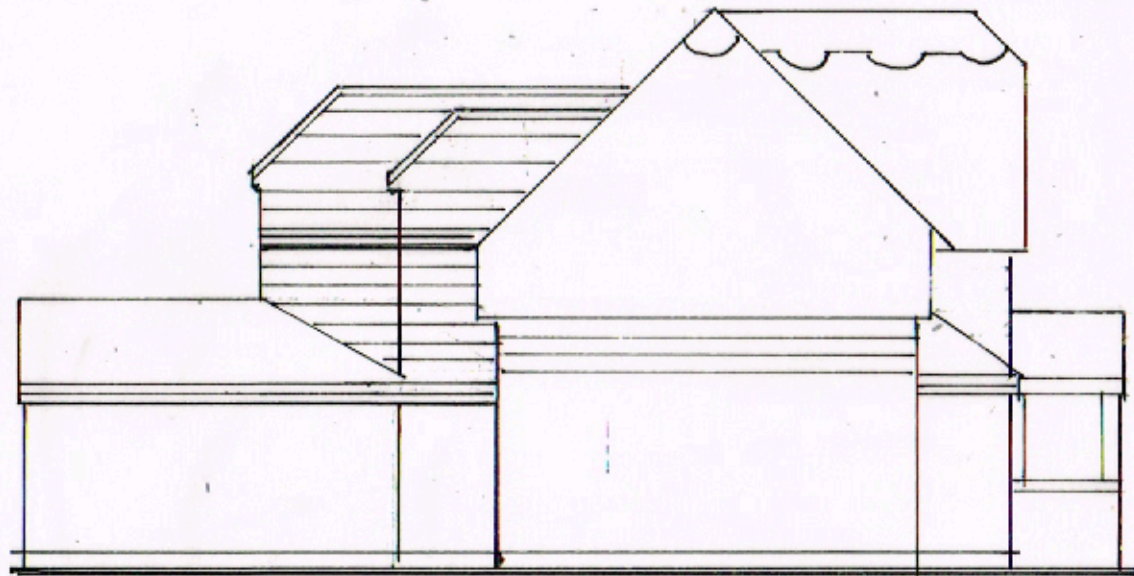

SIDE (SOUTH)




SIDE (NORTH)

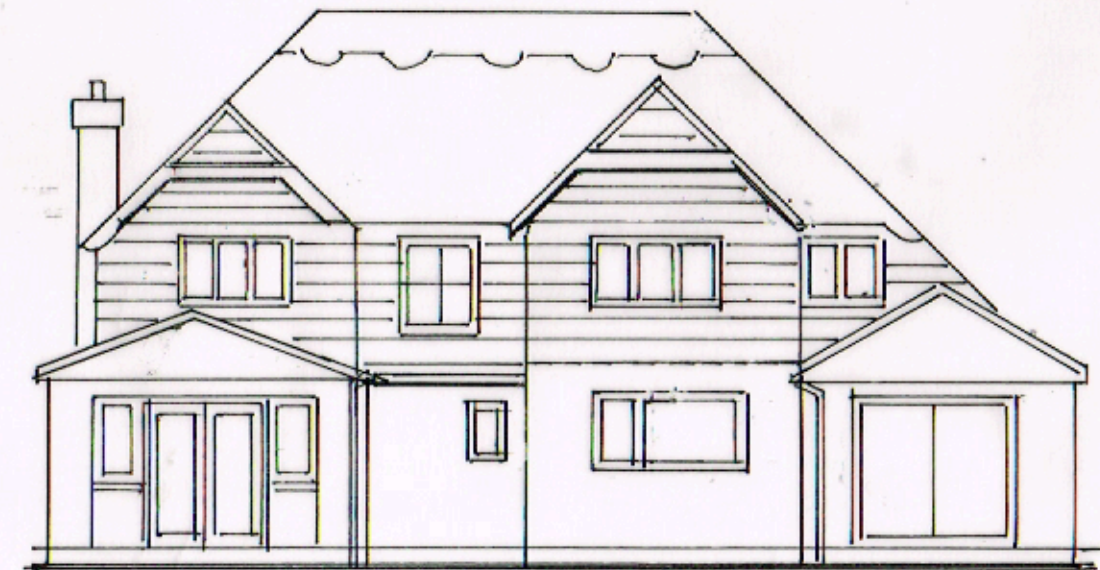

REAR (EAST)

PROPOSED ELEVATIONS

SCALE 1:100 @ A3

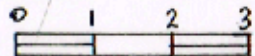

PROJECT:	First Floor Rear Extensions and Detached Garage
DRAWING:	Proposed Elevations
	SCALE: 1: 100
ADDRESS:	22 A'beckets Avenue Aldwick, Bognor Regis West Sussex PO21 4LX
CLIENT:	Paul Turner TELE: 07704782956