


All drawings & designs are subject to final approval by the assigned Principal Designer, local authority and fire officer, which is the responsibility of the client.

Do not scale from this drawing. All dimensions to be checked on site. Dimensions shown in millimetres.

- KEY:
- Double Sockets
 - Rocker Light Switch
 - Consumer Unit
 - Exterior Light

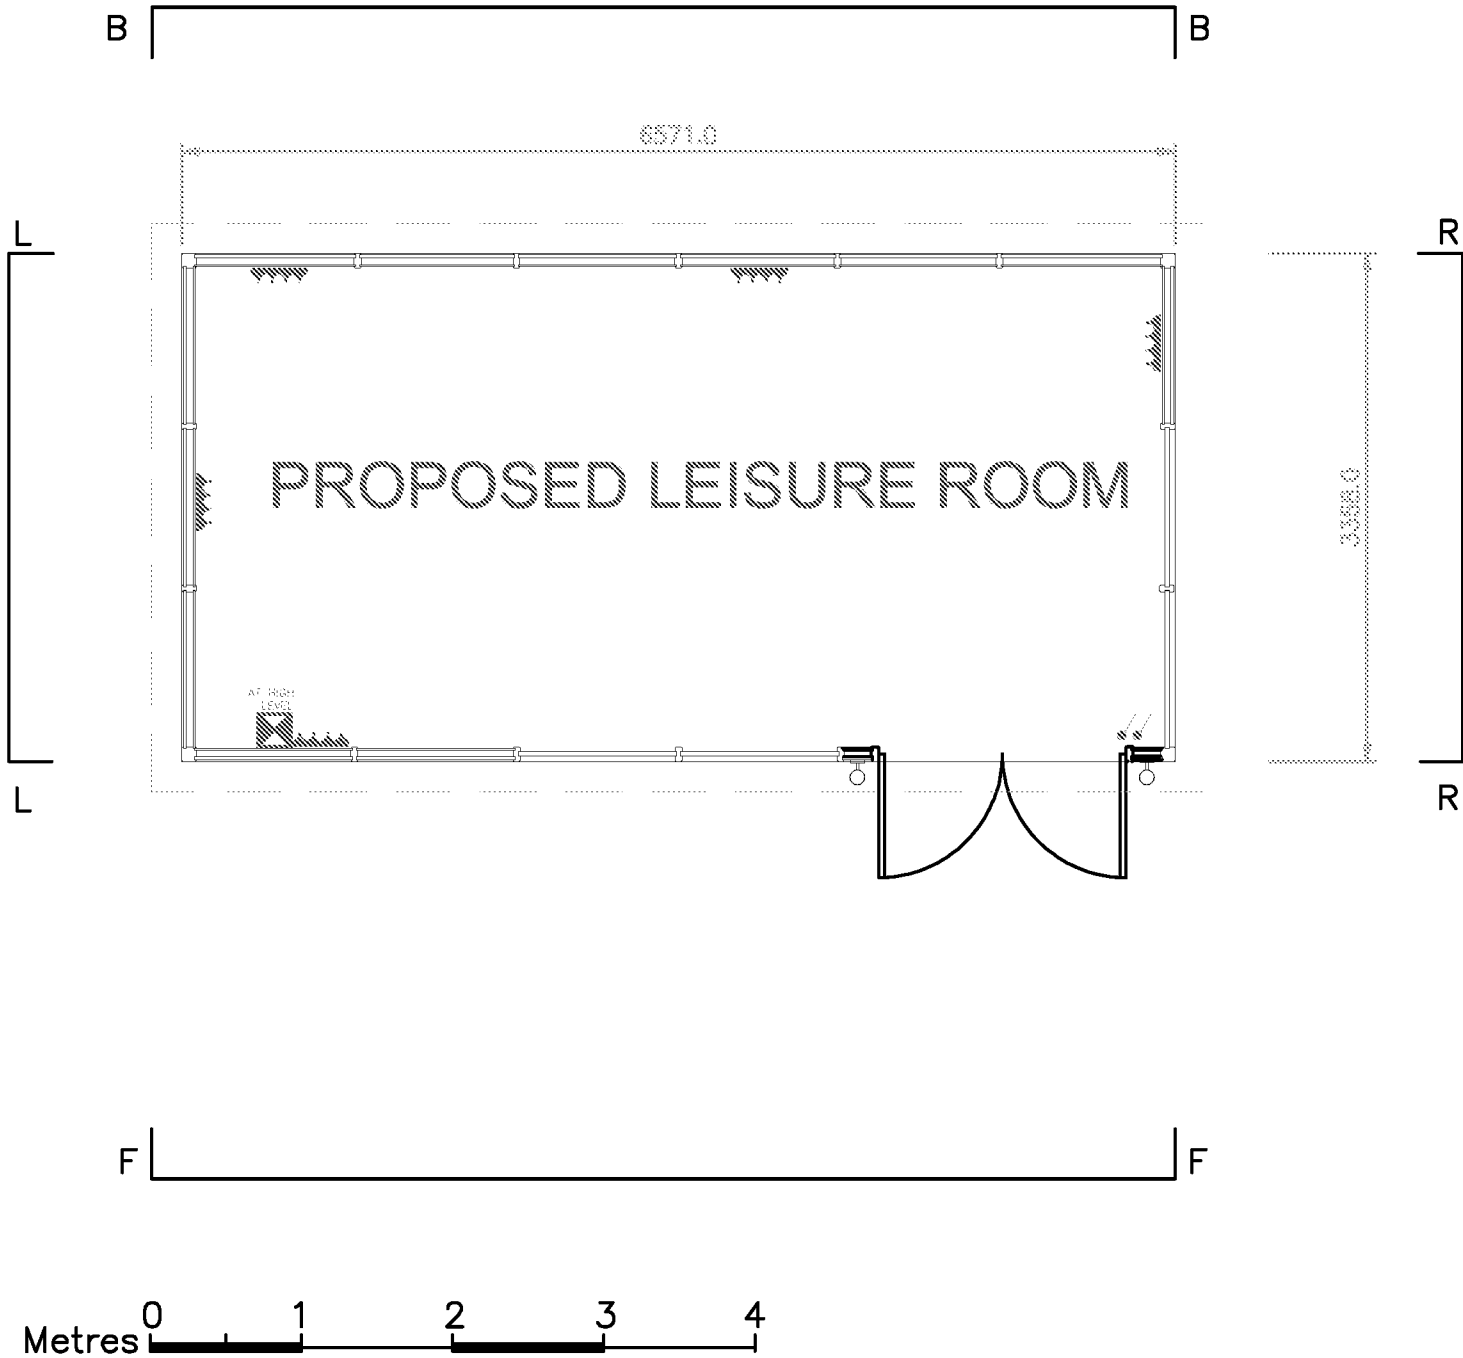

A	ROOM LABEL ADDED	13.03.19
No.	Revision/ Issue	Date

SMART
GARDEN OFFICES

Thames Park
Church Road, Thame
Oxford, OX9 3NS
01235 243 0000
www.smartgardenoffices.co.uk

Susan Styles
24 Kingsway
Bognor Regis
PO21 4DH

24 Kingsway
Bognor Regis
PO21 4DH

QUINTO KEY STUDIO 2019
SMART OFFICE
PLAN ONLY

Drawing No.	201596P01A
Date	05 03 2019
Scale	1-50
	A3