
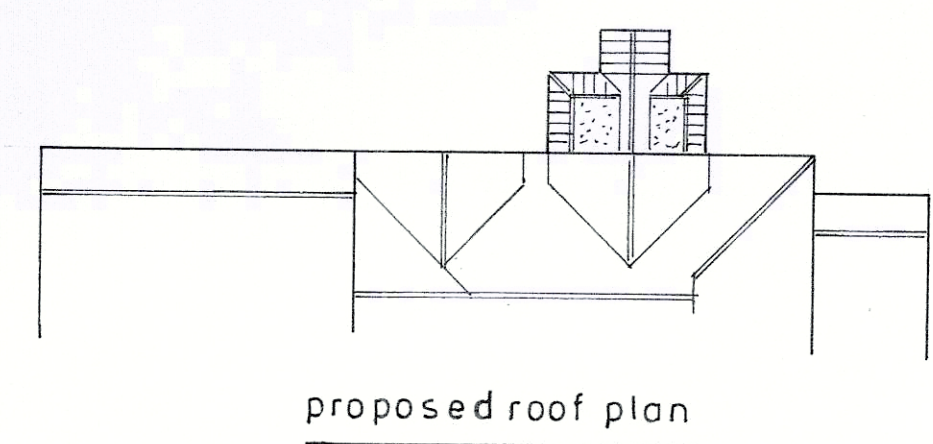
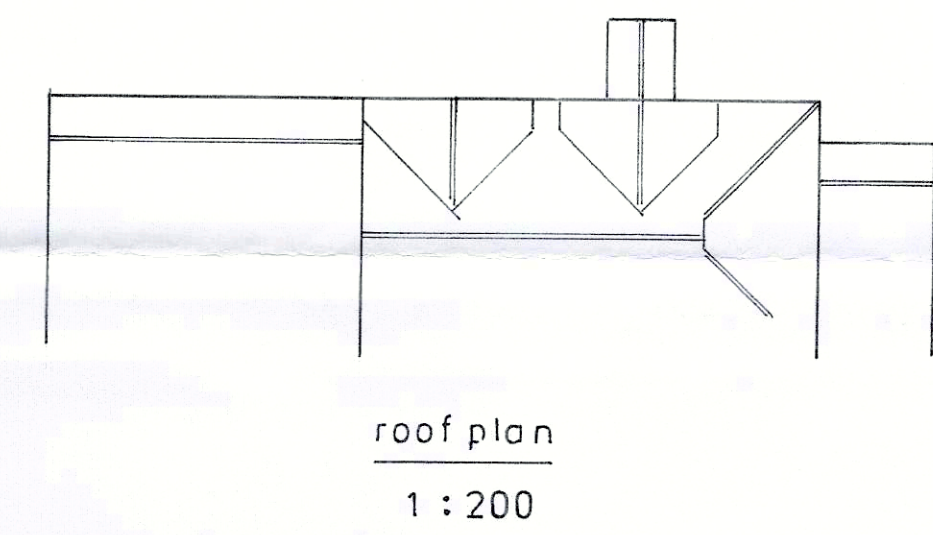
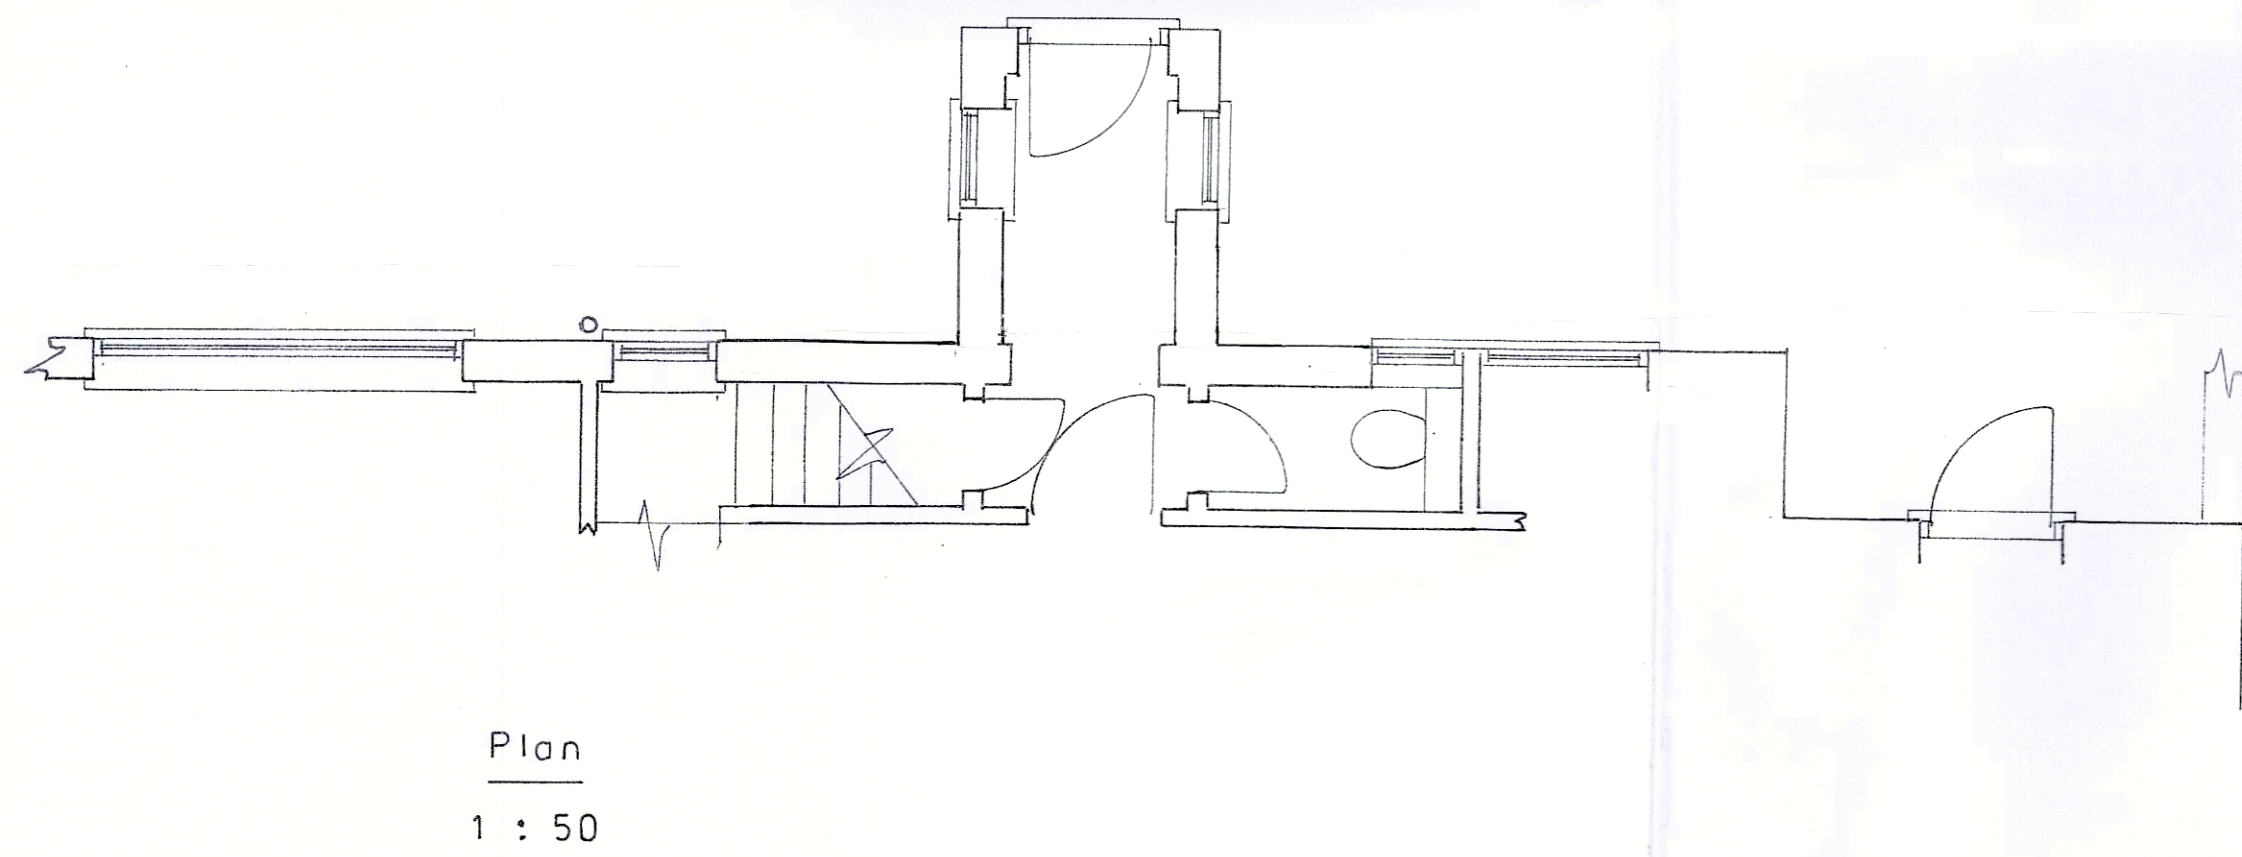


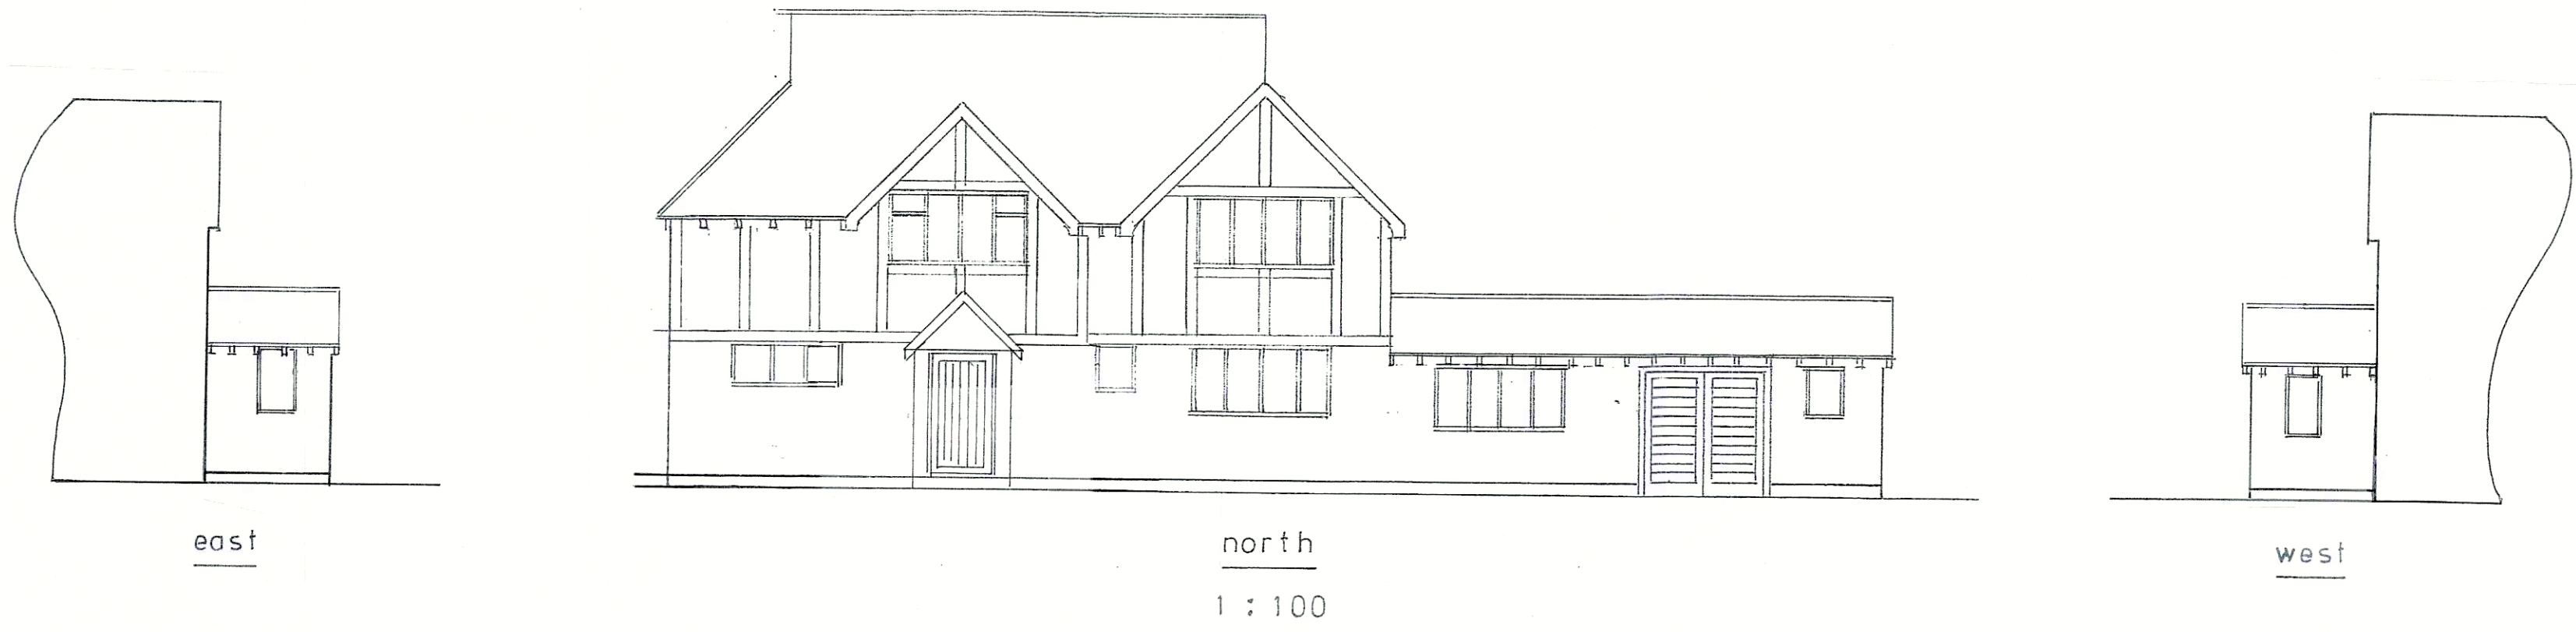

sheet 2 of 2

Existing

PROPOSED SINGLE STOREY EXTENSION AT 1, WILLOW WAY, ALDWICK FOR MR & MRS. P. HITCHINS

Bryan Butcher
Rainbow Cottage
Nyetimber Lane
Bognor Regis PO21 3JX
01243 266871
07973 233442
bryan.butcher@btinternet.com
www.bryanbutcher.com