



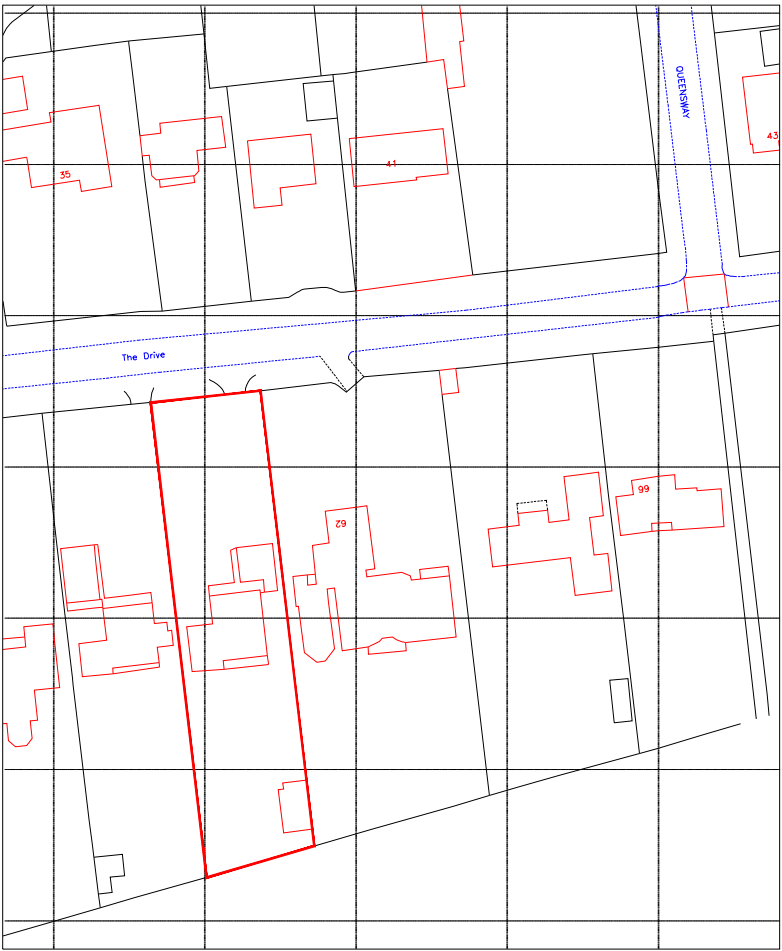

SITE BLOCK PLAN 1:500

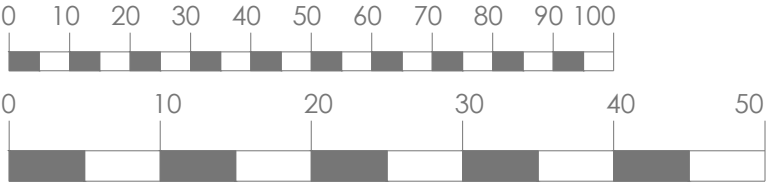

SITE LOCATION PLAN 1:1250



look.

design | planning | build

lookdesignandbuild.co.uk

e: office@lookdesignandbuild

t: 01243 811 766

© this drawing is the copyright of look. design + build [l.db]. L.db design responsibility is limited to the design of the permanent works as finally constructed by l.db as part of the design + build service.

PROJECT TITLE Proposed Development at 60 The Drive Bognor Regis, PO21 4DT	DRAWING TITLE Existing Site & Location Plan		No	REVISION	DATE
	STATUS Planning Application				
	SCALE As noted	DATE January 2018			
	DRAWN BY DE	DRAWING No PA-267-01			