


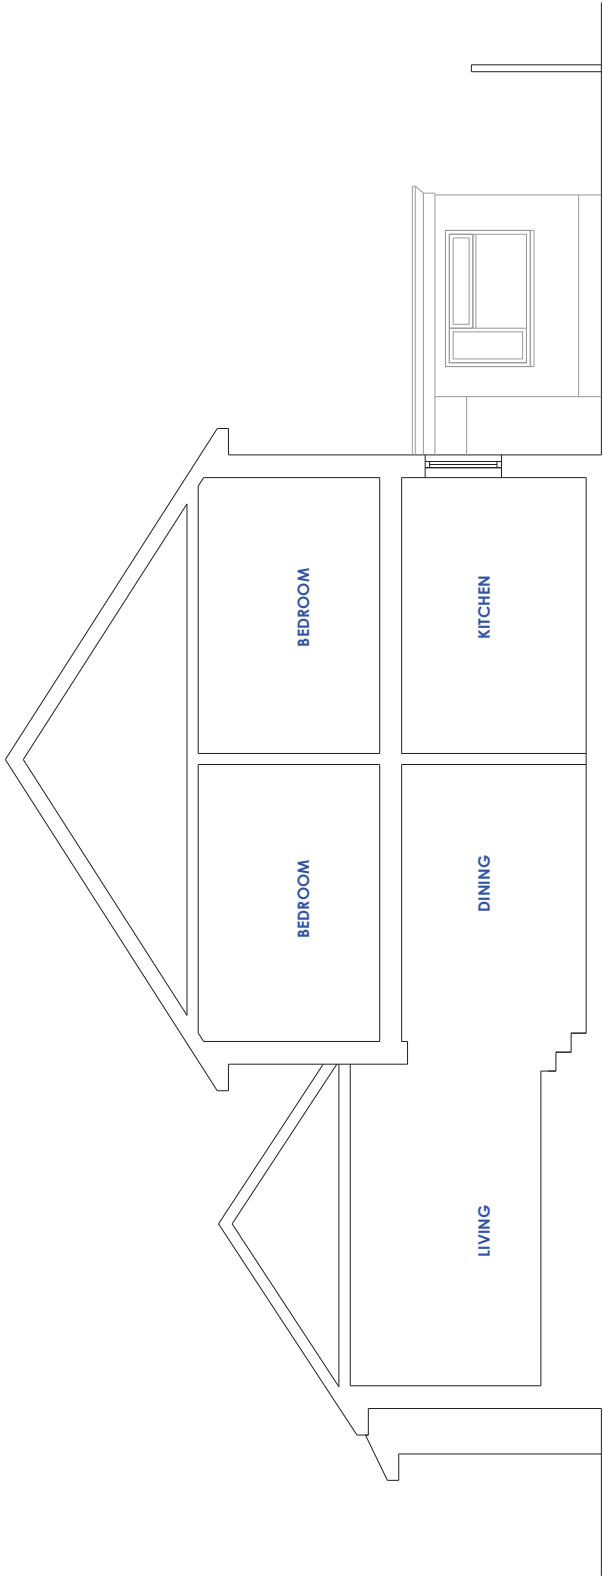

SECTION A-A

look. design planning build lookdesignandbuild.co.uk e: office@lookdesignandbuild t: 01243 811 766 0 5 10 © this drawing is the copyright of look. design + build [l.db]. L.db d'sign responsibility is limited to the d'sign of the permanent works as finally constructed by l.db as part of the design + build service.	PROJECT TITLE		Proposed Development at 60 The Drive Bognor Regis, PO21 4DT	
	DRAWING TITLE		Existing Section	
	STATUS		Planning Application	
	SCALE		1:100 @ A3	DATE January 2018
	DRAWN BY		DE	DRAWING No PA-267-04
No		REVISION	DATE	