


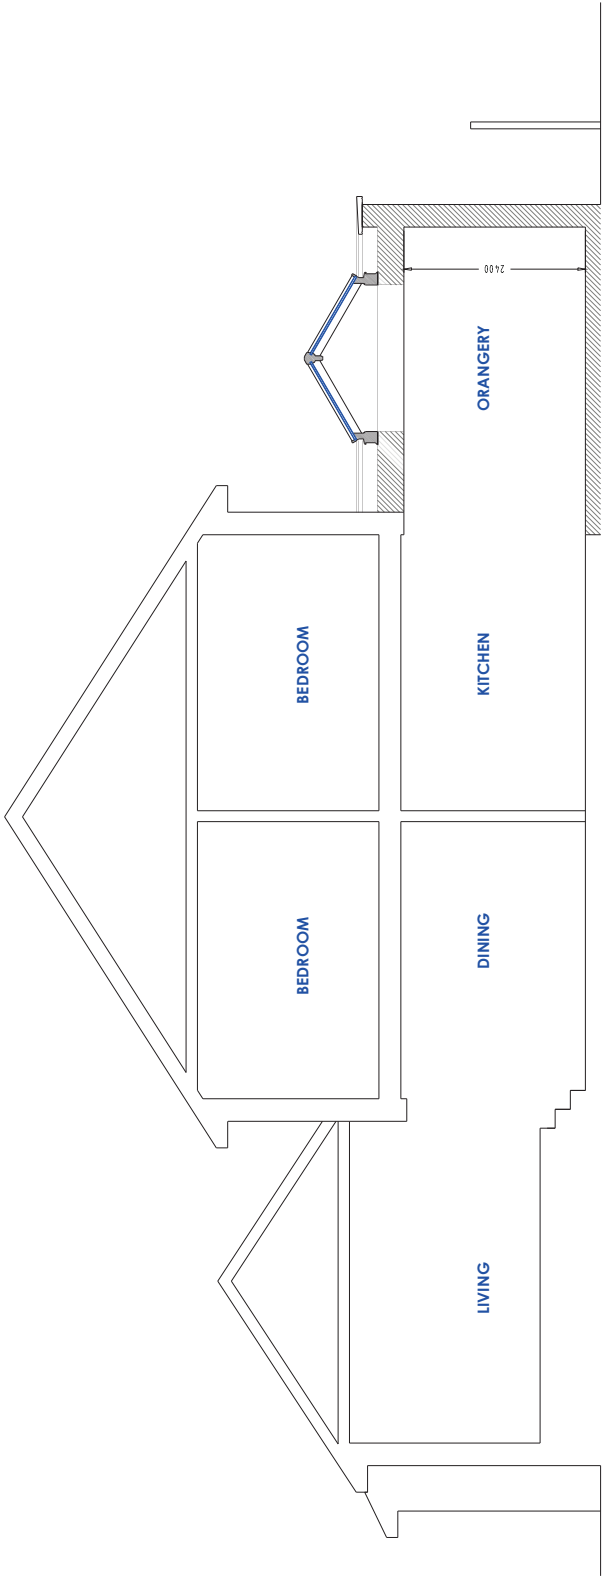

SECTION A-A

look. design planning build lookdesignandbuild.co.uk e: office@lookdesignandbuild t: 01243 811 766 0 5 10 © this drawing is the copyright of look. design + build [l.db]. L.db design responsibility is limited to the design of the permanent works as finally constructed by l.db as part of the design + build service.	PROJECT TITLE		Proposed Development at 60 The Drive Bognor Regis, PO21 4DT		DRAWING TITLE		No	REVISION	DATE			
	STATUS		Proposed Section Planning Application		DRAWING TITLE							
	SCALE		1:100 @ A3		DATE							
	DRAWN BY		DE		DRAWING No							
					January 2018			PA-267-08				