
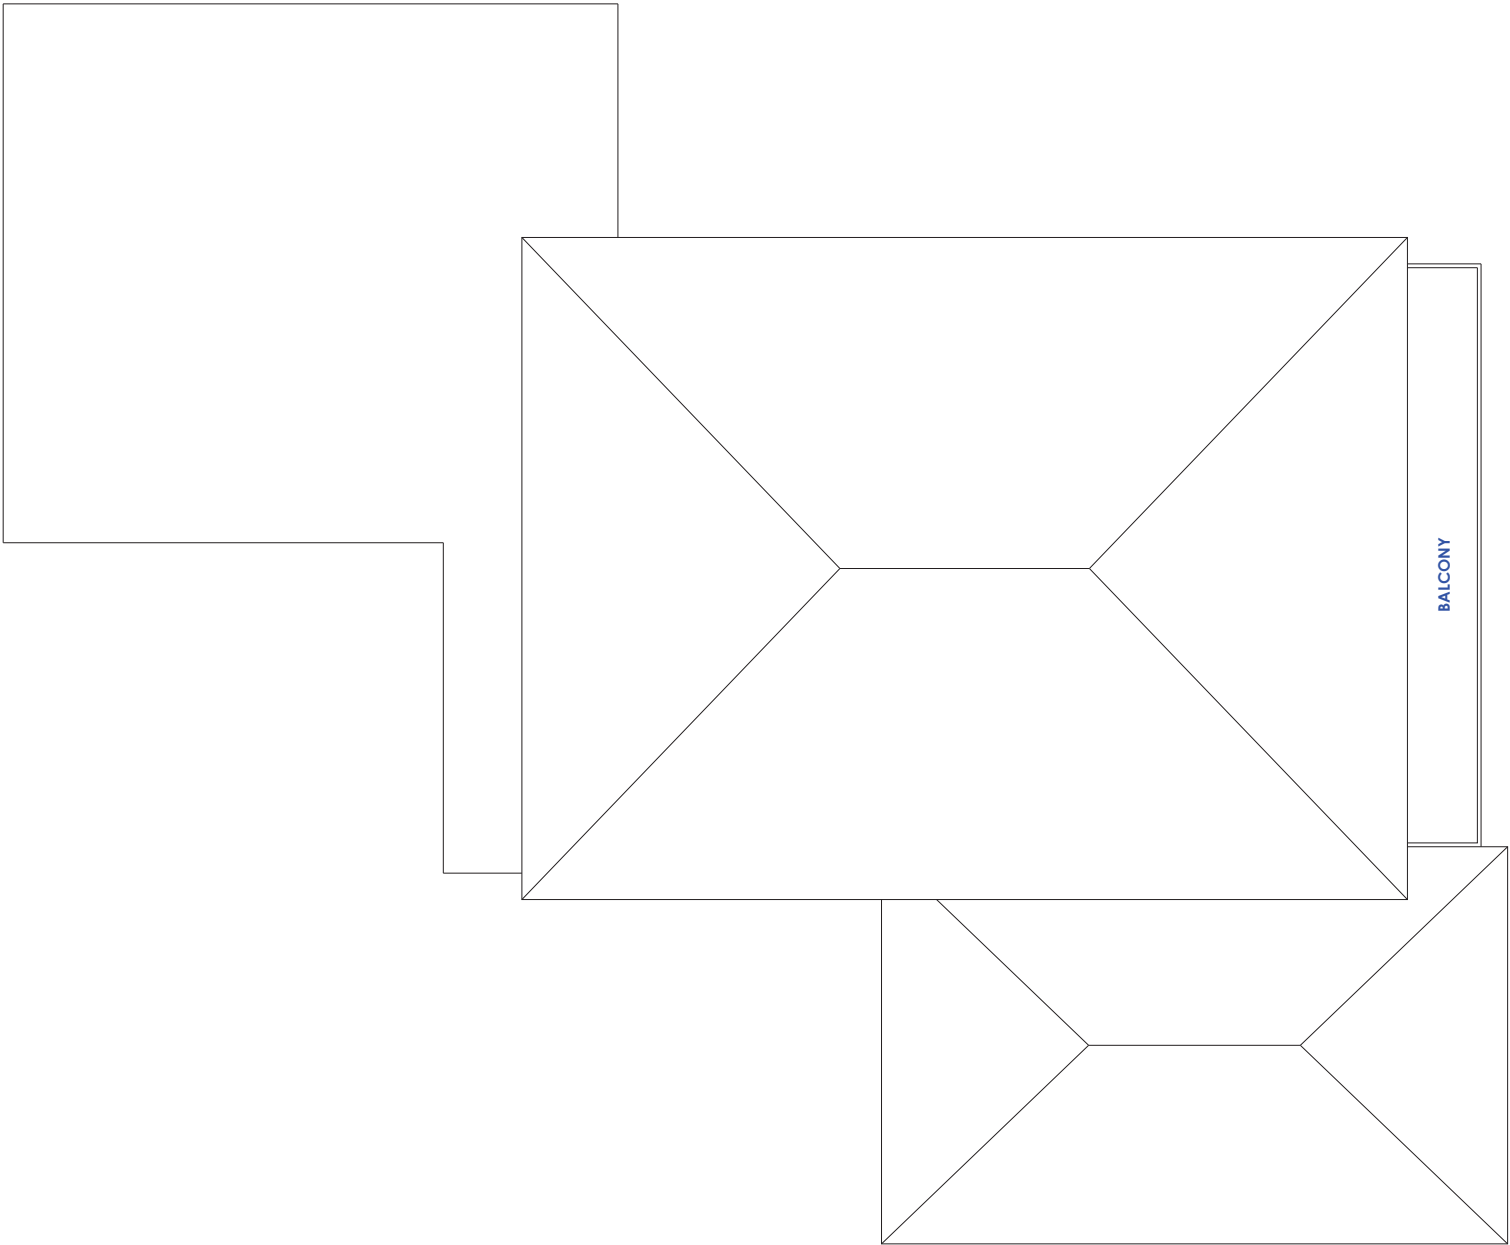


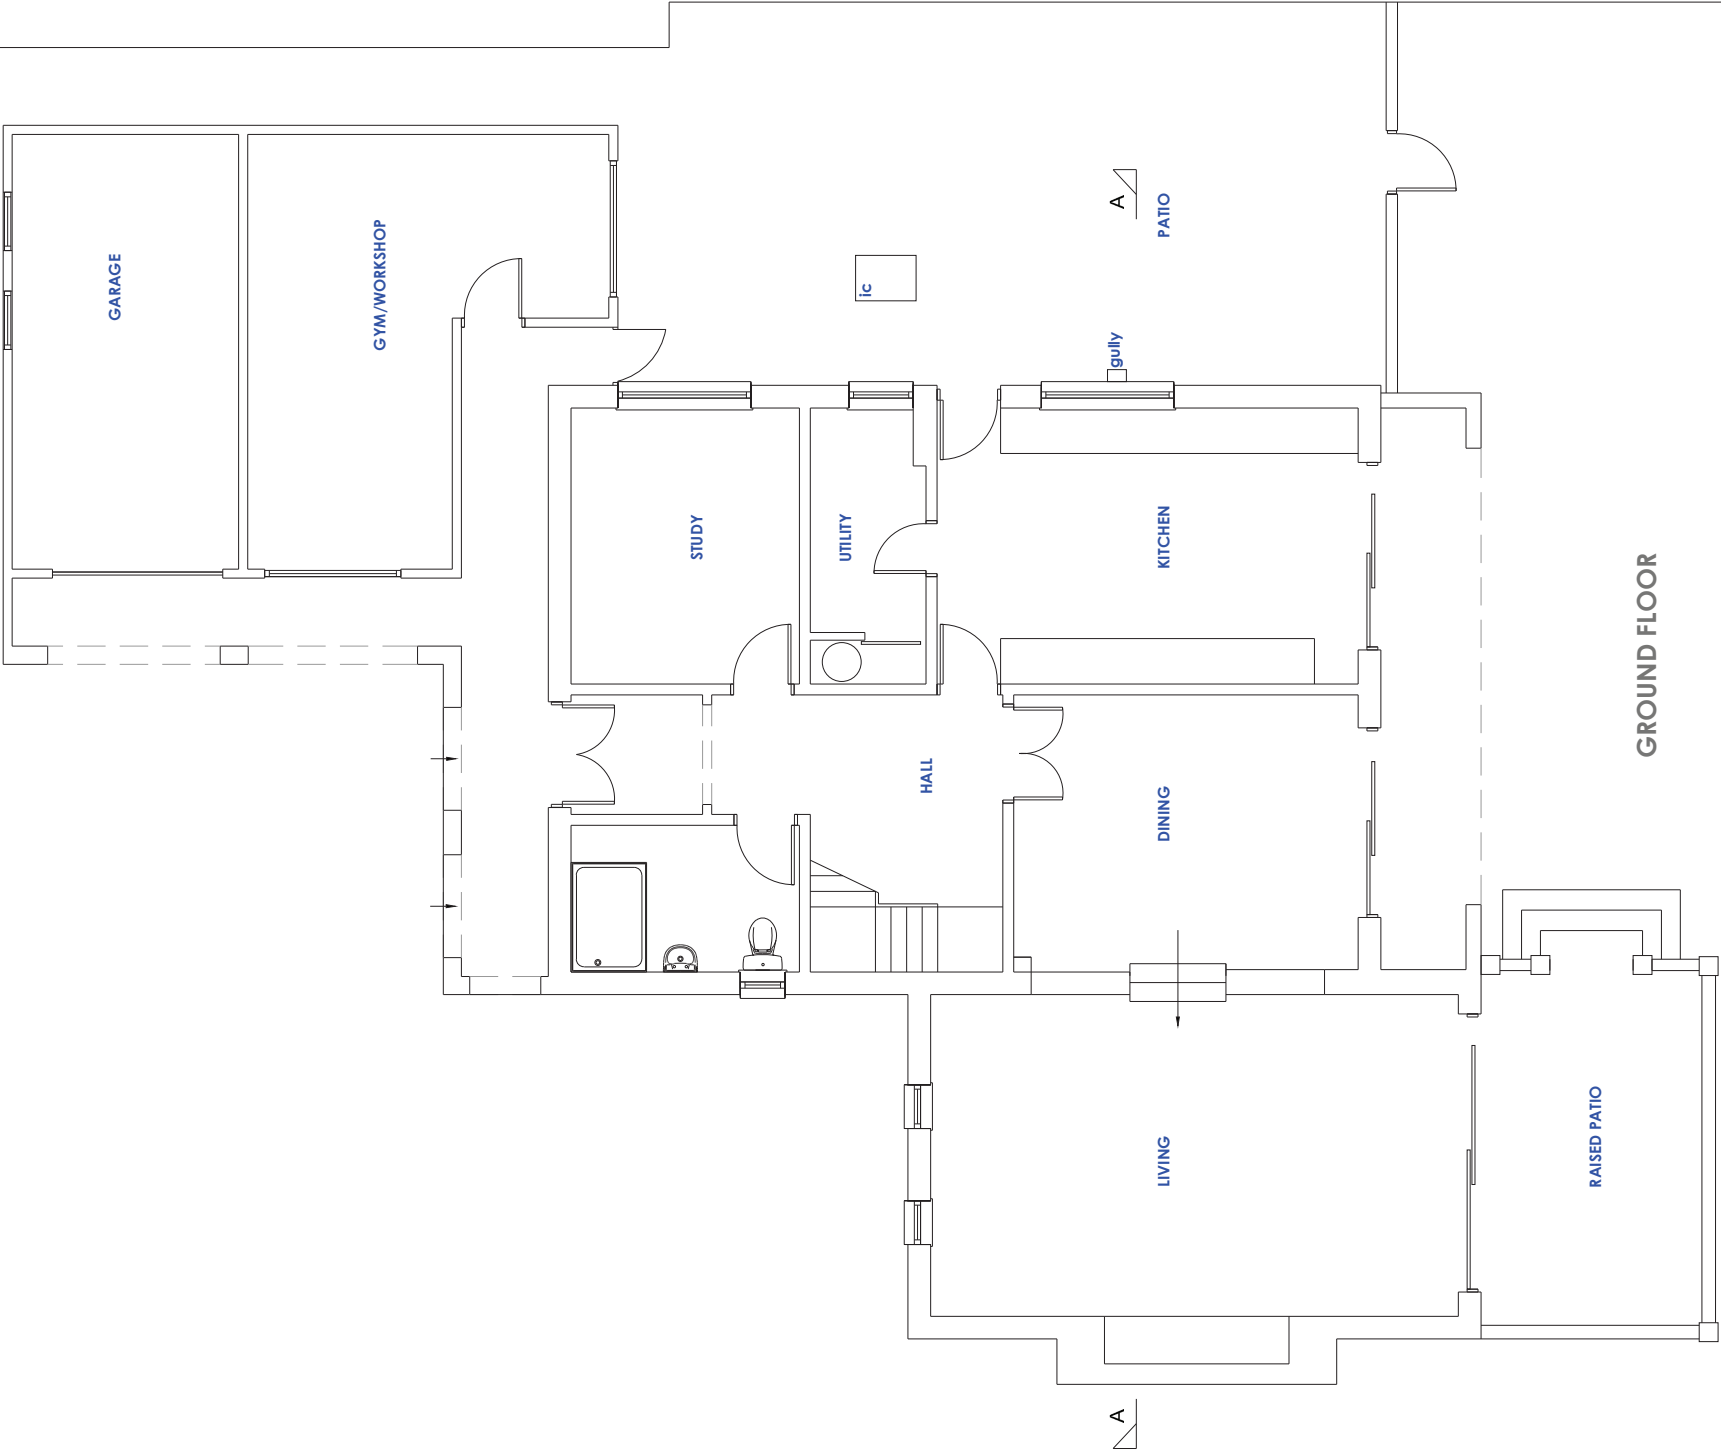

© this drawing is the copyright of look. design + build [l.db]. L.db design responsibility is limited to the design of the permanent works as finally constructed by l.db as part of the design + build service.

DRAWING TITLE			No	REVISION	DATE
Existing Plans					
STATUS					
Planning Application					
SCALE		1:100 @ A3	DATE		January 2018
DRAWN BY		DE	DRAWING No		PA-267-02