



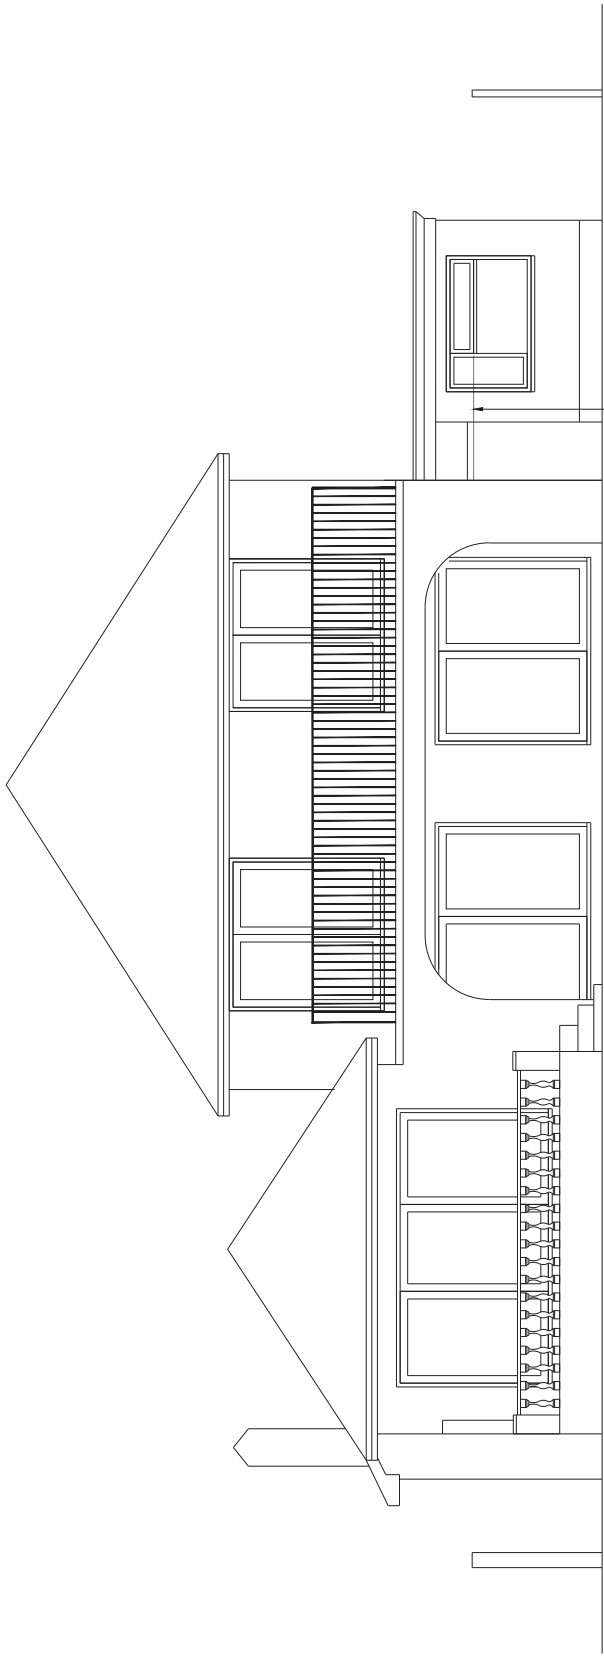

ELEVATION FACING SOUTH

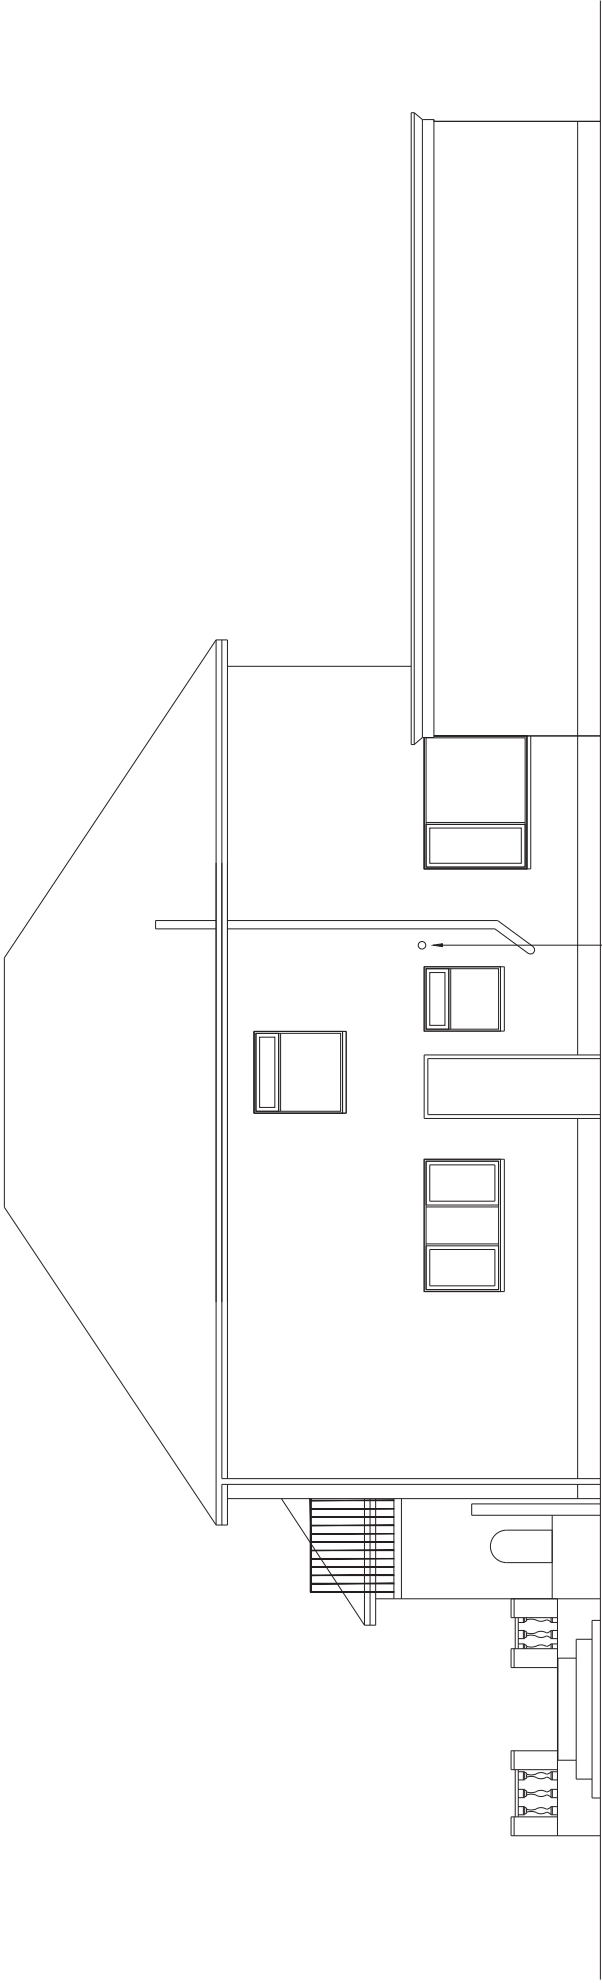

ELEVATION FACING EAST

look. design planning build lookdesignandbuild.co.uk e: office@lookdesignandbuild t: 01243 811 766	0510  © this drawing is the copyright of look. design + build [l.db]. L.db design responsibility is limited to the design of the permanent works as finally constructed by l.db as part of the design + build service.	PROJECT TITLE		DRAWING TITLE		No	REVISION	DATE
		Proposed Development at 60 The Drive		Existing Elevations				
		Bognor Regis, PO21 4DT		Planning Application				
		SCALE		DATE				
		1:100 @ A3		January 2018				
		DRAWN BY		DRAWING NO				
		DE		PA 267-03				