



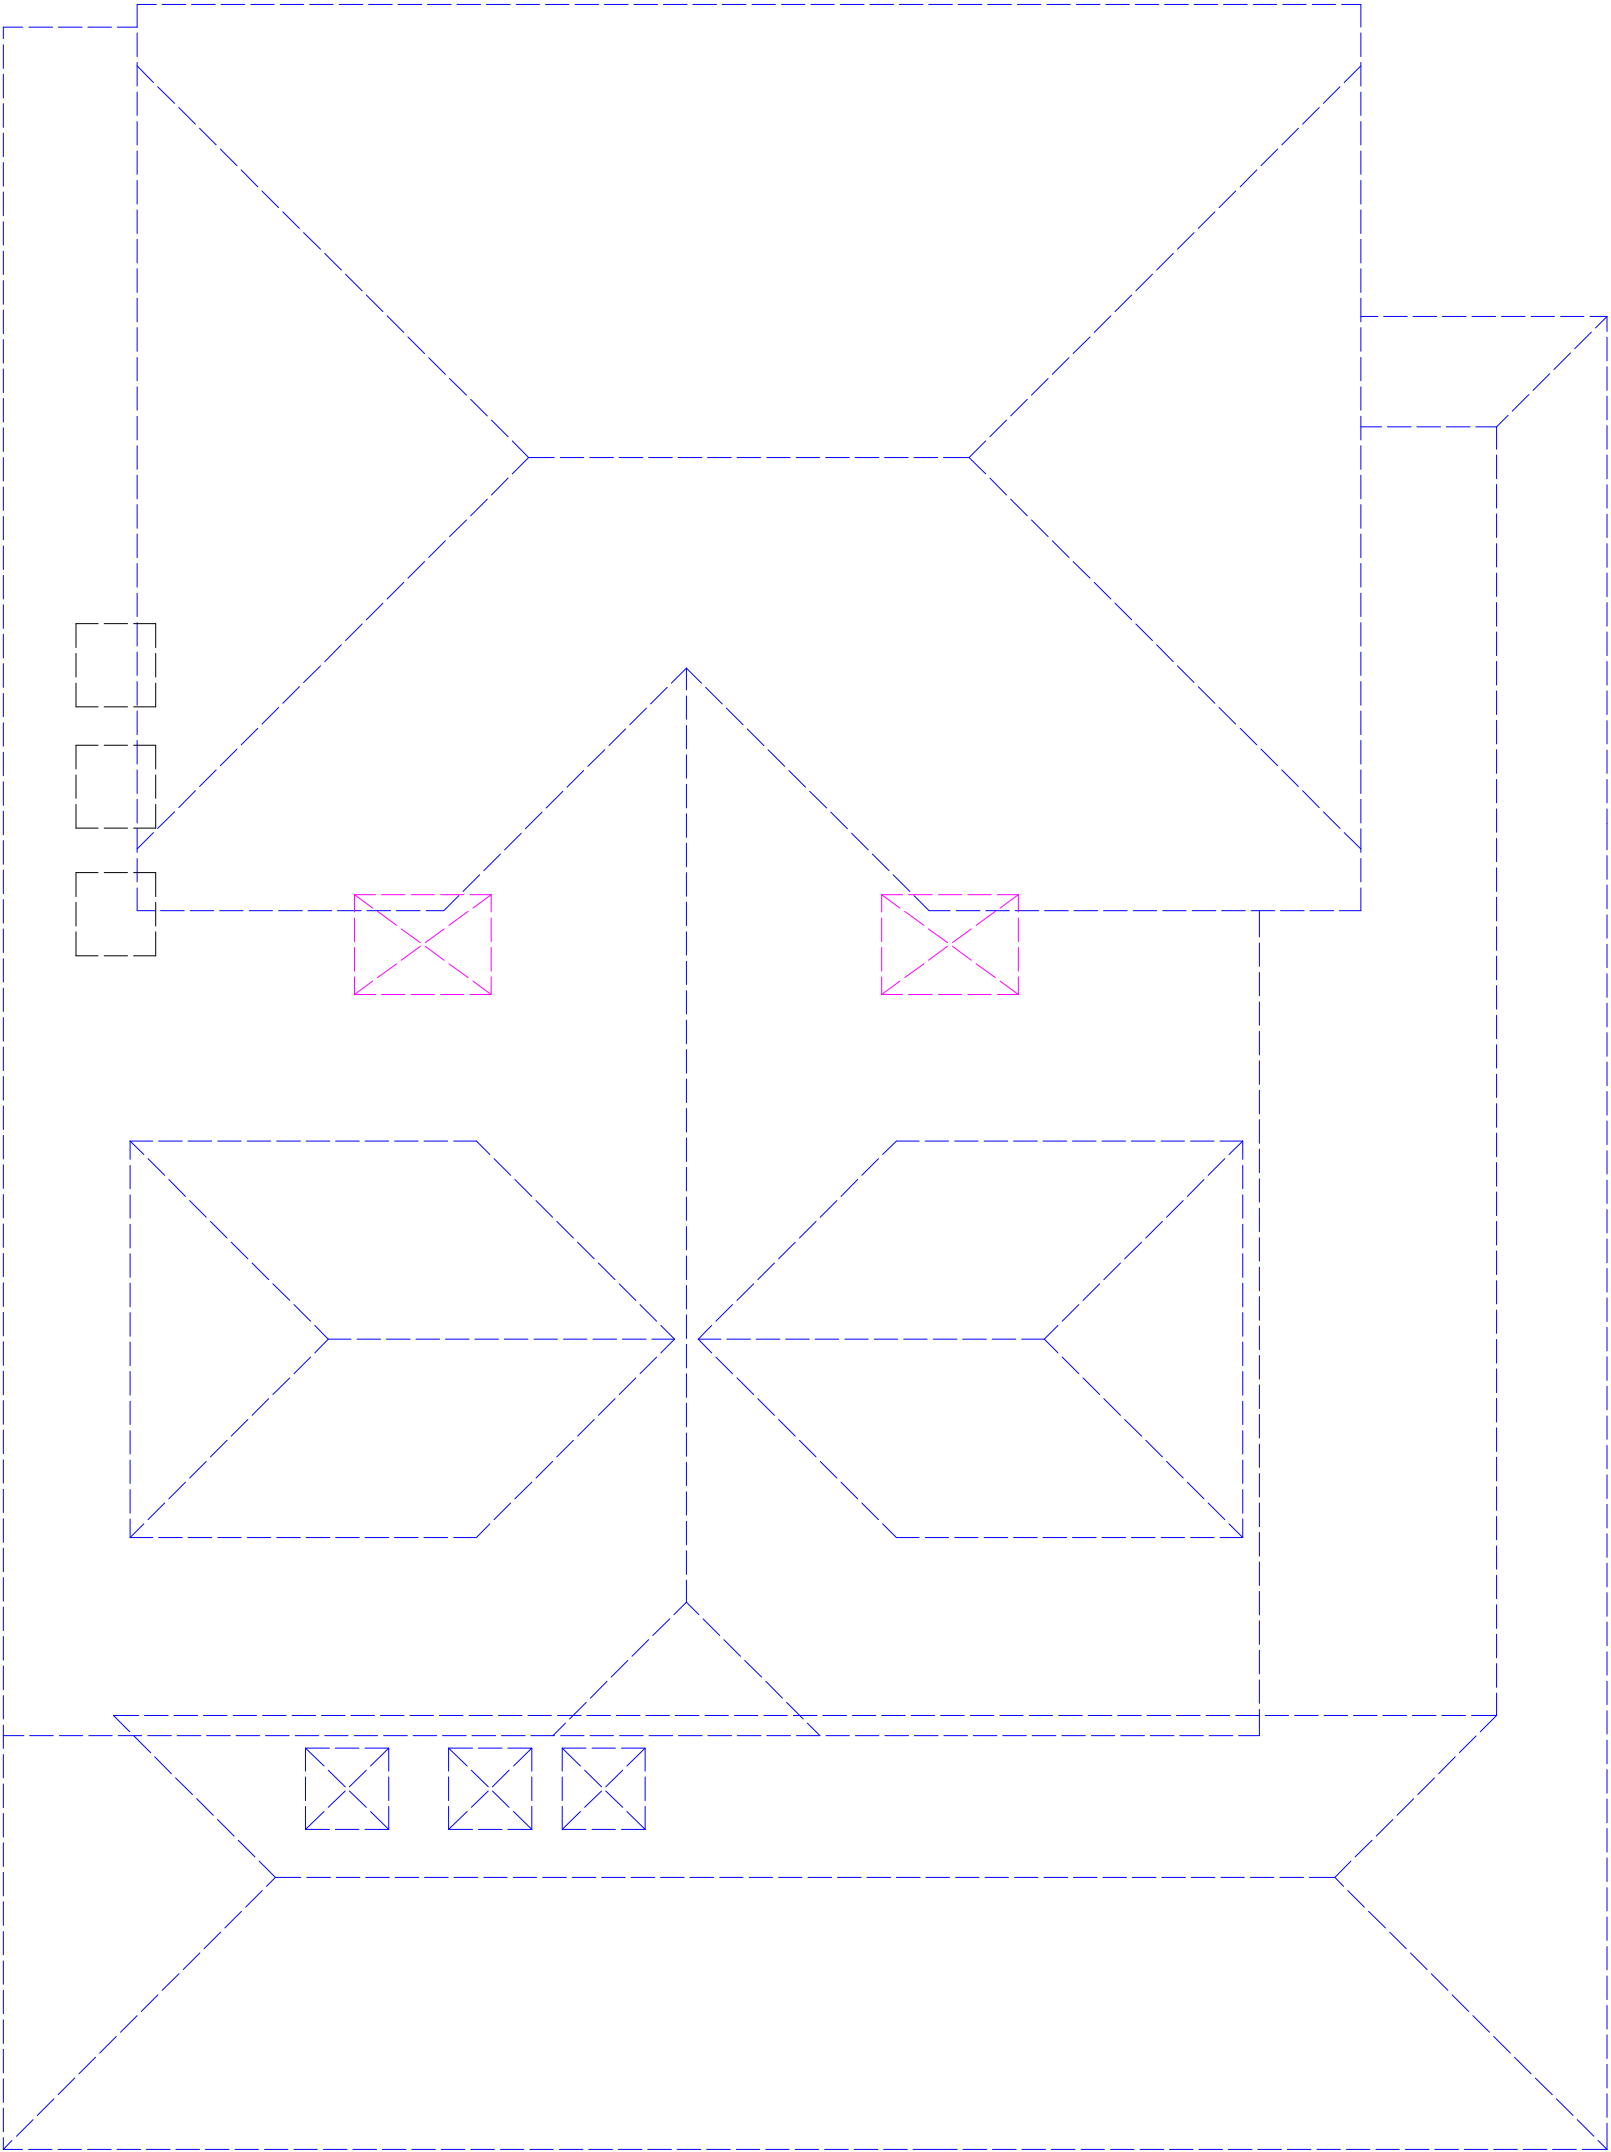

PROPOSED ROOF PLAN

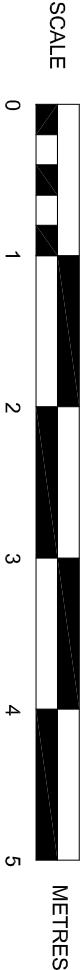

SUSSEX BUILDING CONSULTANCY LIMITED	 LABC partner
24 A'BECKETTS AVENUE, ALDWICK, BOGNOR REGIS, WEST SUSSEX.	
SCALE - 1/50 REV - A DATE - 15/03/2019	
3 NORTHCOTE ROAD BOGNOR REGIS PO21 3LZ TEL/FAX - (01243) 861379	