



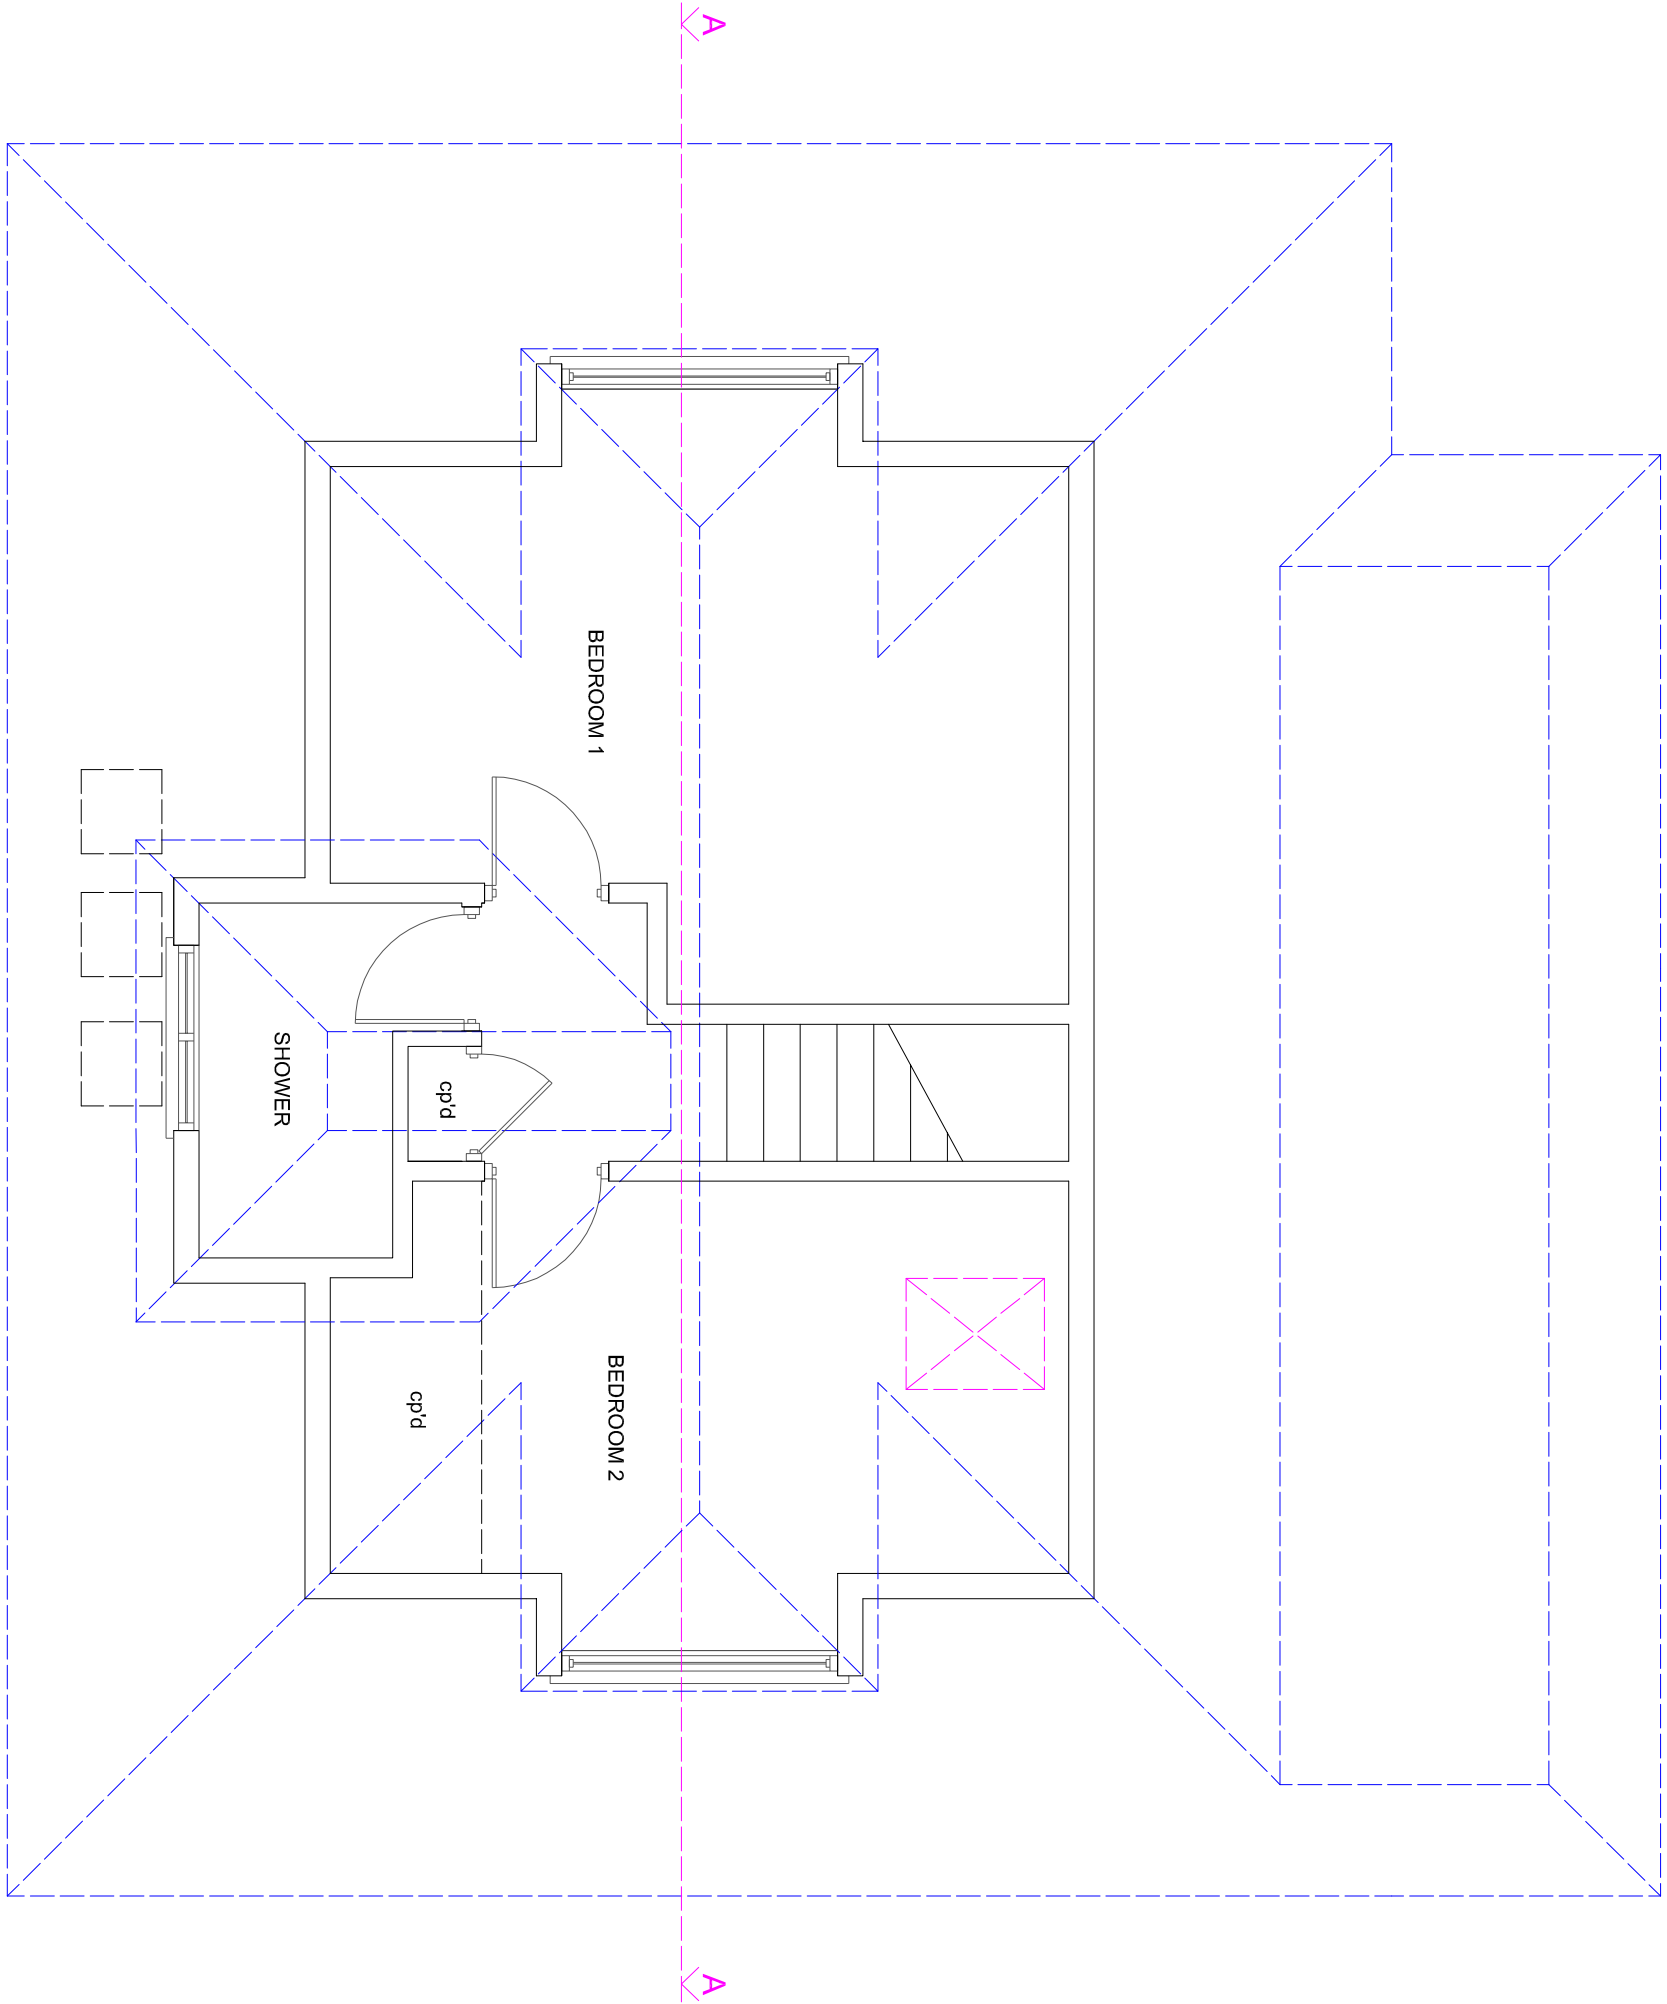

EXISTING FIRST FLOOR PLAN

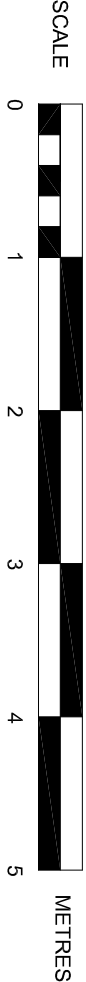

SUSSEX BUILDING CONSULTANCY LIMITED

24 A'BECKETTS AVENUE, ALDWICK,
BOGNOR REGIS, WEST SUSSEX.

SCALE - 1/50 REV - DATE - 12/12/2017



partner

LABC

3 NORTHGOTE ROAD
BOGNOR REGIS
PO21 5LZ

TEL/FAX - (01243) 861379