


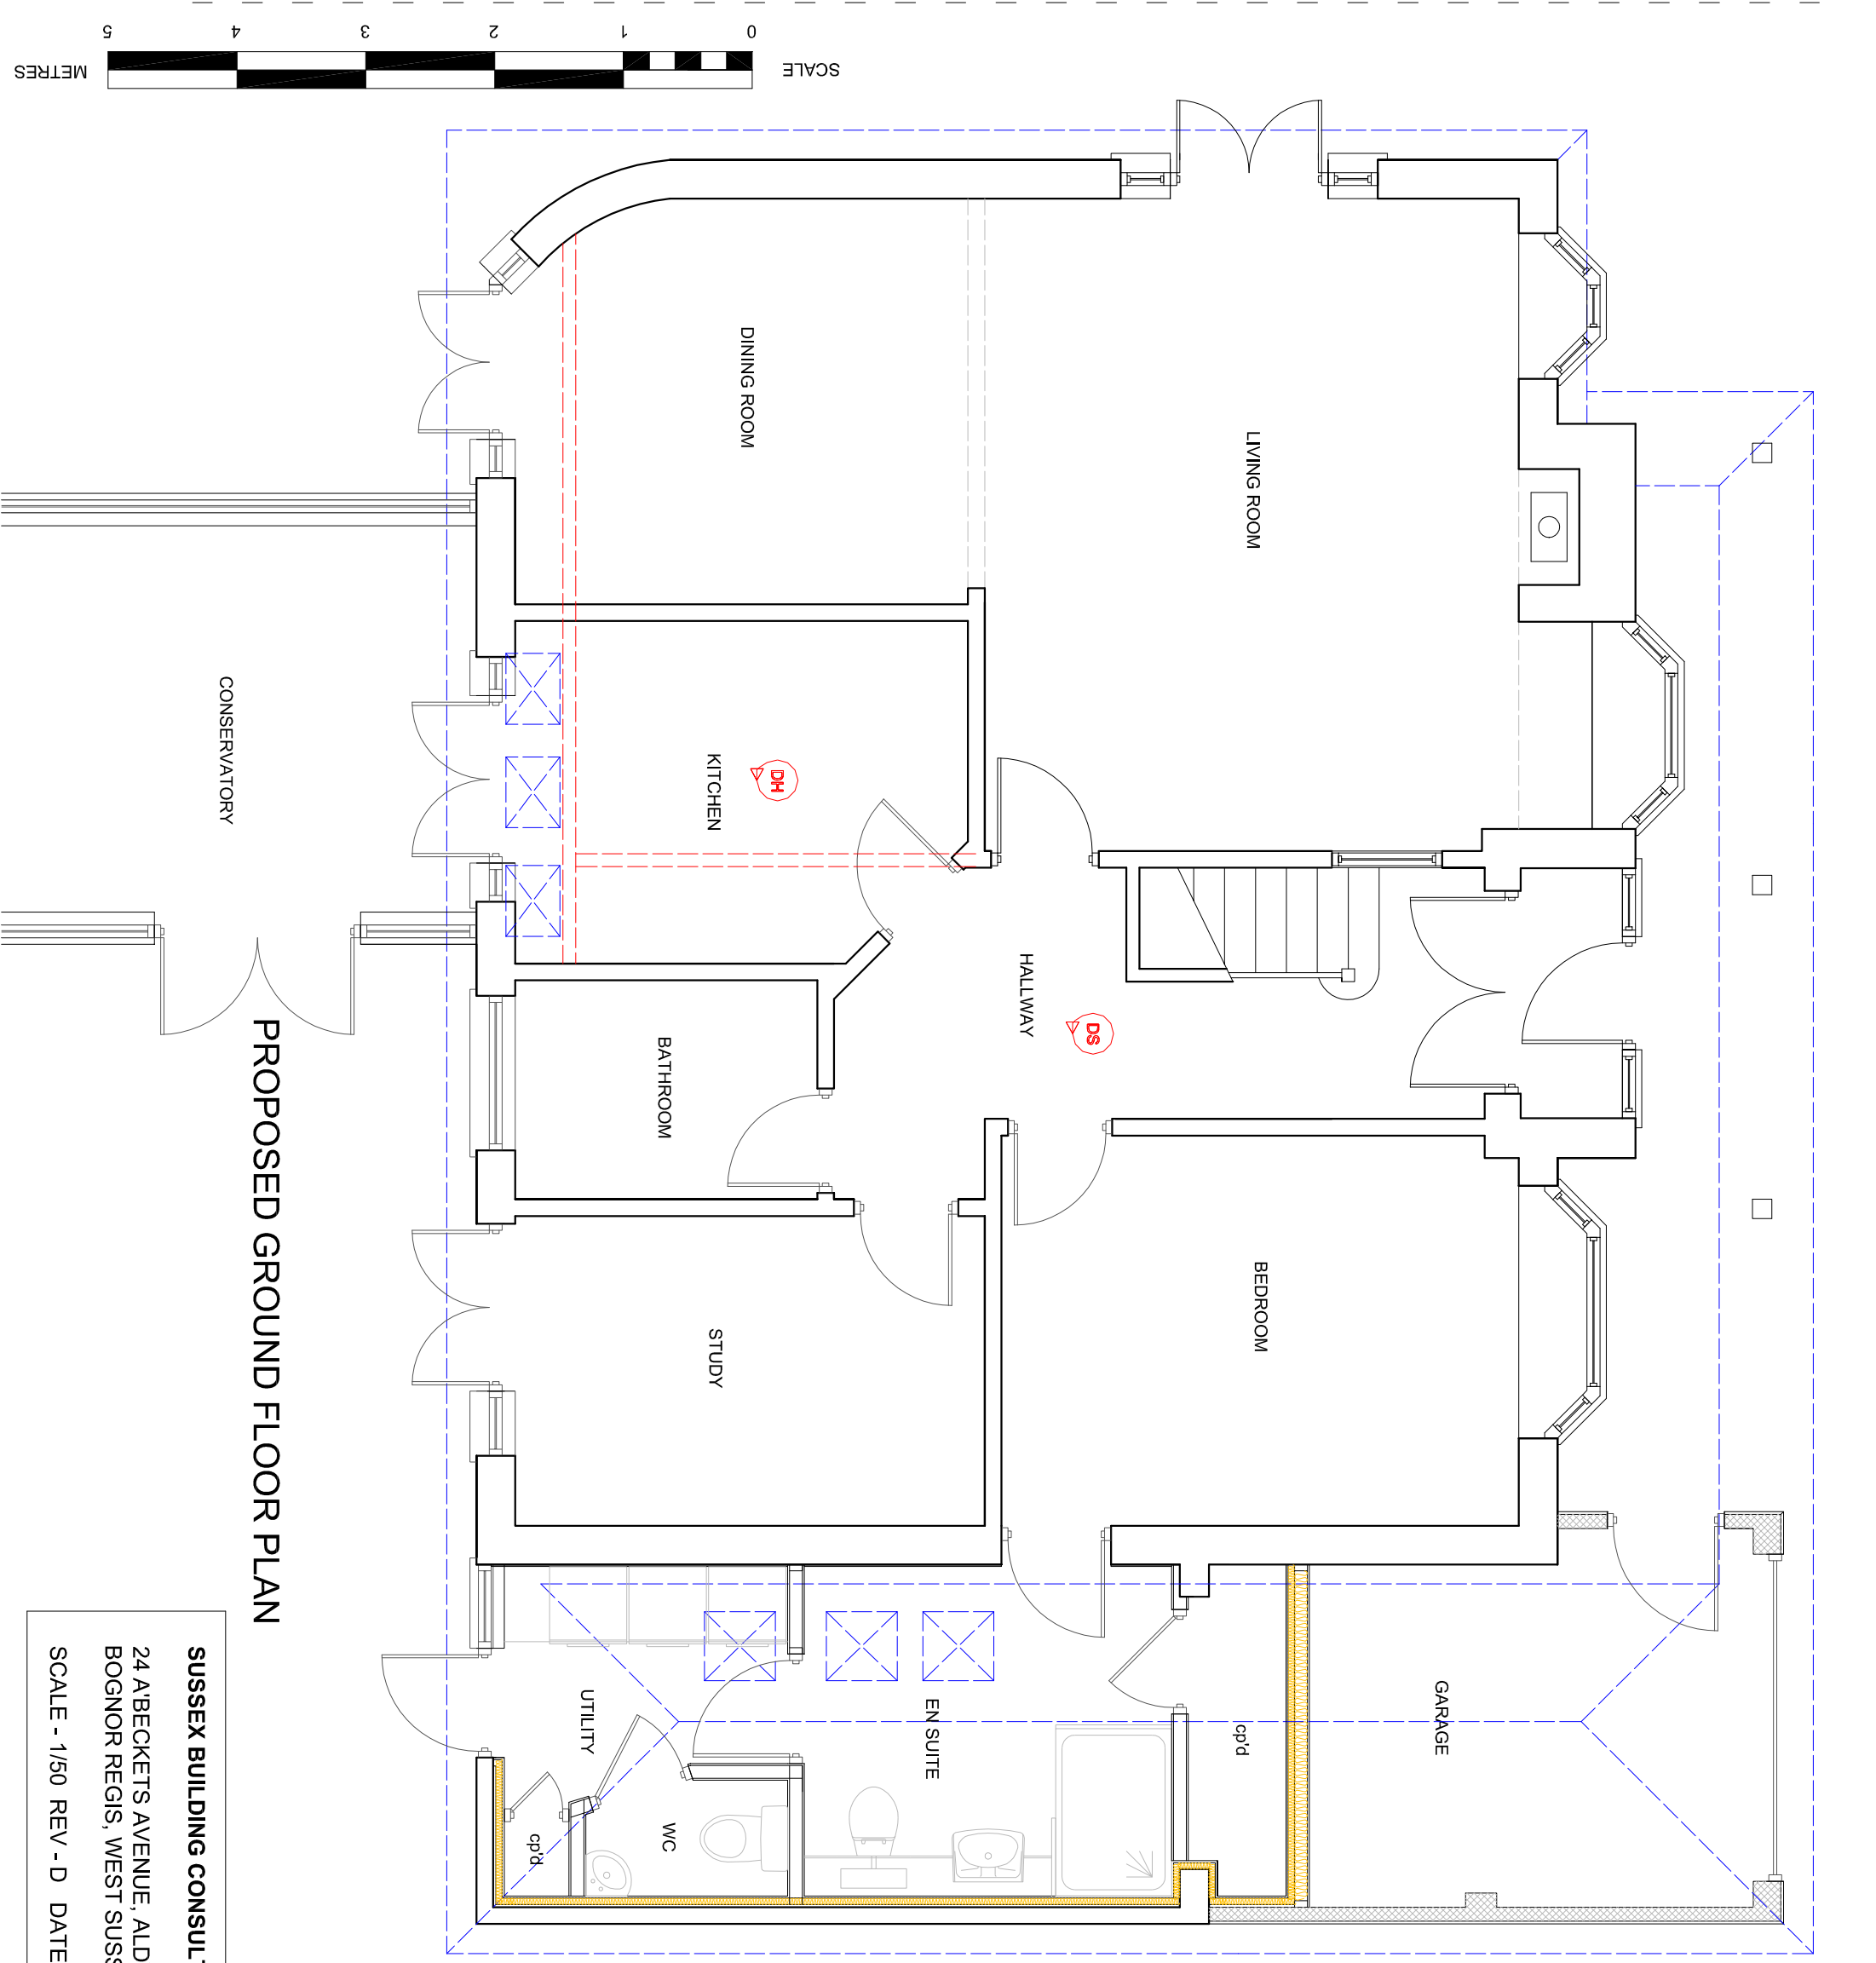

PROPOSED GROUND FLOOR PLAN

SUSSEX BUILDING CONSULTANCY LIMITED
24 ABECKETTS AVENUE, ALDWICK,
BOGNOR REGIS, WEST SUSSEX.
SCALE - 1/50 REV - D DATE - 14/03/2019



LABC
partner

3 NORTHCOTE ROAD
BOGNOR REGIS
PO21 5LZ
TEL/FAX - (01243) 861379