
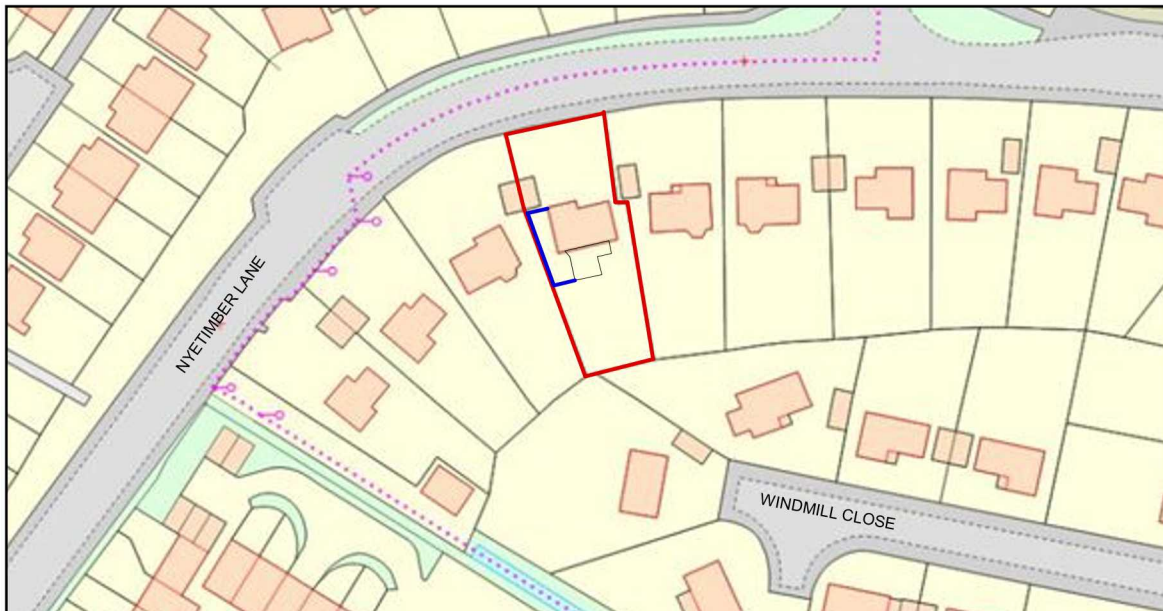


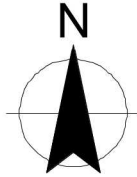

Reproduced from or based upon 2009 Ordnance Survey 1:1250 or 1:2500 mapping with permission of the Controller of HMSO © Crown Copyright reserved. Unauthorised reproduction infringes Crown copyright and may lead to prosecution or civil proceedings

Site Location Plan (Extract from Ordnance Survey)

Scale 1:1250

Outlined in red shows the boundary of 175 Nyetimber Lane

Outlined in blue shows position of extension.

All dims and details to be checked on site prior to any commencement of work. This plan is not a full specification or schedule of work and has been produced solely for the purpose of obtaining the necessary local authority consents/approvals For Party Wall etc. Act 1996 see Government booklet or website.	Status:			Client: Mr S Dell 175 Nyetimber Lane Bognor Regis West Sussex PO213HT	Revision: B	Project: Side extension
	Preliminary	☐	Tender	☐	Scale: 1:1250 @A4	Content: Site location plan
	Planning	☒	Construction	☐	Date: Mar 20	
	Building Regulations	☐	As Built	☐	Dwg No: SD1a	