


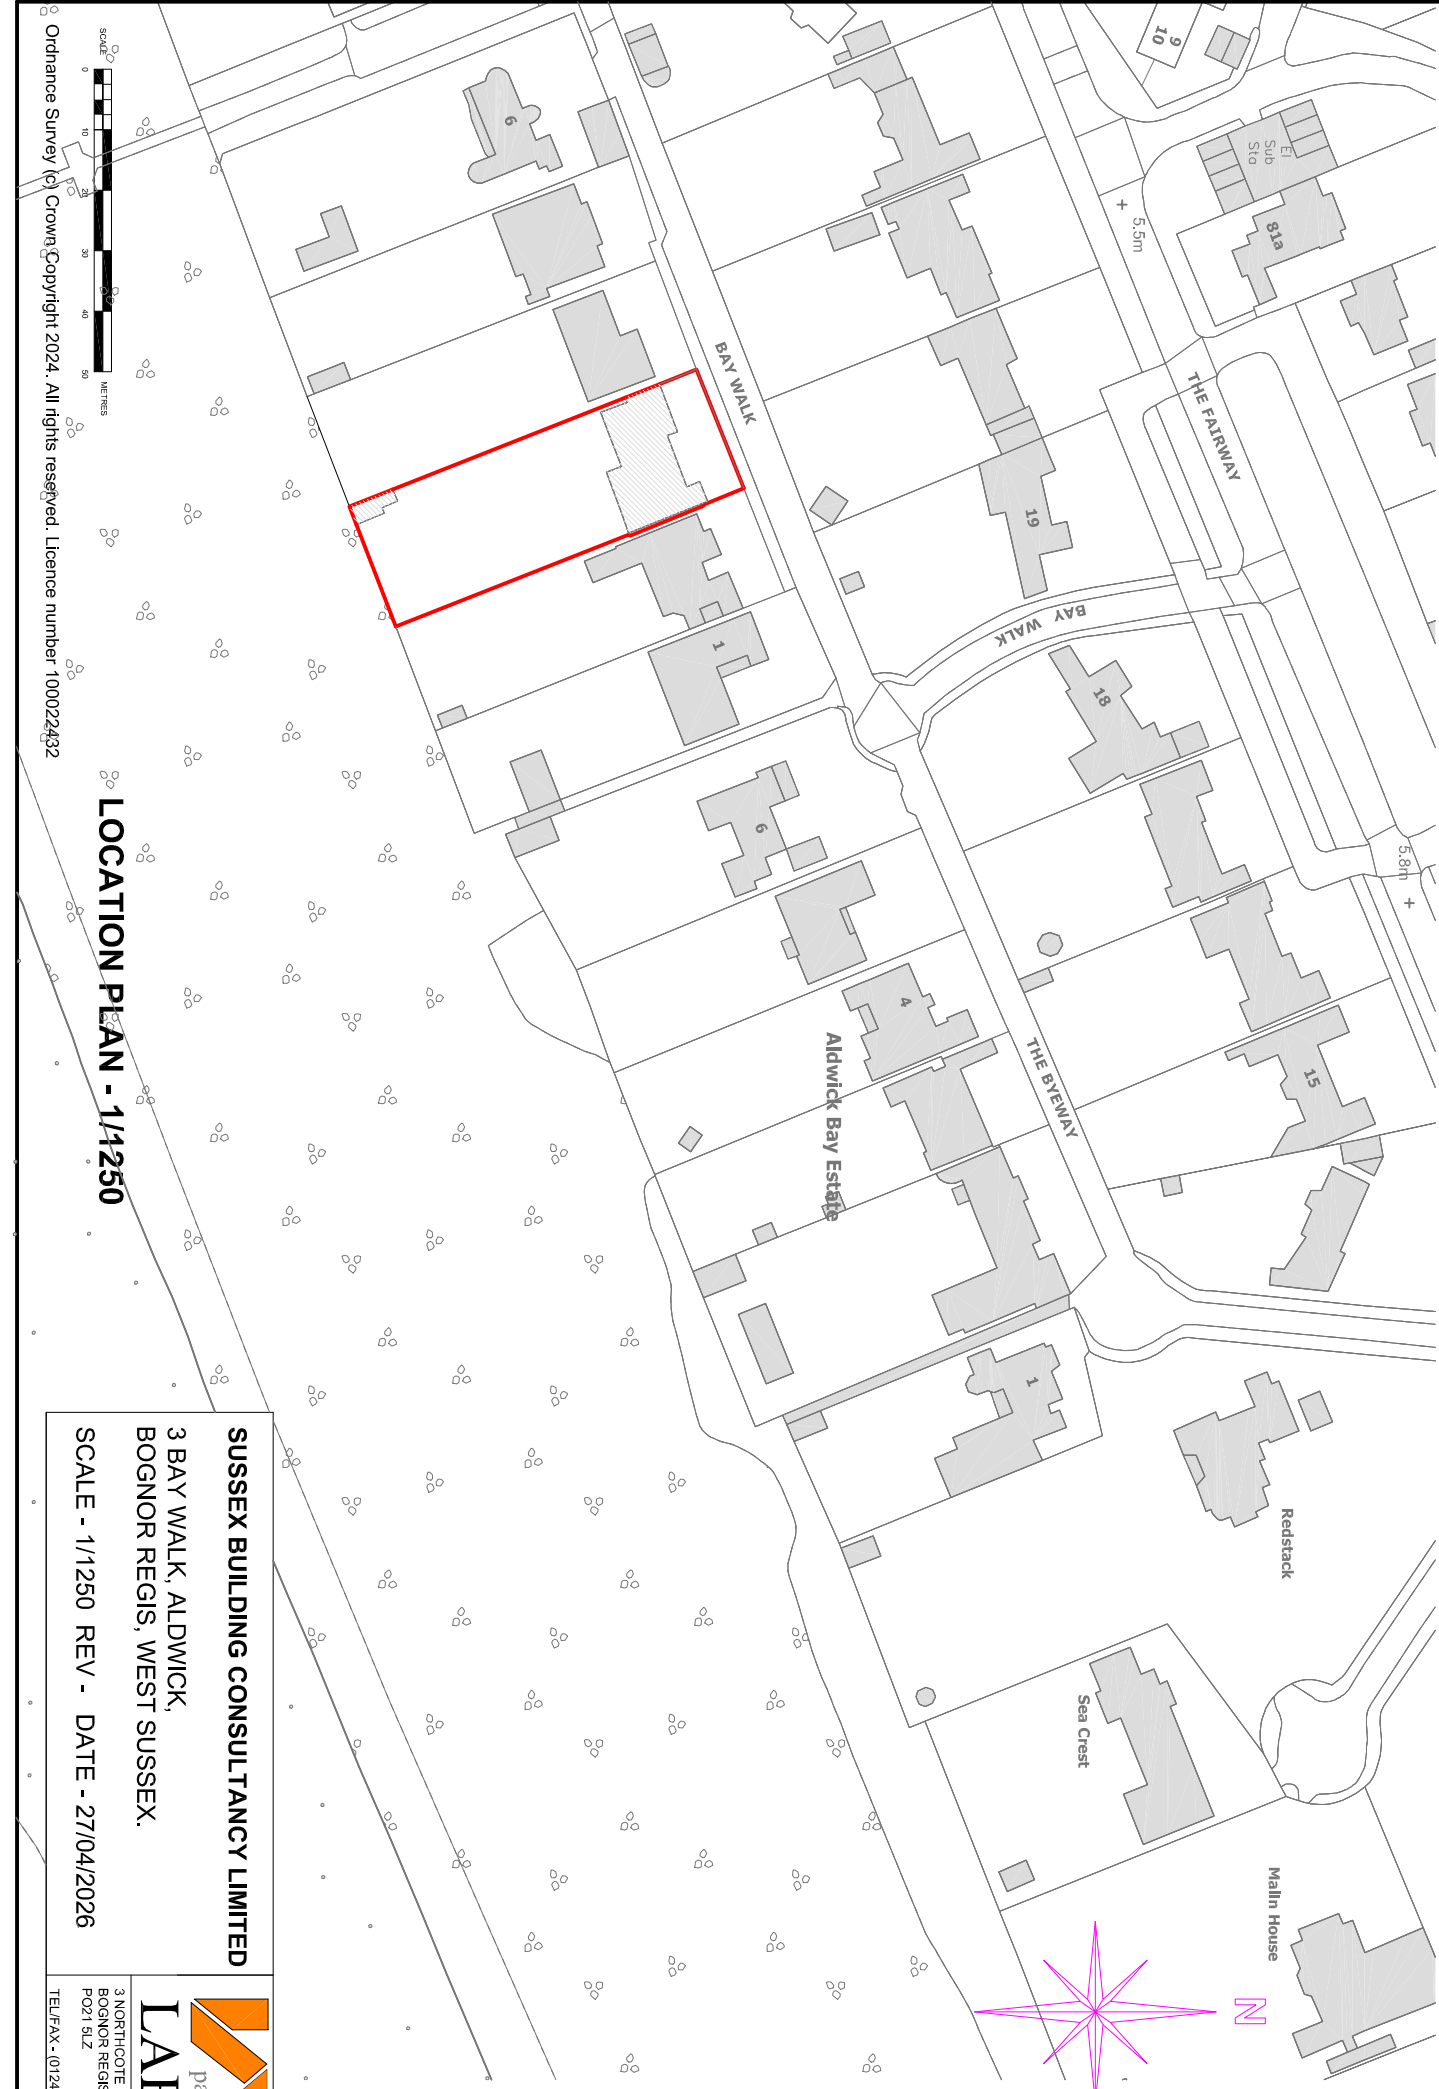

Ordnance Survey (c) Crown Copyright 2024. All rights reserved. Licence number 100022432

LOCATION PLAN - 1/1250

SUSSEX BUILDING CONSULTANCY LIMITED
3 BAY WALK, ALDWICK,
BOGNOR REGIS, WEST SUSSEX.
SCALE - 1/1250 REV - DATE - 27/04/2026

**LABC**
partner
3 NORTHCOTE ROAD
BOGNOR REGIS
PO21 5LZ
TEL/FAX - (01243) 861379