


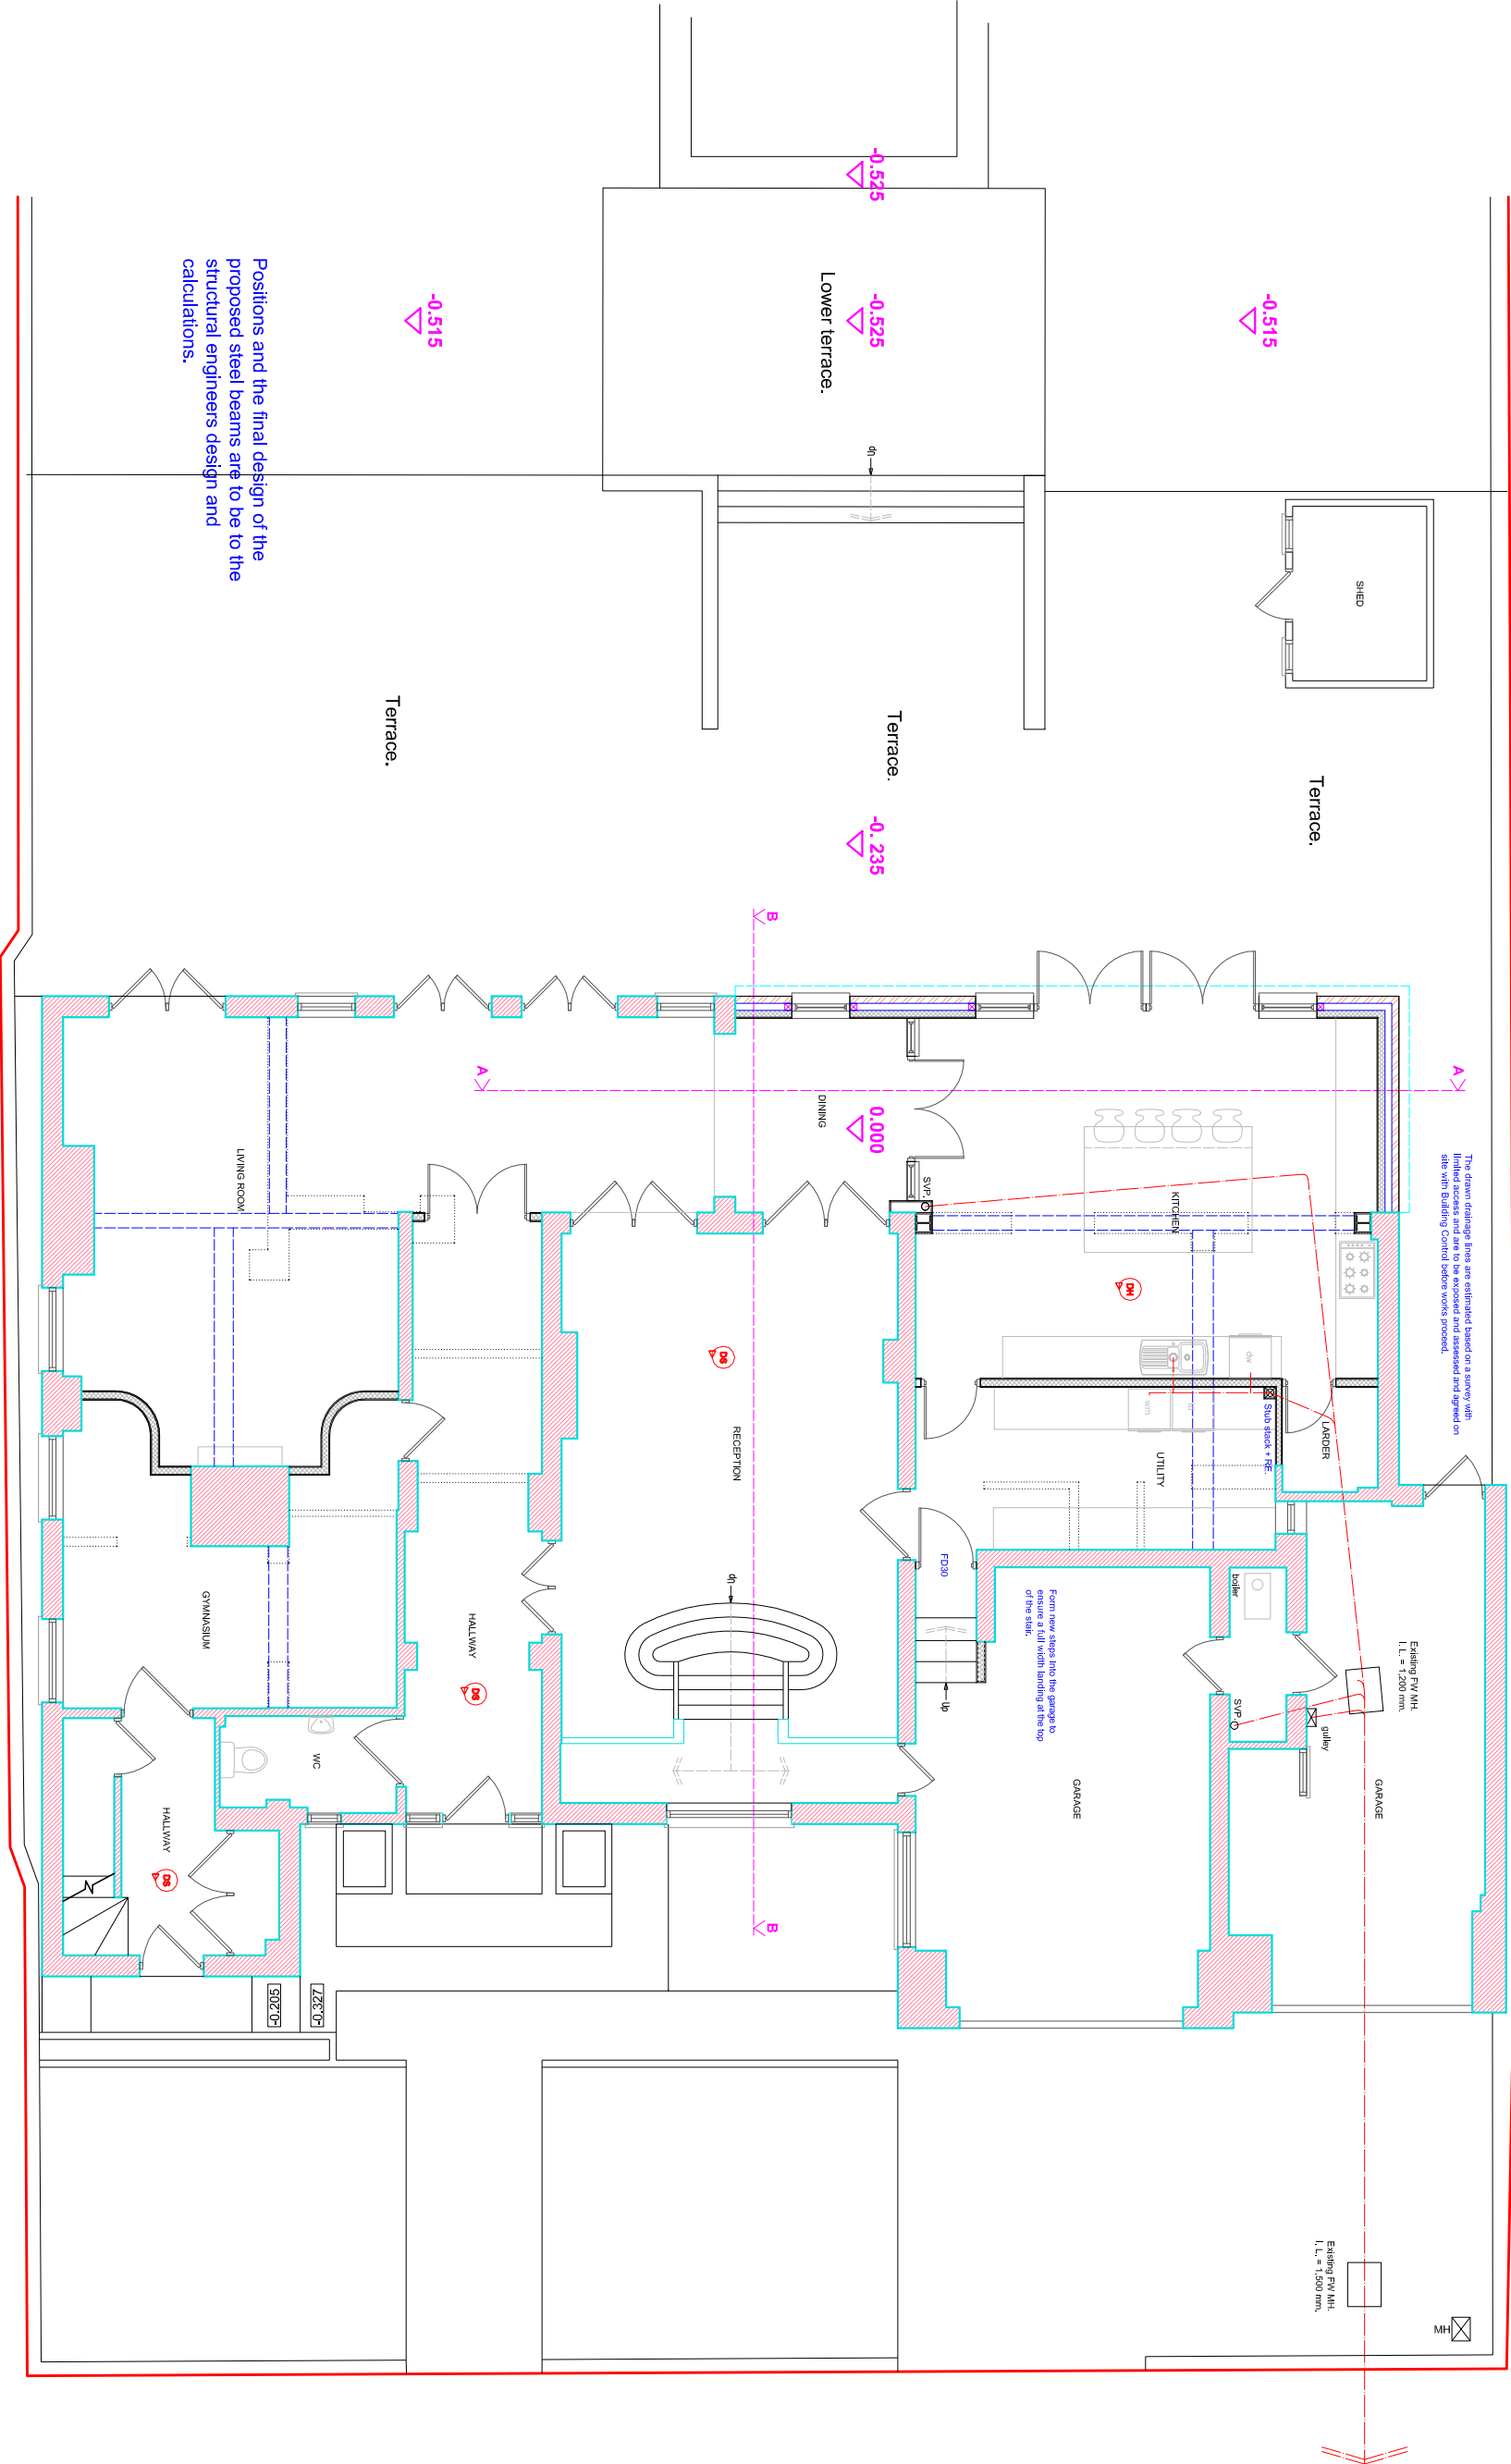

Positions and the final design of the proposed steel beams are to be to the structural engineers design and calculations.

Terrace.

Terrace.

Terrace.

Lower terrace.

The drawn drainage lines are estimated based on a survey with limited access and are to be assessed and agreed on site with Building Control before works proceed.

Form new steps into the garage to ensure a full width landing at the top of the stairs.



PROPOSED GROUND FLOOR PLAN